
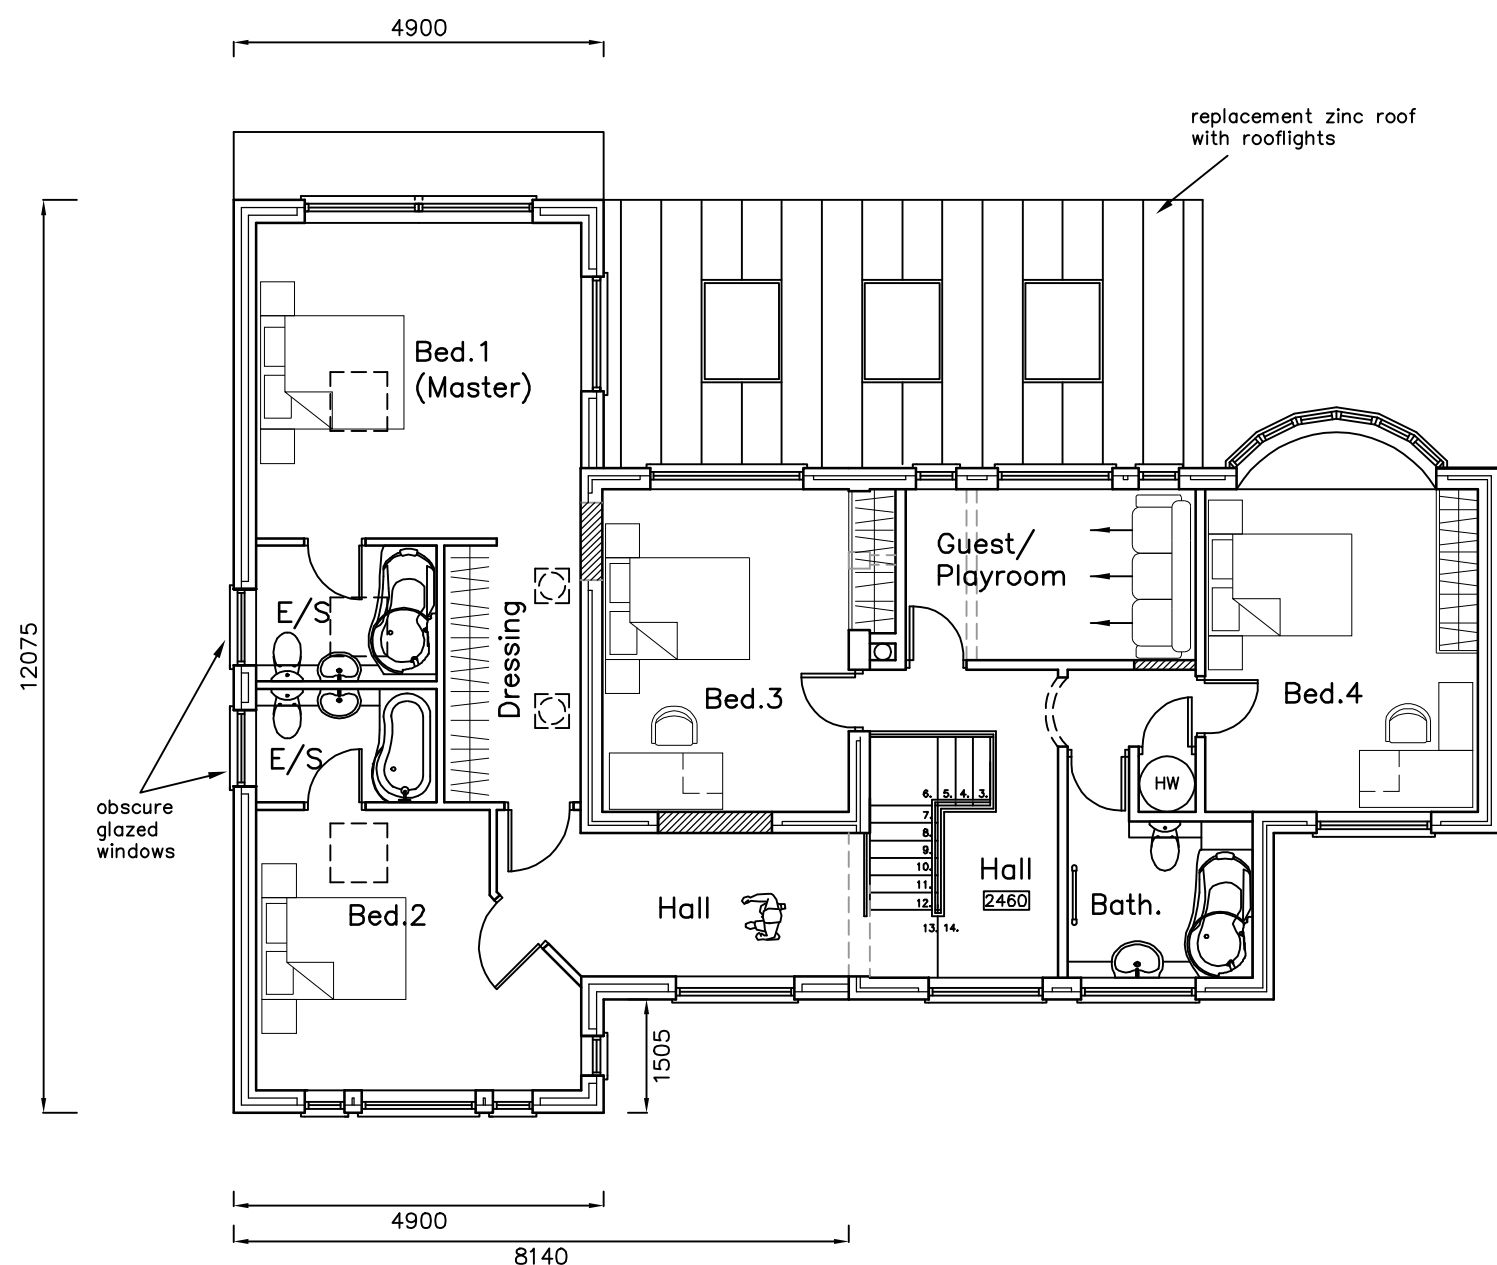


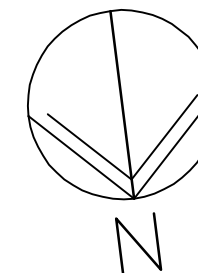


2A Emsworth Road,
Havant,
PO9 2SR

PROPOSAL PLANS — FIRST FLOOR

Revisions

- A. Porch revision. 16/03/16
- B. Revised plan. 21/03/16
- C. Window revision. 23/03/16
- D. Window revision. 14/04/16

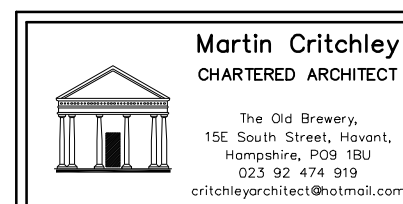

Scale A1 = 1:50, A3 = 1:100
Date 14/03/16
Drawn SAR/JHL

metres

10

20

30

1581-405^D