



PHYSICAL SCALE IN METERS @ 1:100


NOTES:
This drawing has been produced solely for PLANNING/DESIGN.
Do not Scale from this Drawing except for planning purposes.
Any drainage shown is presumed and to be checked on site
before commencement of works.
This drawing is the copyright of MF Designs Ltd.

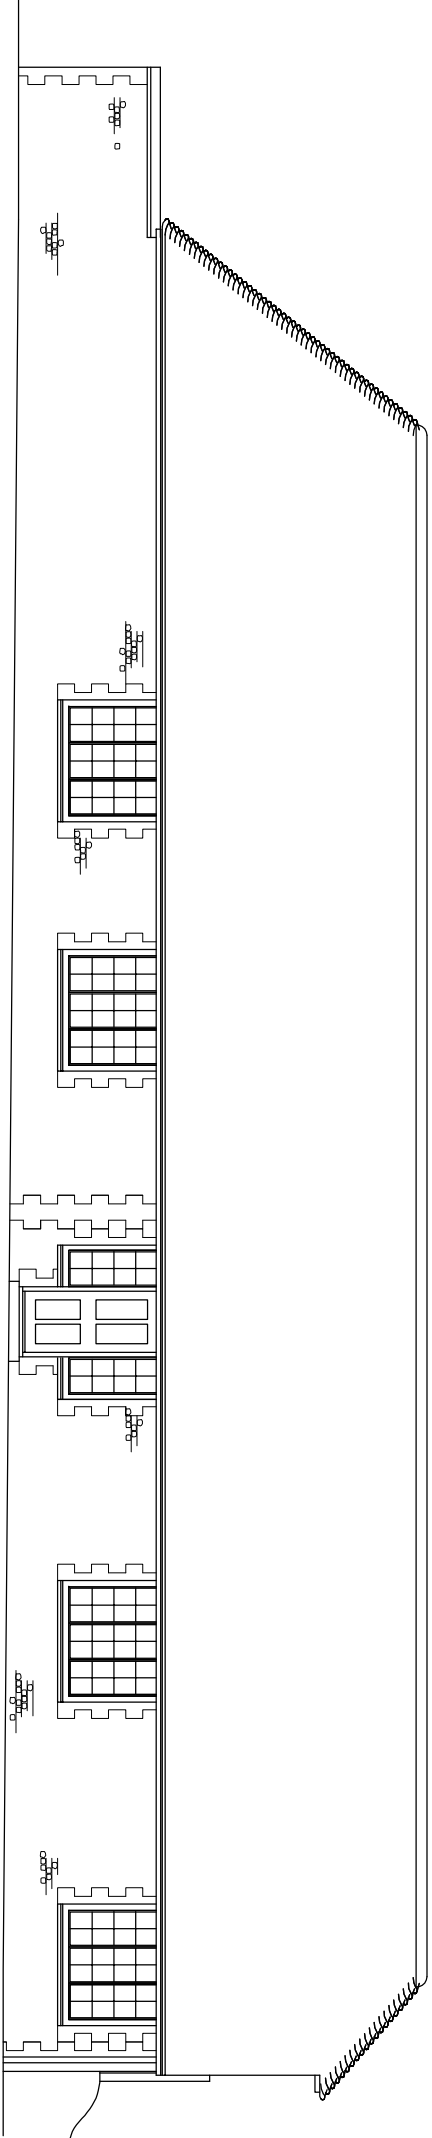


Existing North

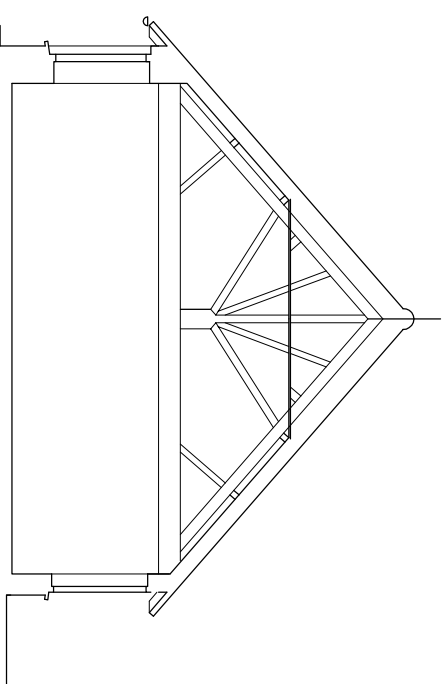


Existing Section AA

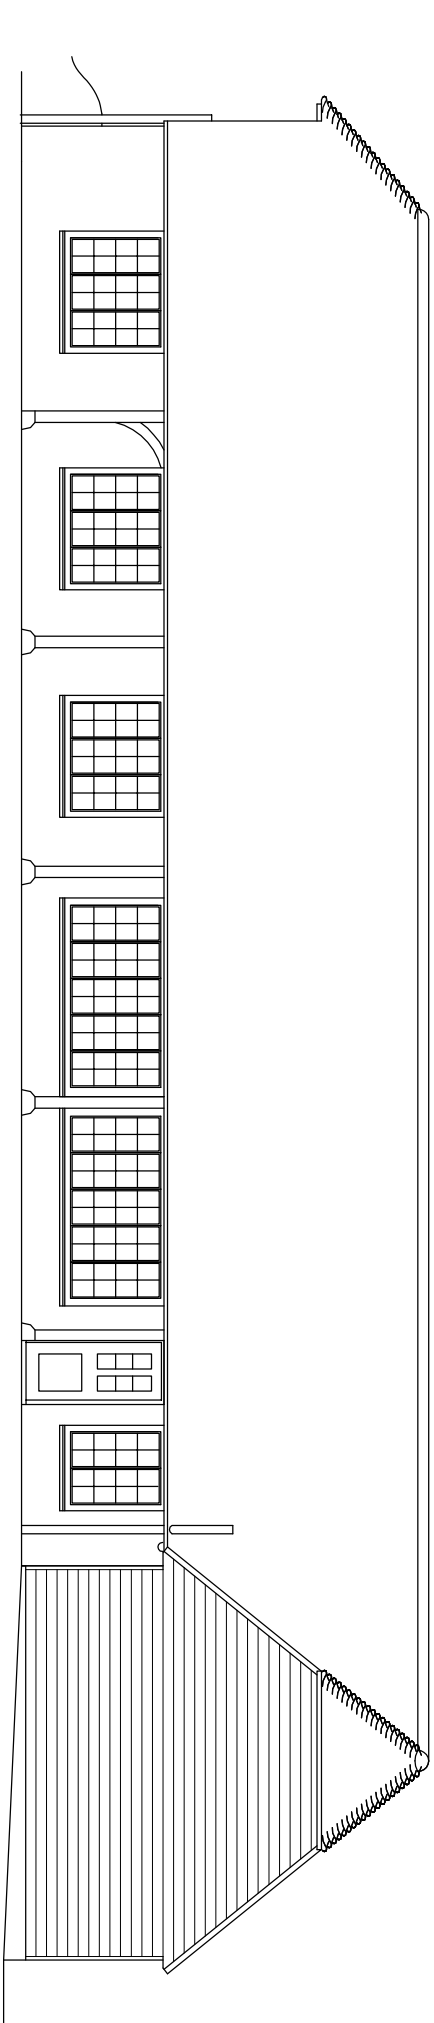


Existing South

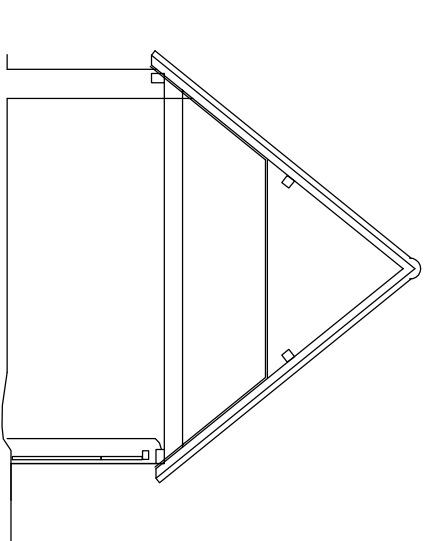

Existing Section BB

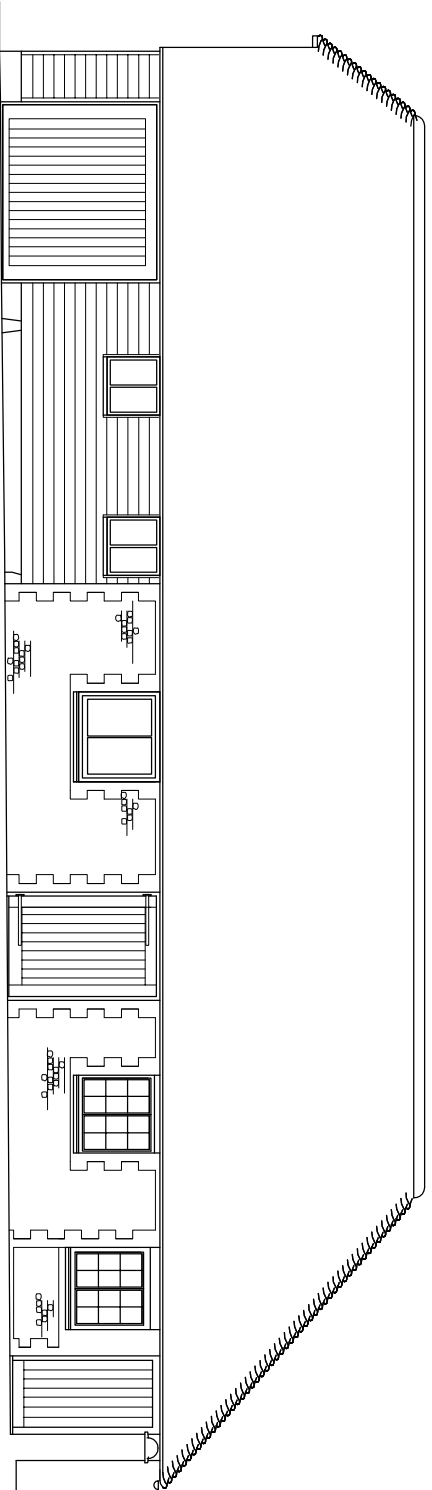

Existing East

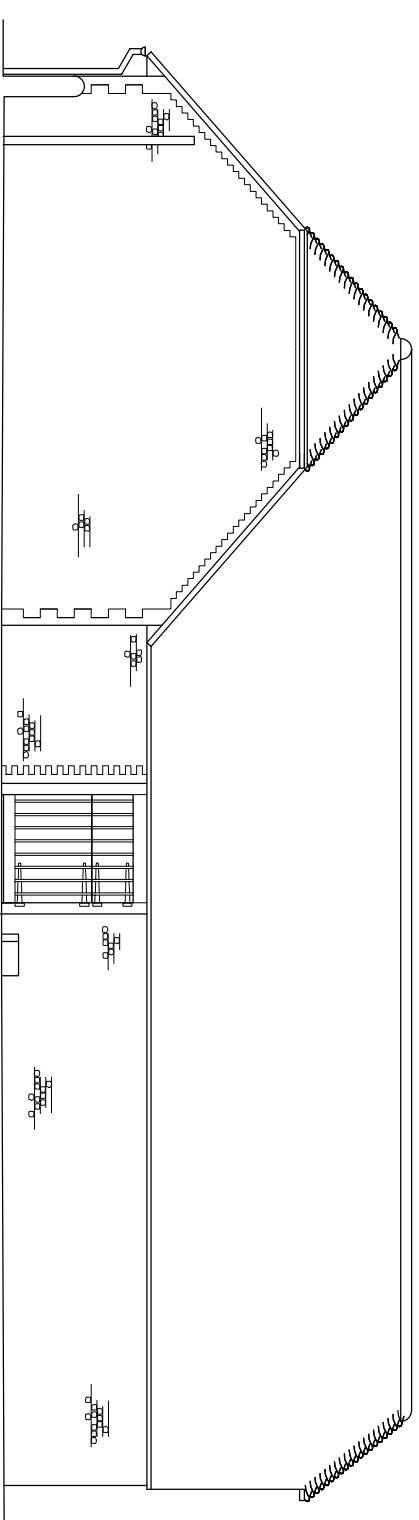

Existing West

mf designs ltd

Chartered Architects



52 King Street • Emsworth • Hampshire • PO10 7AZ
Director: Martin Farrer RIBA • Co Registration No.4507379

01243 377766
admin@mfdesigns.org.uk

Date: June 2016 Job No: 3162
Scale: 1:100 Dwg No: EX_02

EXISTING SURVEY - Jeremys, Widhan Lane, Stoughton. PO18 9JL