




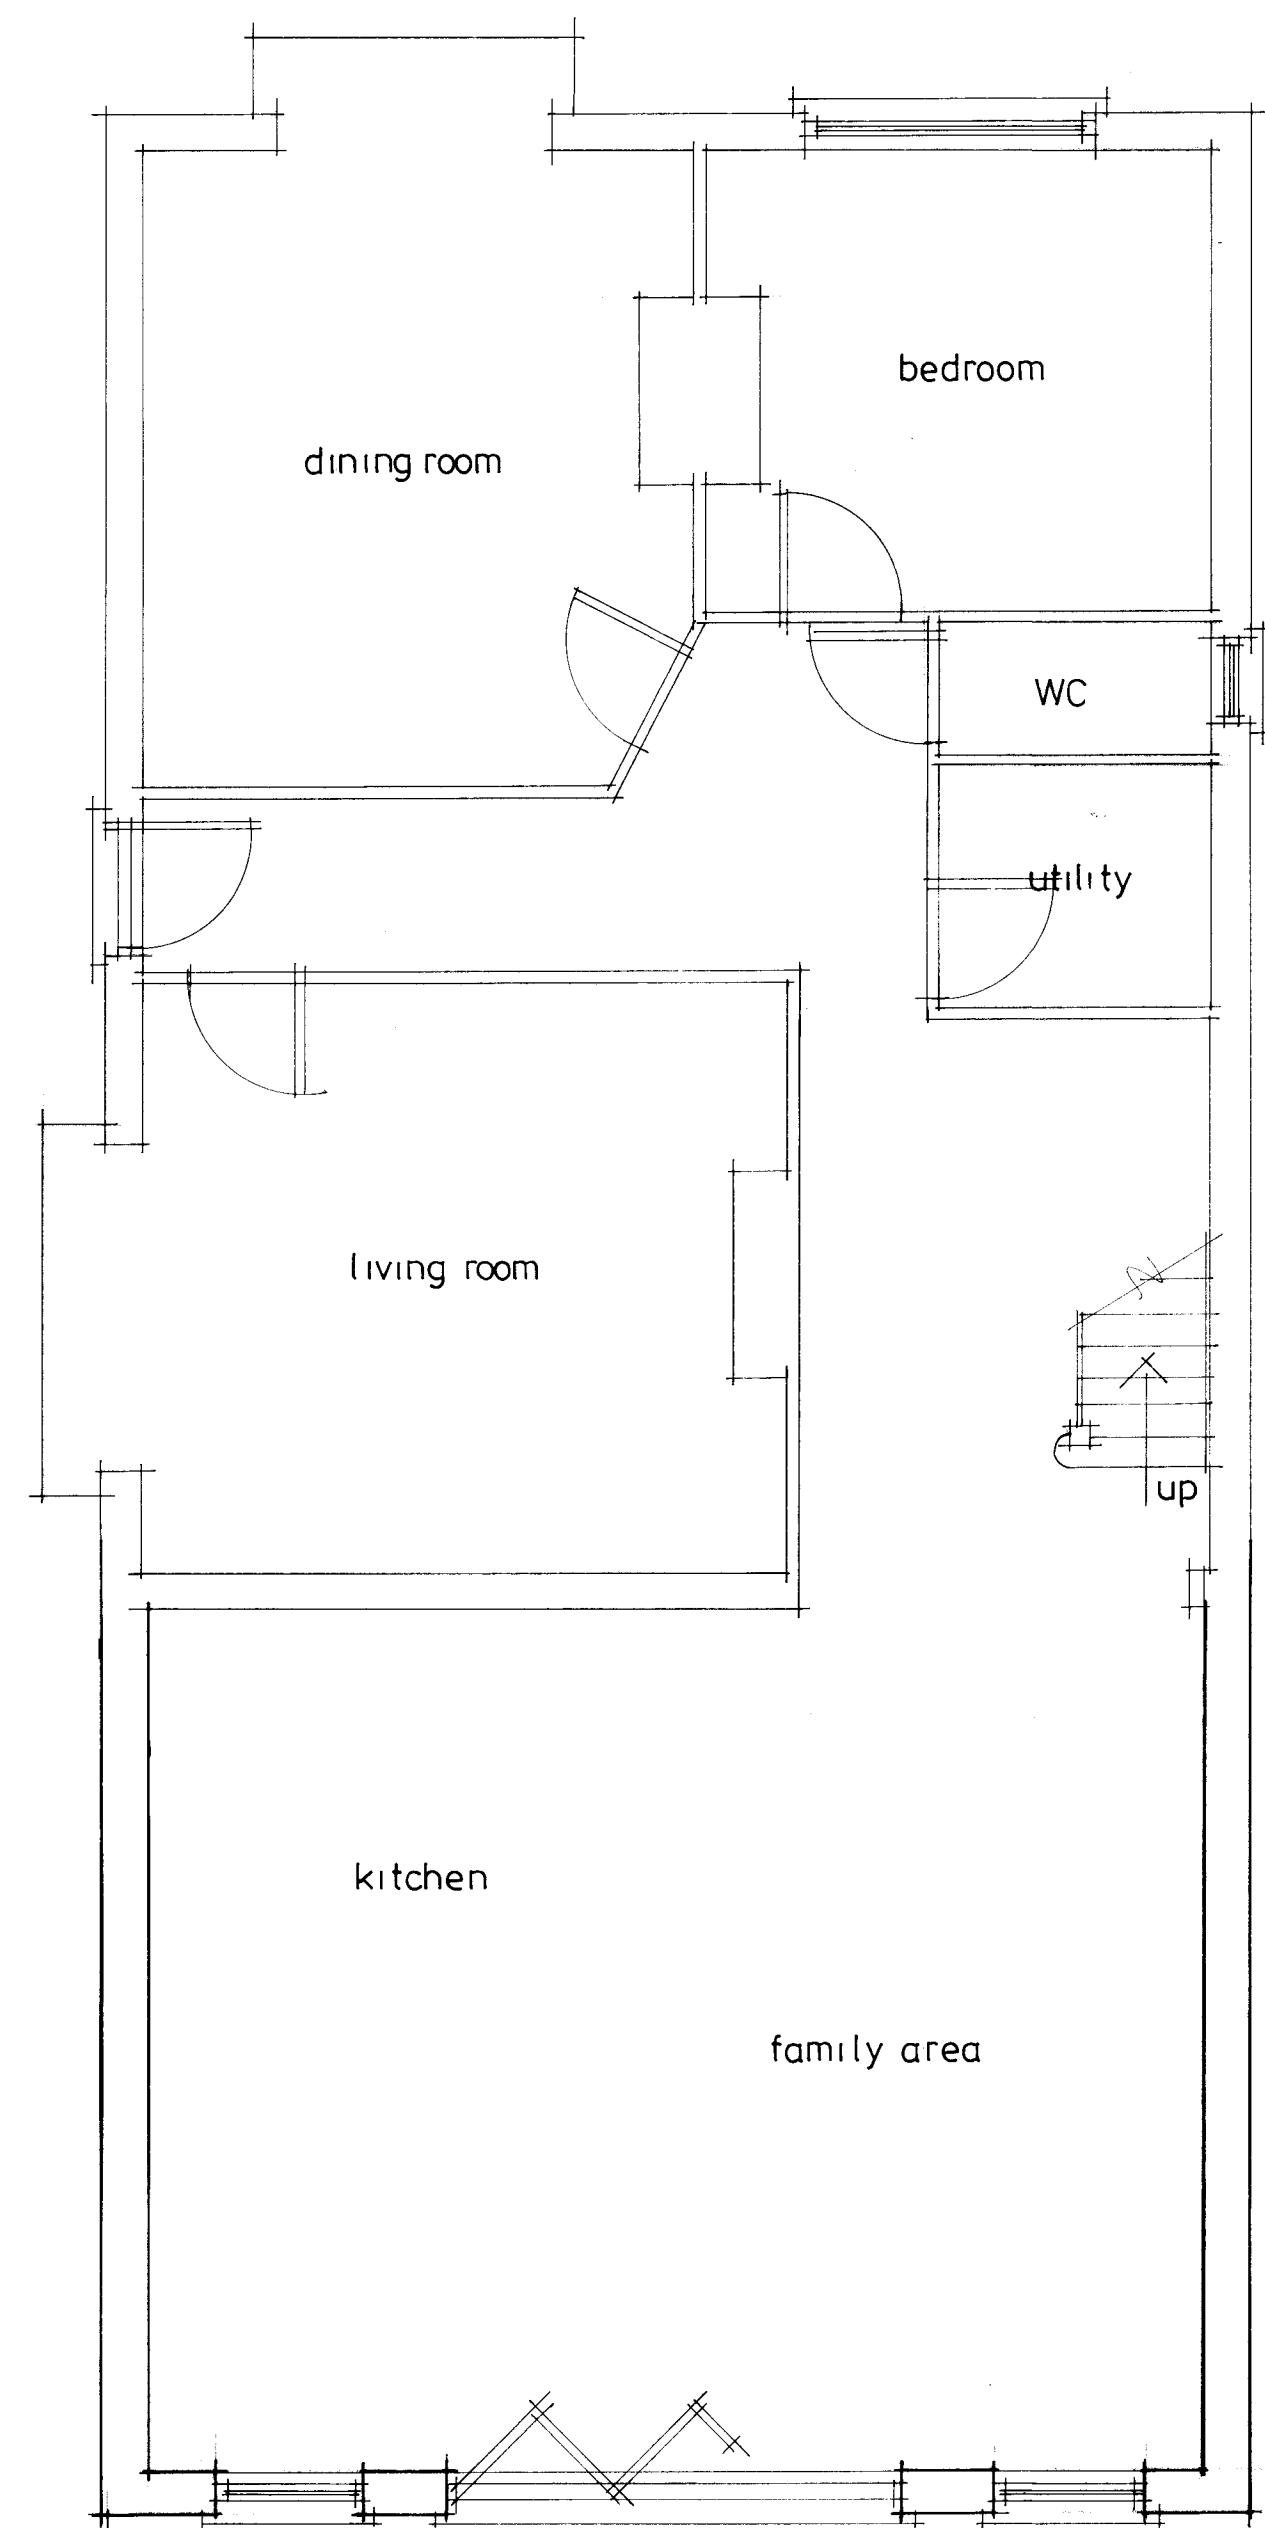


proposed ground floor

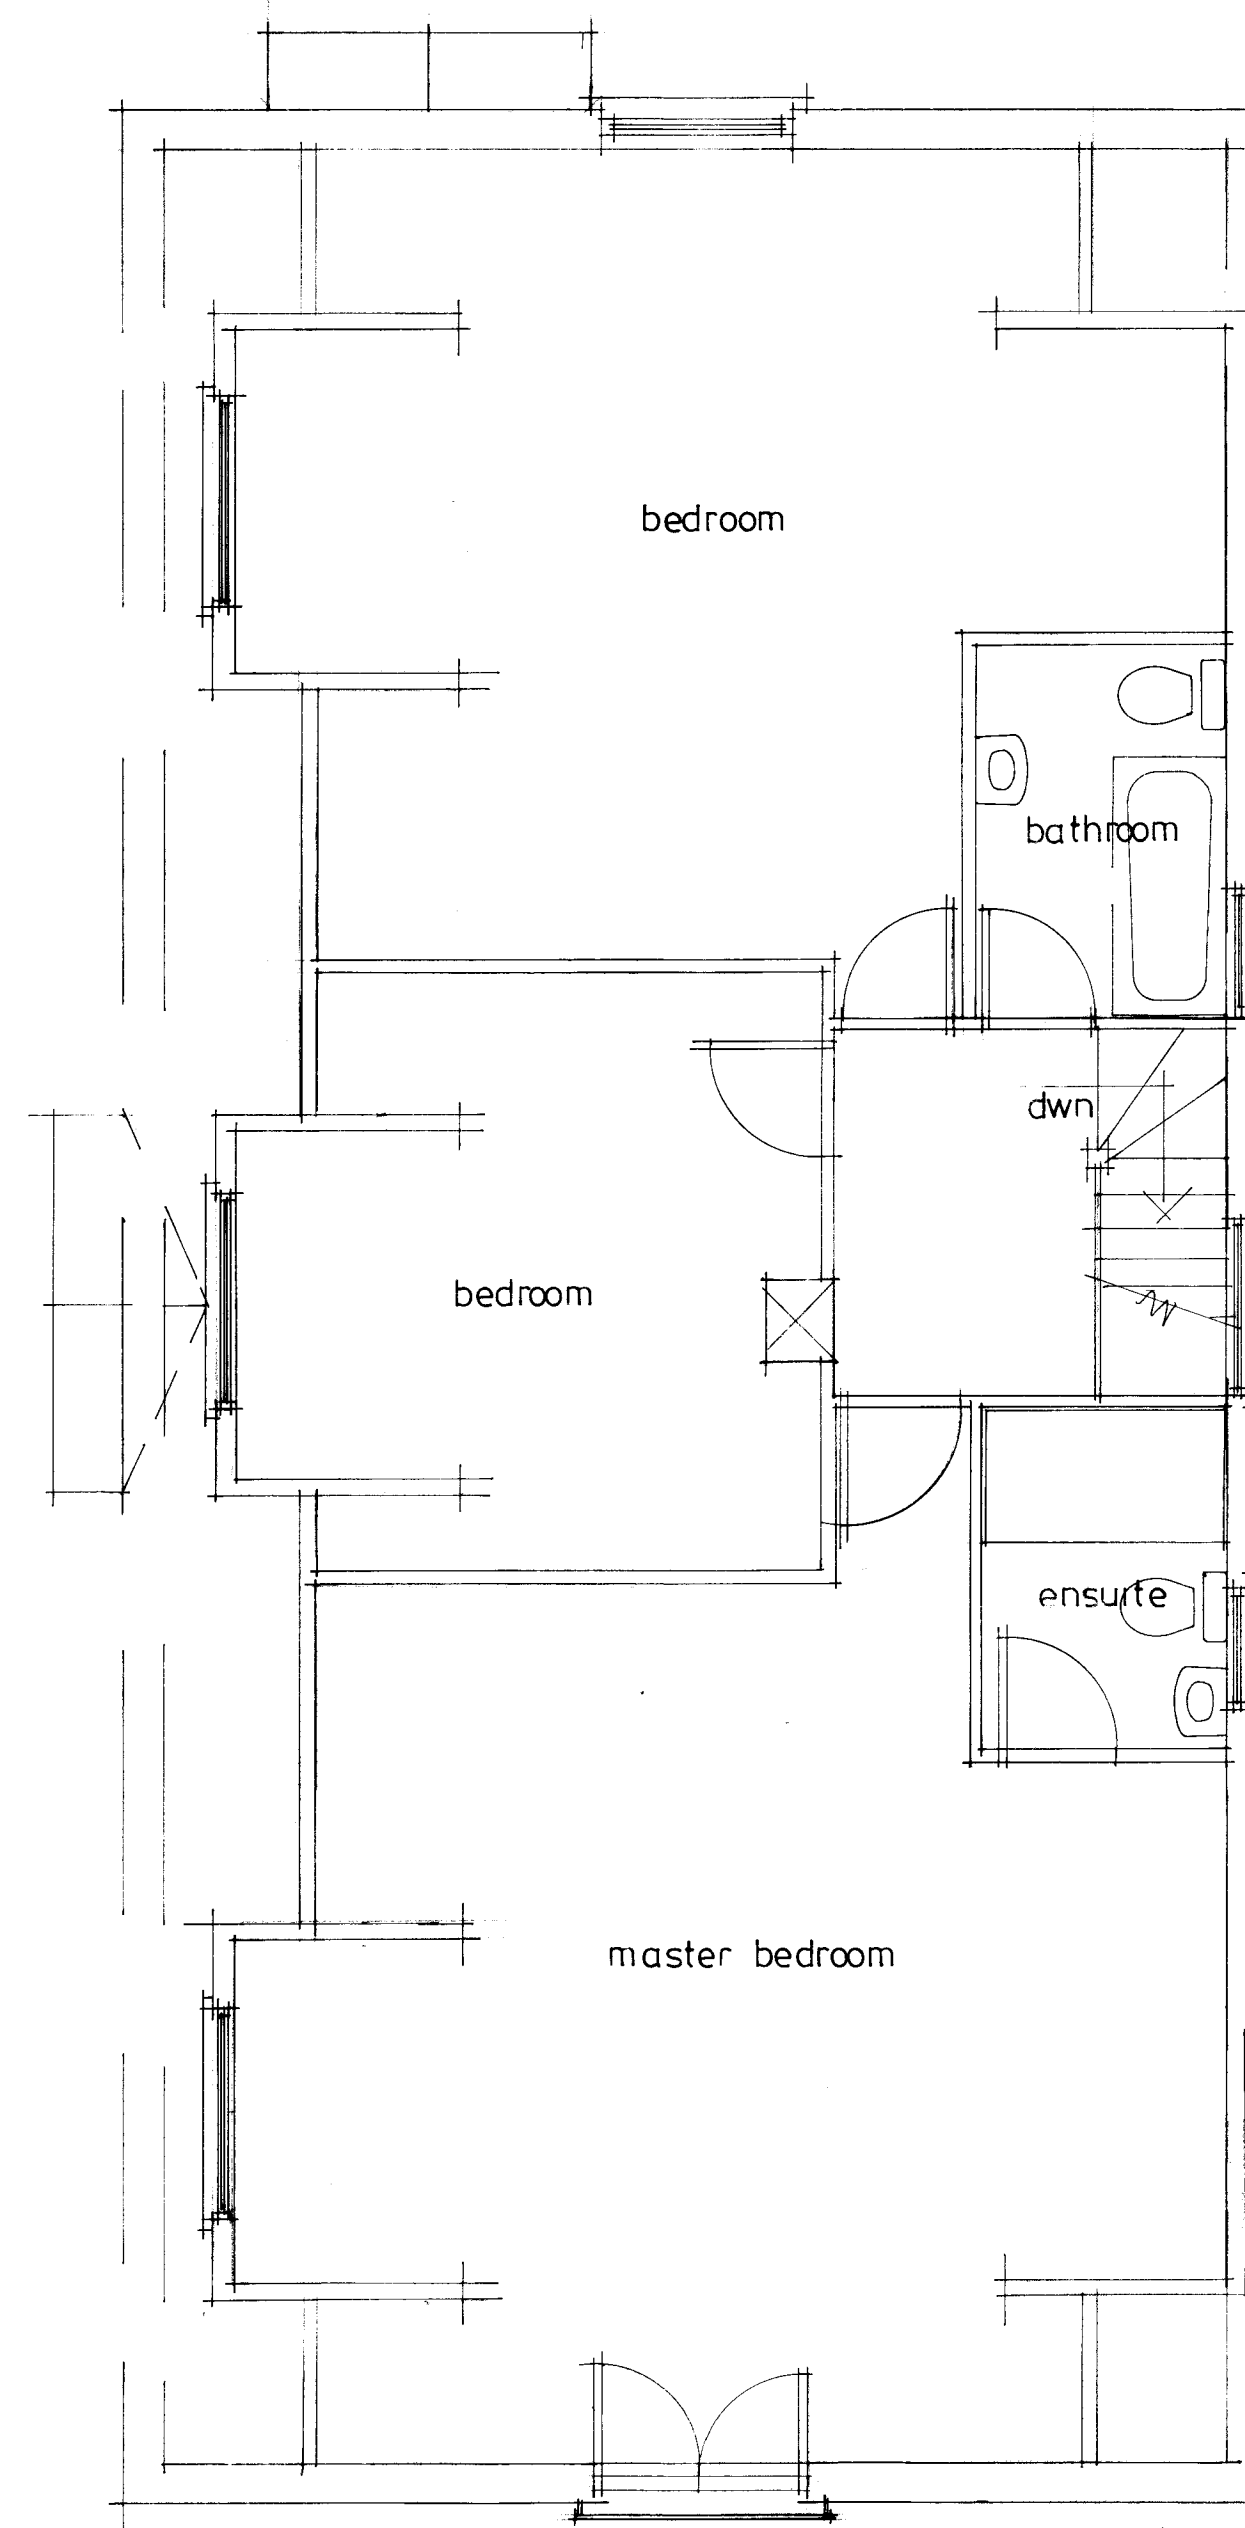

proposed roofspace

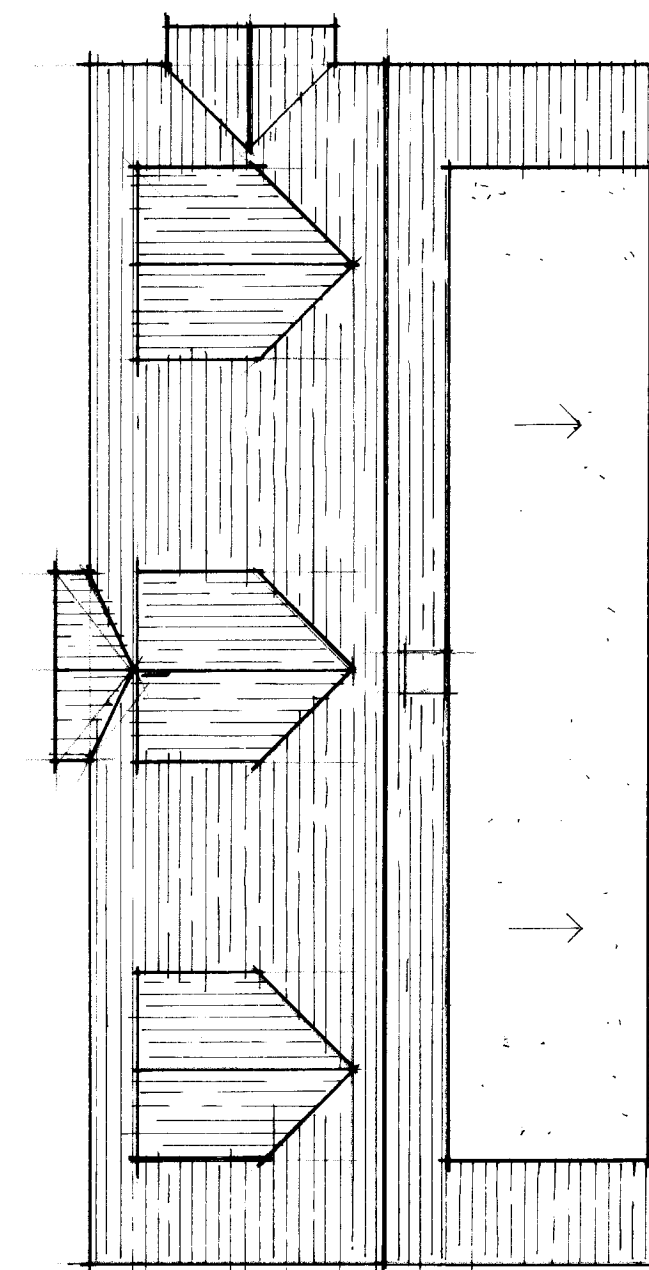


proposed roofplan

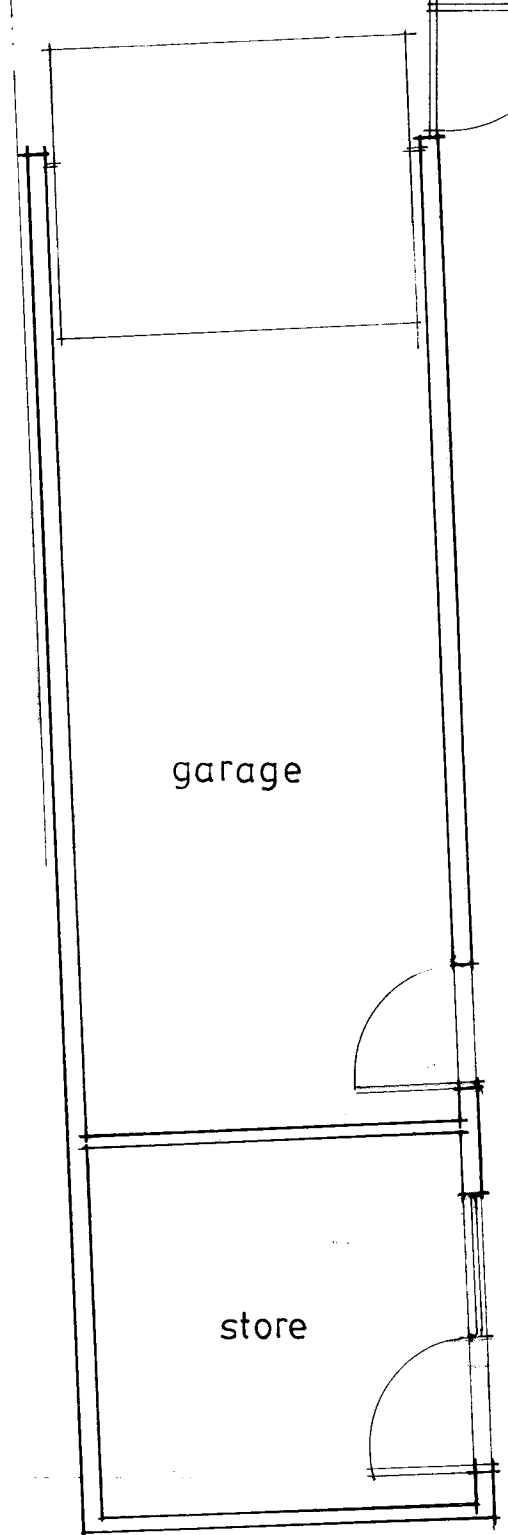


garage

store

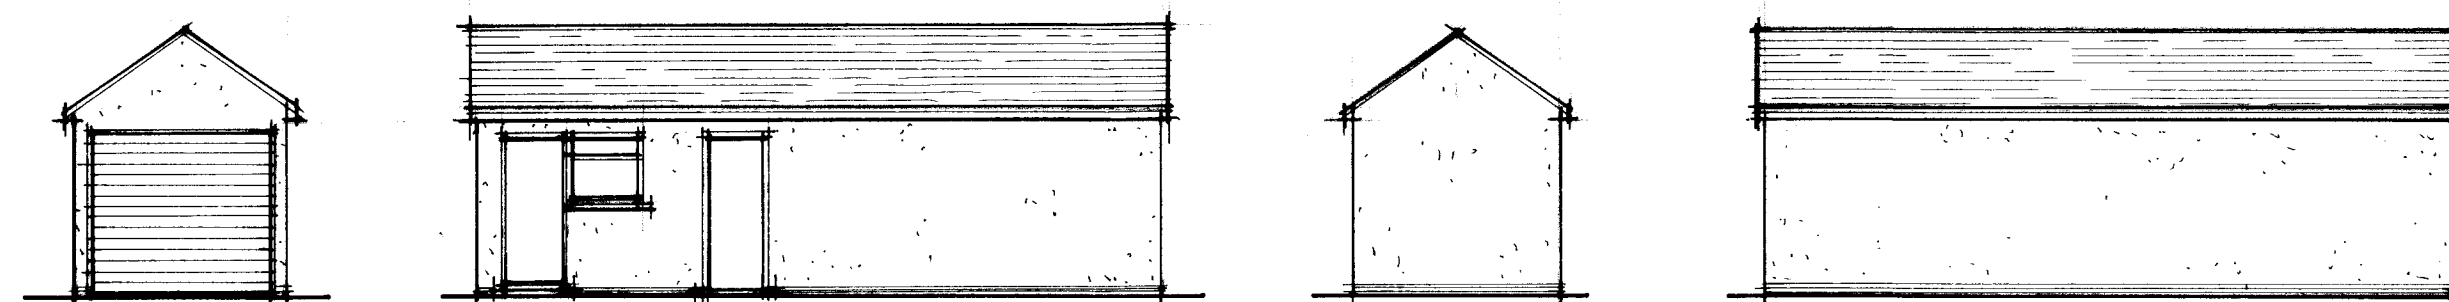

proposed garage elevations

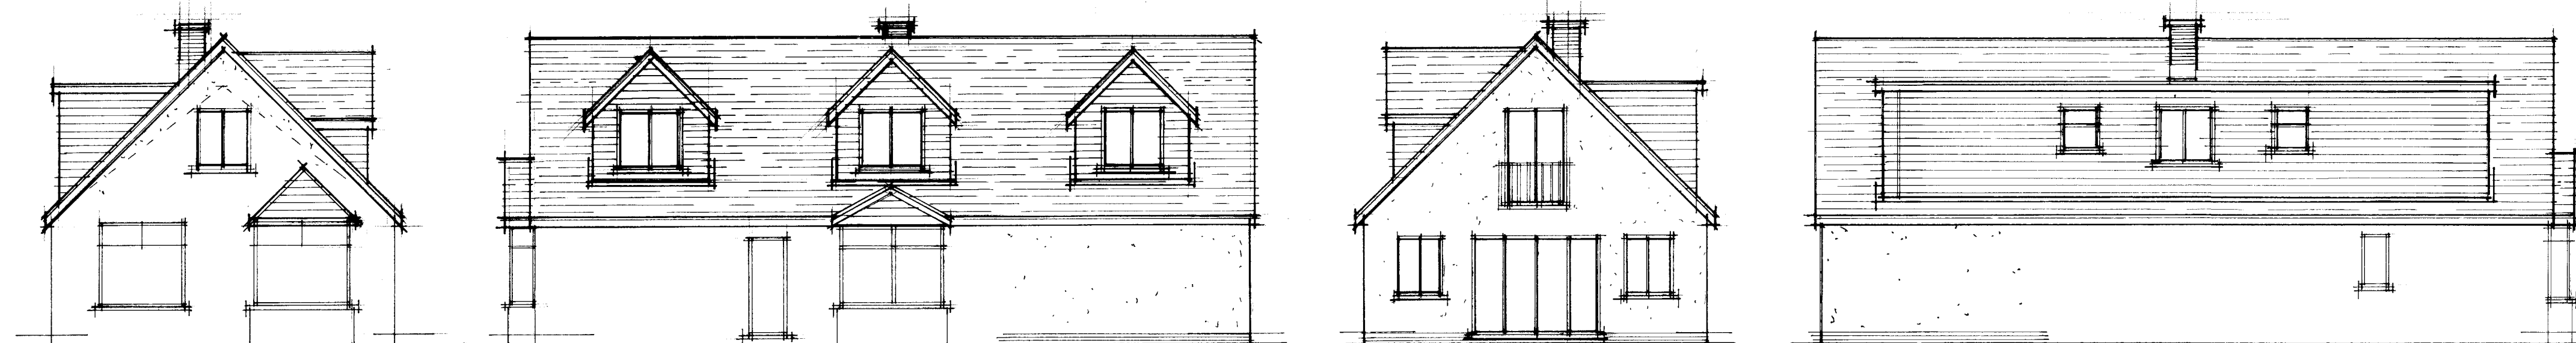

proposed elevations

A	APP 106	CLIENT AMENDMENTS
Date		Revision

© copyright

THORNS YOUNG
ARCHITECTURAL

THORNS-YOUNG LTD
CHARTERED BUILDING CONSULTANTS
Website: www.thornsyounyoung.co.uk

Fareham 21 Middle Road
PO15 7GH
Tel: (01329) 688 322

Portsmouth 232 London Road
North End
PO2 9JQ
Tel: (02392) 672 883

Client

Mr & Mrs Tyler

Job Title

26 Park Road
Purbrook

Drawing Title

Proposed plans

Scale 1:100 1:50 at A1

Date MARCH 2016 Drawn by RN

Drg. No. 9061-16-2 Rev. A