
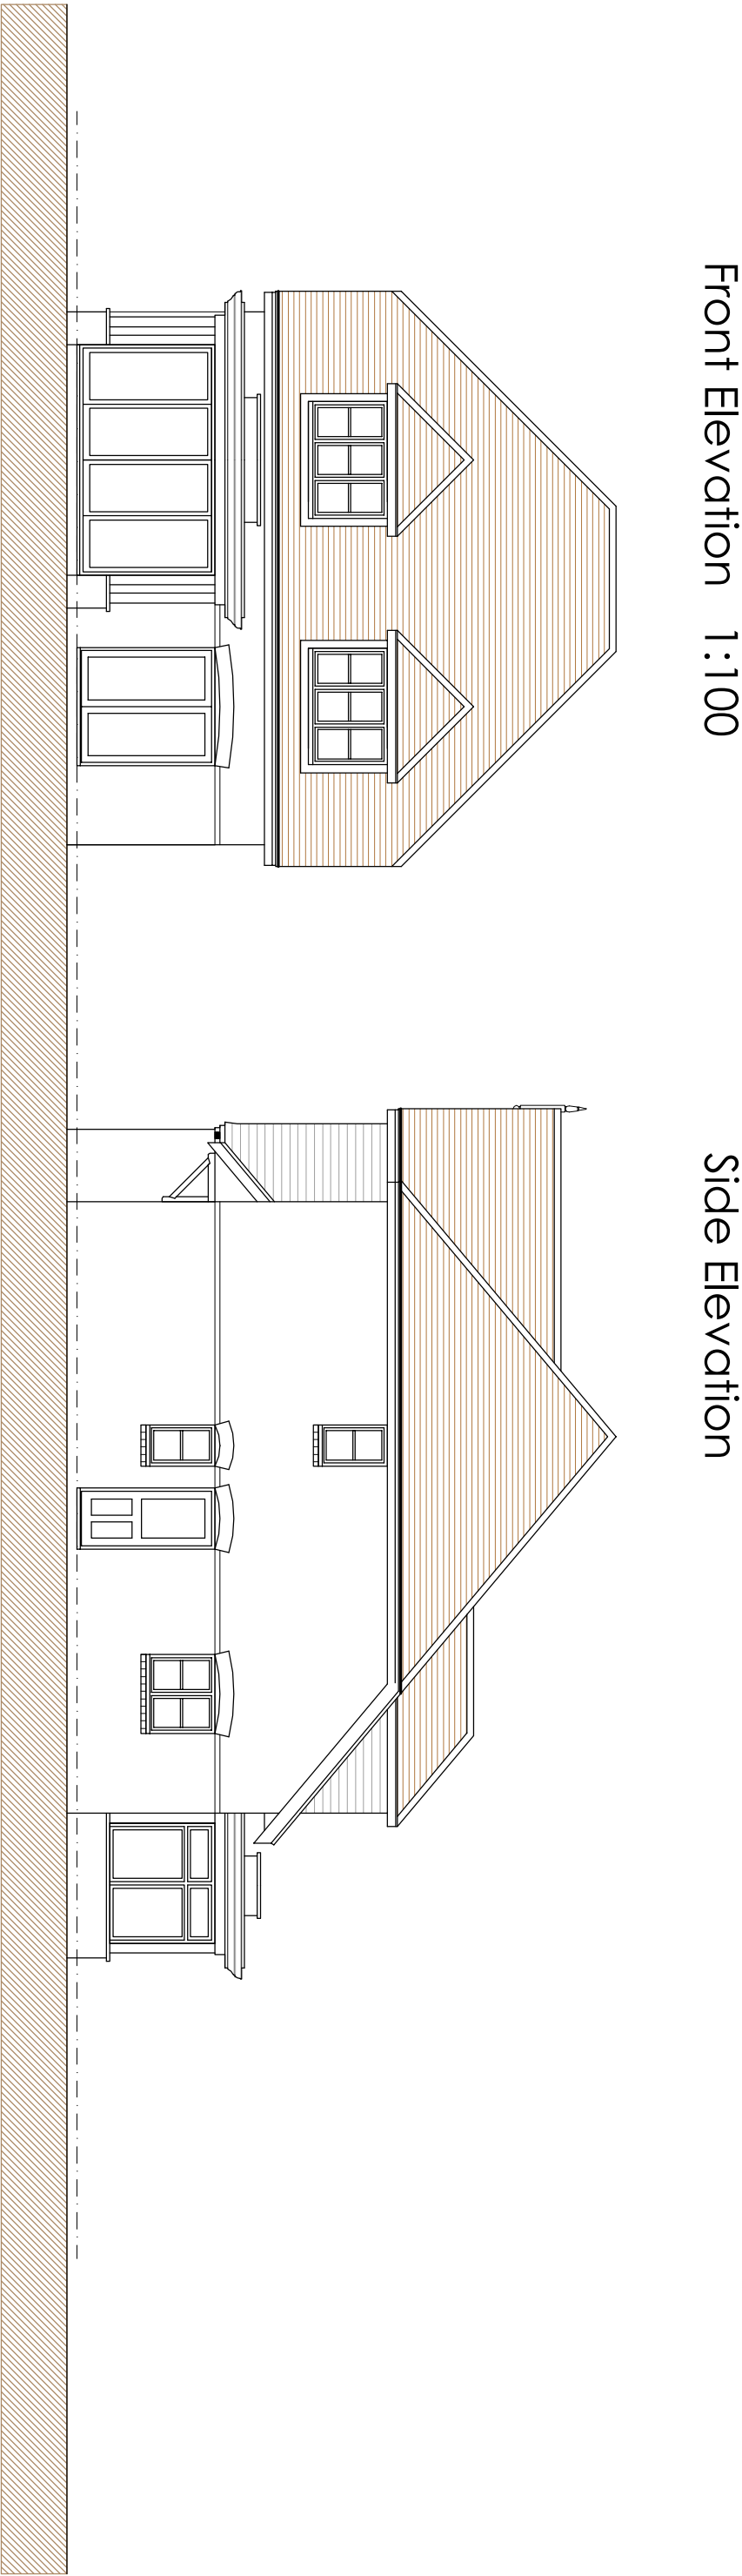


PROPOSED ELEVATIONS

PLOT 3

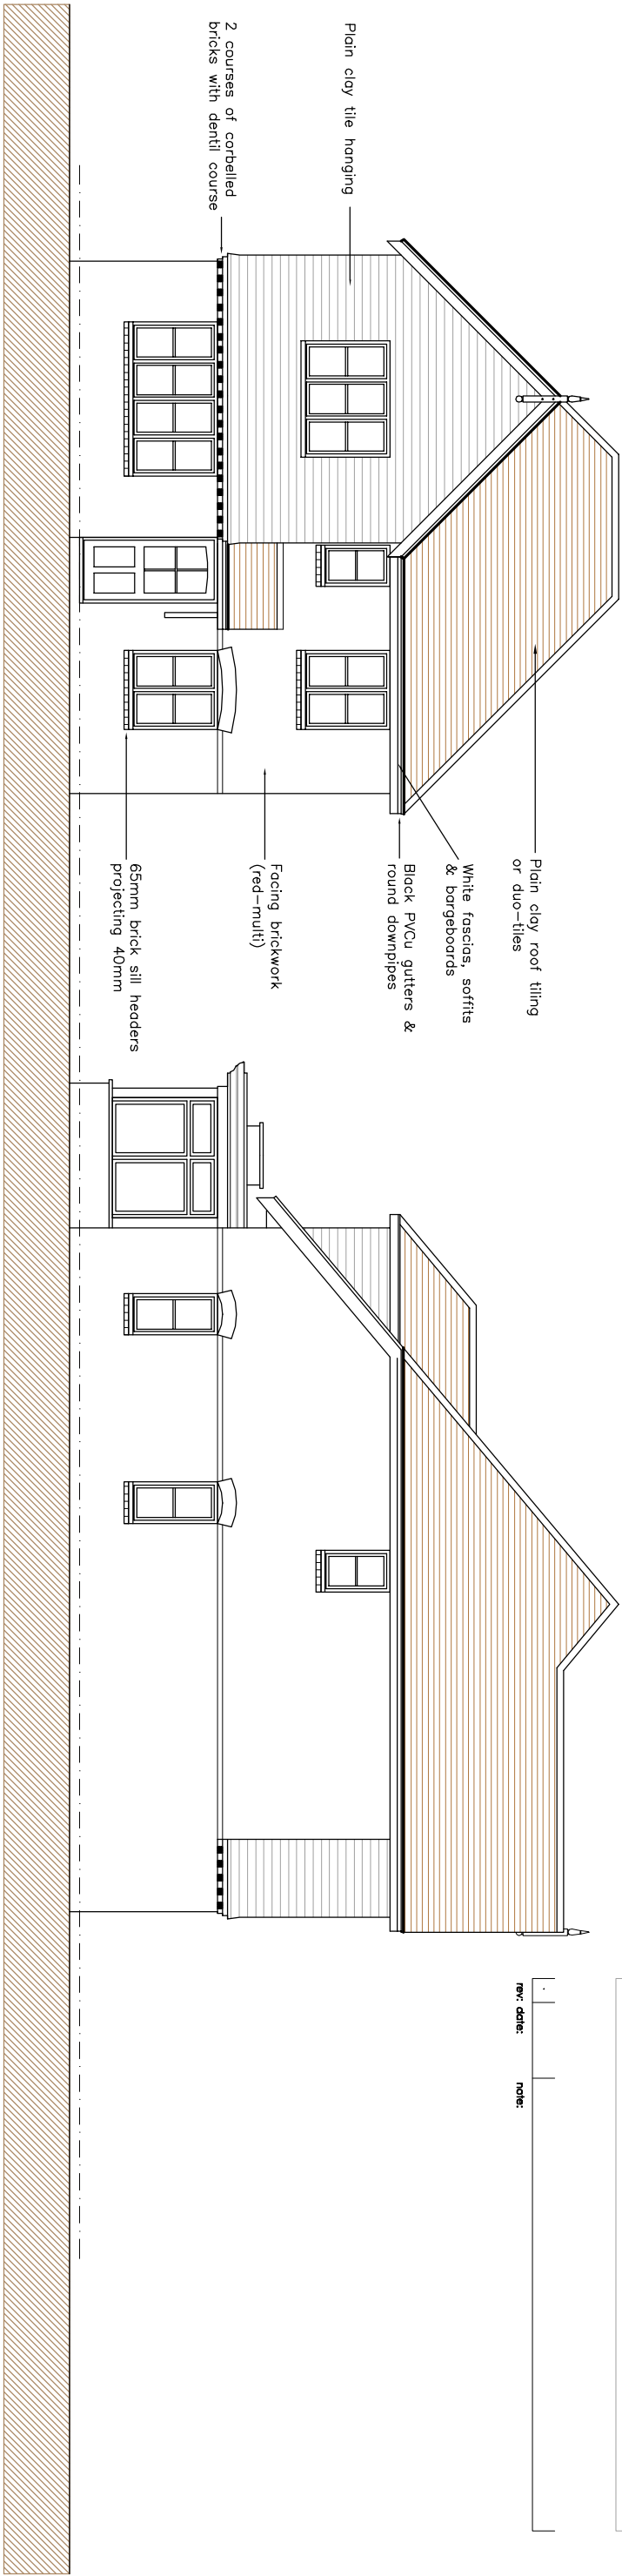

Rear Elevation

Side Elevation

Residential Development α 193-195 London Road α Waterlooville α Wilson Designer Homes α 1722-06