


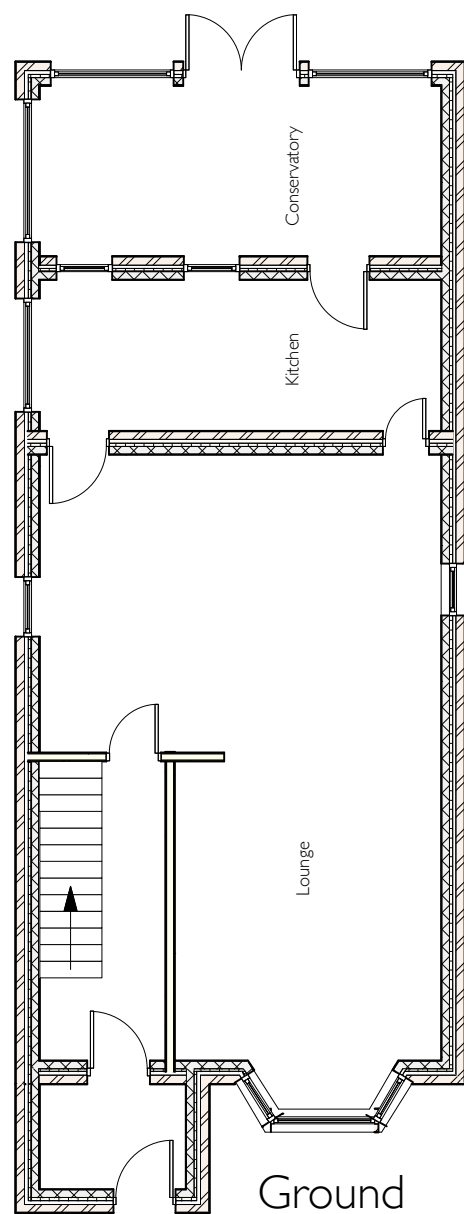
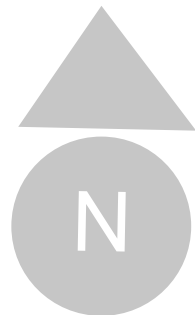


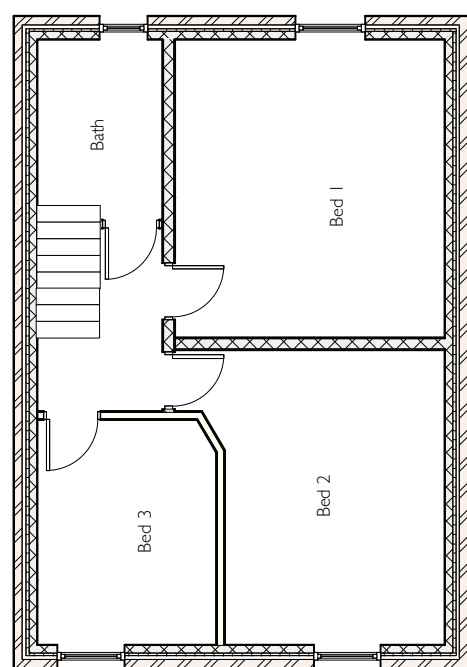

Ground

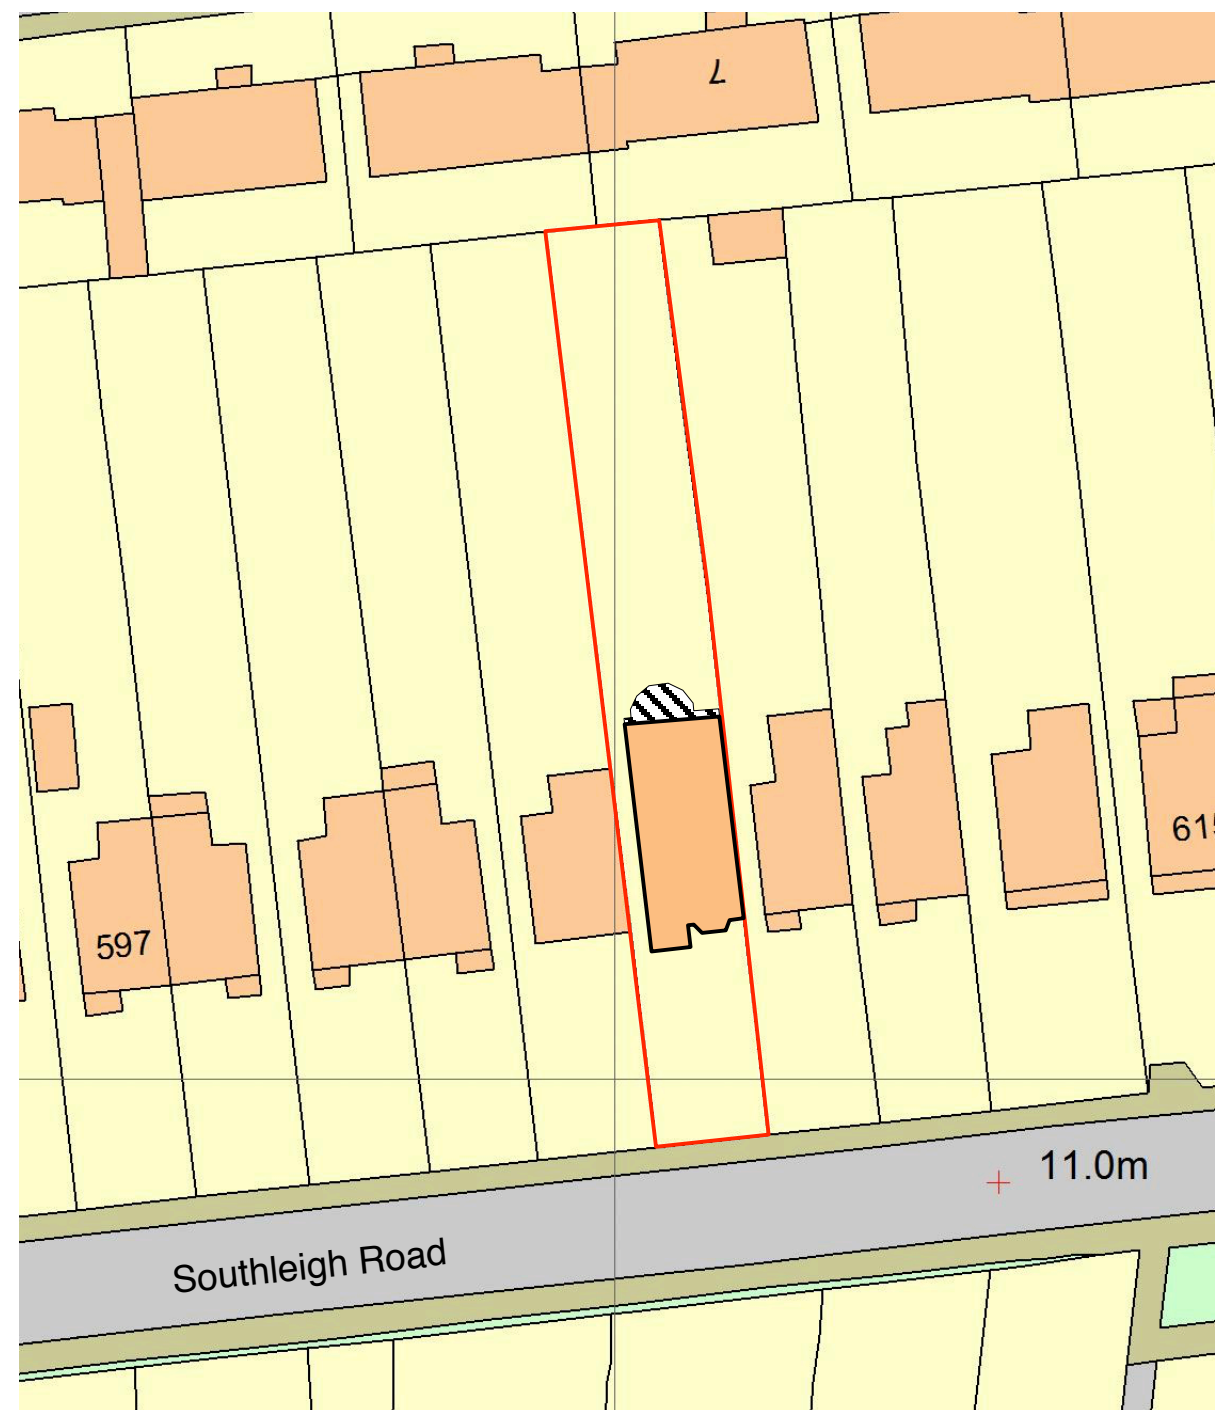

First

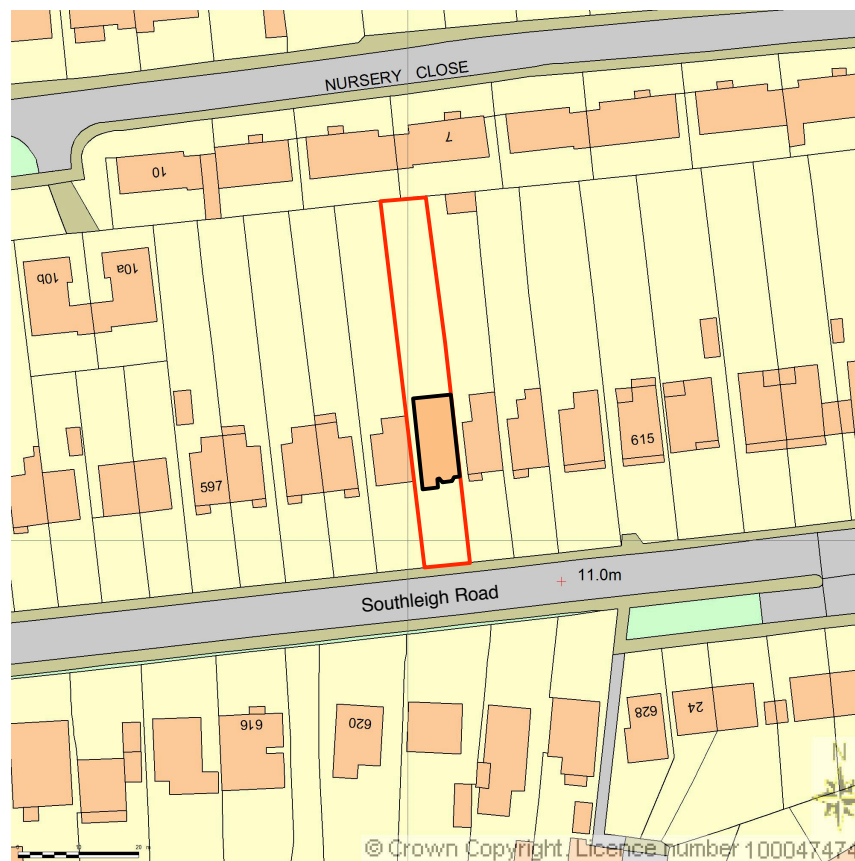

607 Southleigh Rd

Location	607 Southleigh Road Emsworth Hants PO10 7TE
Drawing	Site /block plan Plans existing
Date	18/01/2016
Scale	1: 1250 / 500 /100 @ A3
Drawing No	P/S/05.0
Cd file iMac	