


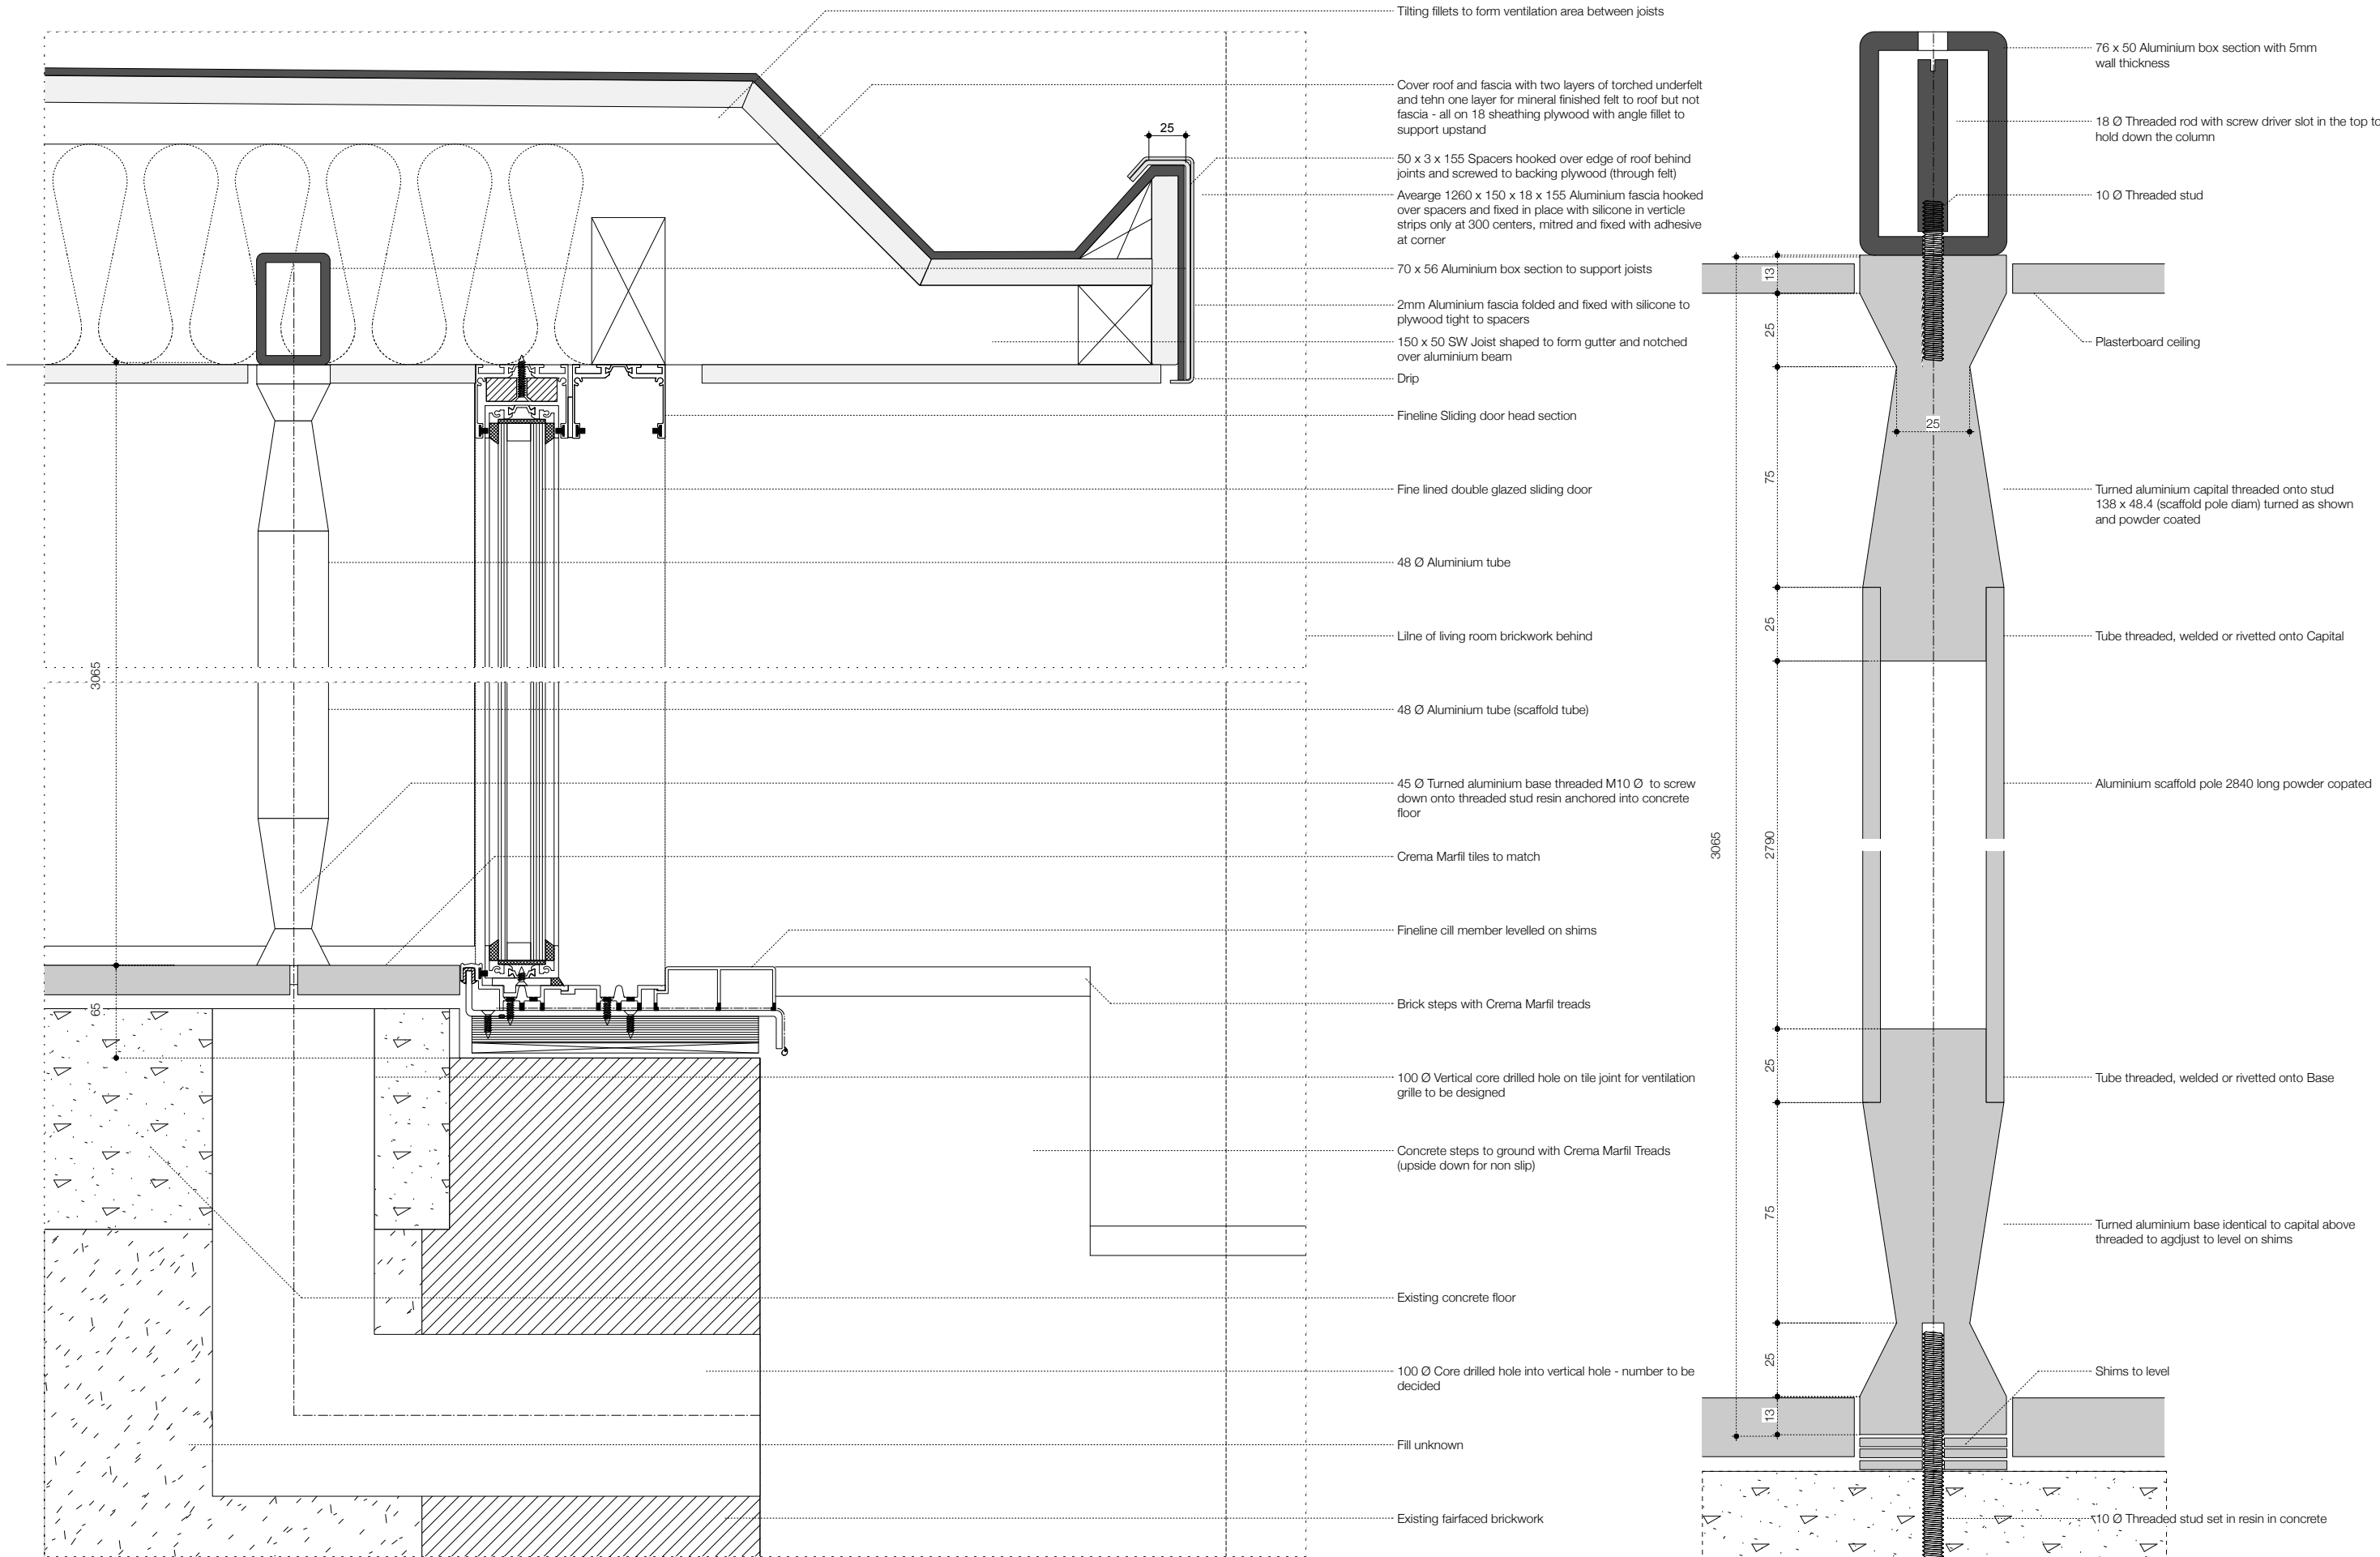

DETAILED SECTION A-A CONSTRUCTION DETAILS

COLUMN CONSTRUCTION DETAILS (1/4 Full size at A3)