


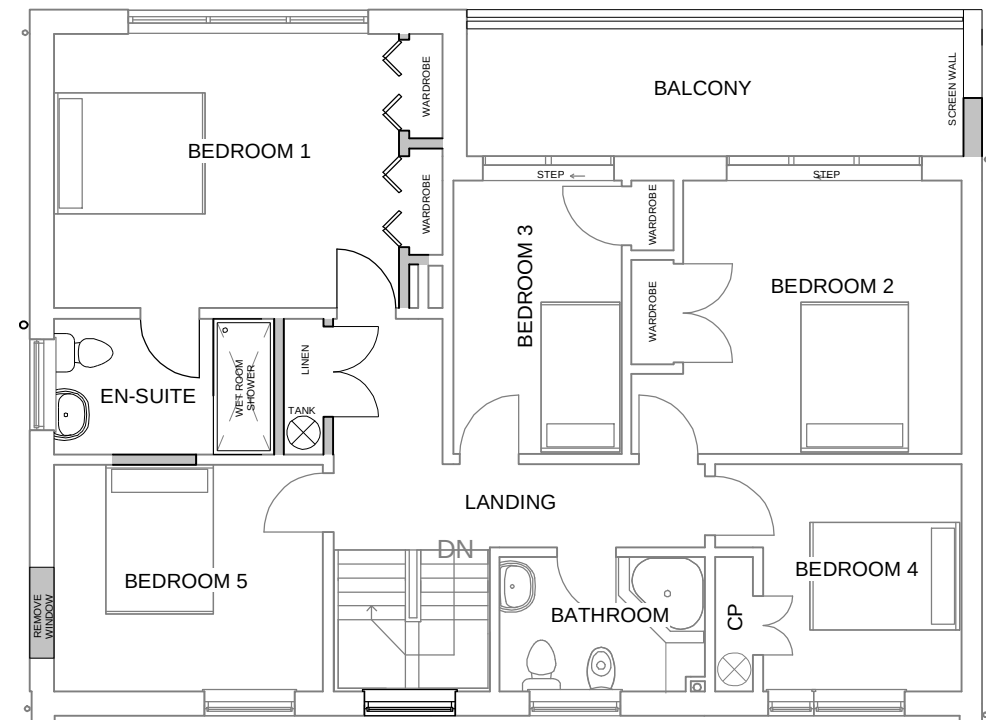


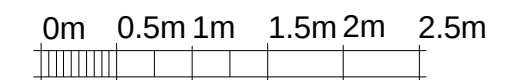


1 : 100

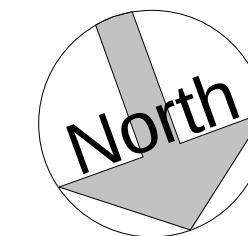

VISUAL SCALE 1:50 @ A3

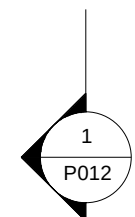

1 : 100

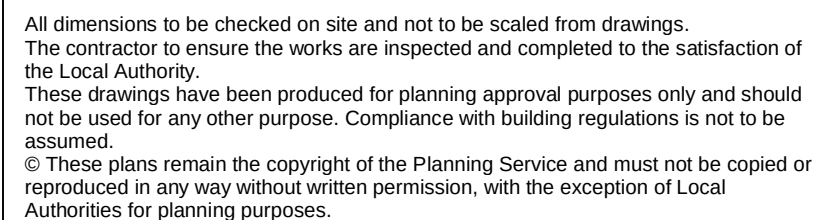

10A Billett Avenue
Waterlooville PO7 7SZ

Project number	167.1 [v2.3]
Date	13/07/2015
Drawn by	JJ
Status	Planning

P009

1 : 100