


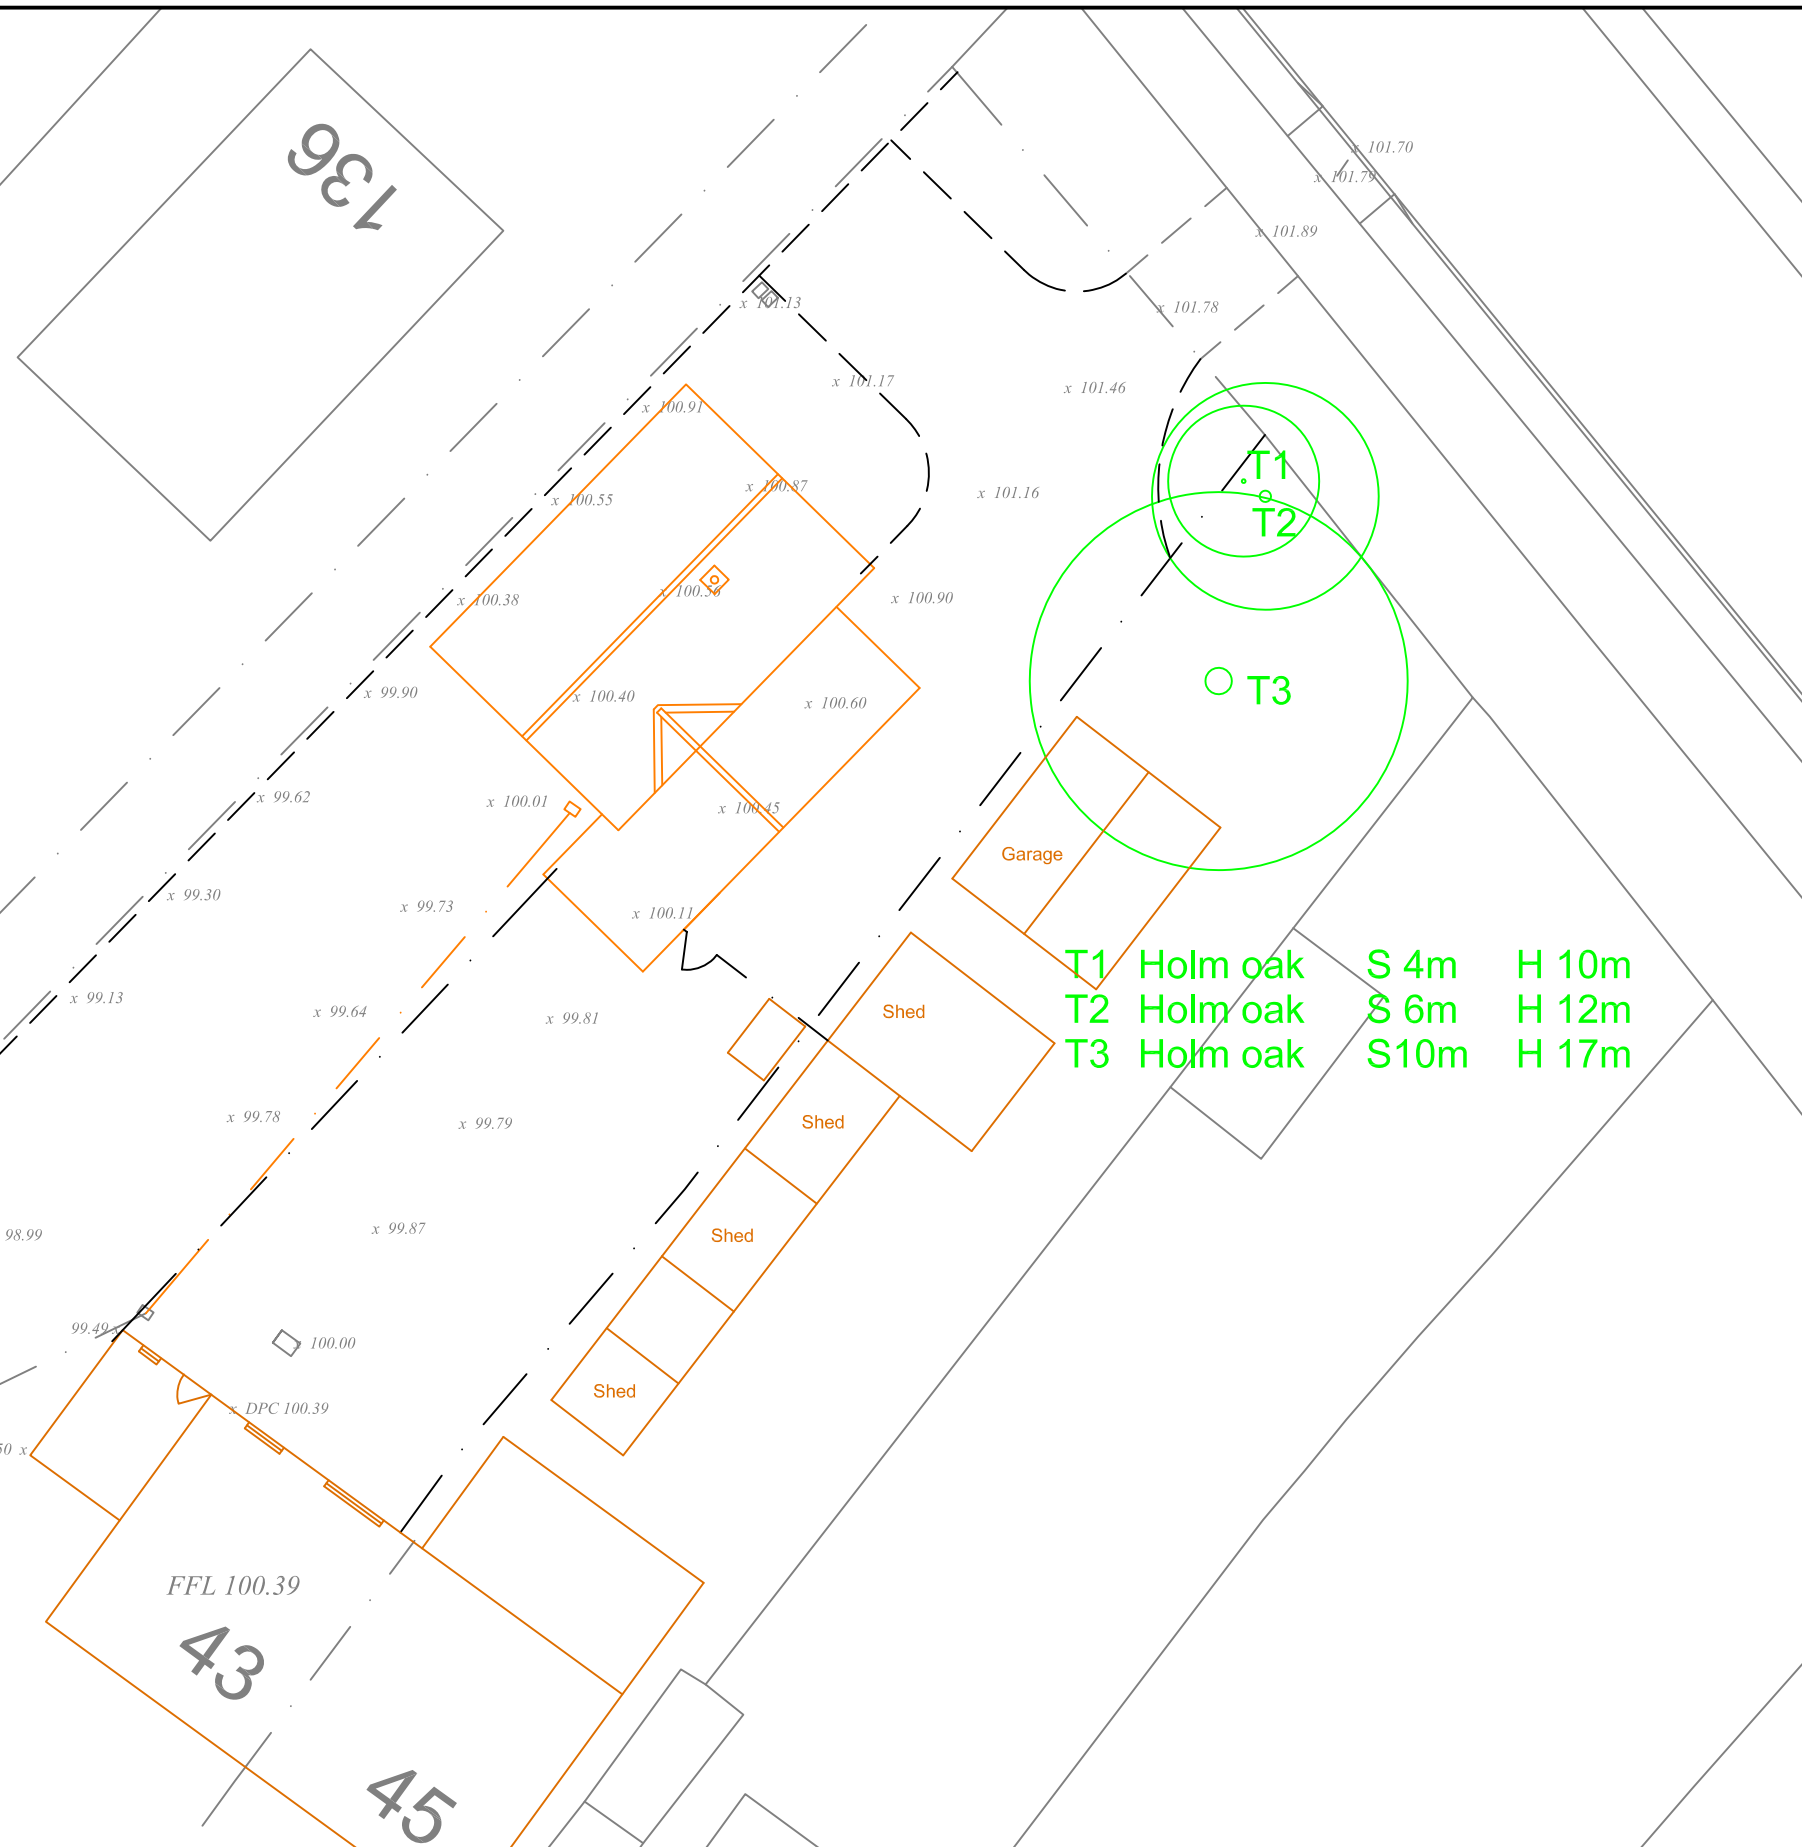

All three trees shown on the plan are located within the neighbouring property and are all "Holm Oaks" of varying sizes.

The proposed extension sits outside of the root area and we propose to install root protection measures during the construction of the property and have no hard landscaping on or over the root area of the trees.

T1	Holm oak	S 4m	H 10m
T2	Holm oak	S 6m	H 12m
T3	Holm oak	S 10m	H 17m

OS Licence No 100045733



Architectural & Civil Engineering Design
143 Station Road, Liss, Hants. GU33 7AJ
Tel 01730 894988 Fax 01730 891165
e-mail: enquiries@acedesigns-ltd.co.uk
www.ace-designs.co.uk

Job Title
Proposed New Dwelling rear of
43 Elizabeth Road, Waterloo

Drawing Title	Arboricultural Plan
---------------	---------------------

Client

Mr J G Gill

Scale
1:200 @ A3

Drawn
EV

Job No
140301

Date	Mar 16
------	--------

Checked	GG
---------	----

Drawing No
140301 / 17

Designed	GG
----------	----

Approved

	Rev
--	-----