


PHYSICAL SCALE IN METERS @ 1:1250

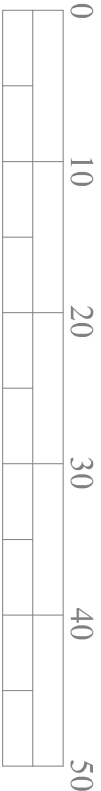

PHYSICAL SCALE IN METERS @ 1:500

NOTES:
This drawing has been produced solely for PLANNING/DESIGN.
Do not Scale from this Drawing except for planning purposes.
This drawing is the copyright of MF Designs Ltd.




Produced on 02 October 2015 from the Ordnance Survey National Geographic Database and incorporating surveyed revision available at this date.
Reproduction in whole or part is prohibited without the prior permission of Ordnance Survey.
Crown copyright 2015. Supplied by copla ltd trading as UKplanplus.com a licensed Ordnance Survey partner (100054135).
Data licenced for 1 year, expiring 02 October 2016. Unique plan reference V26/57777/80772

Location



Block

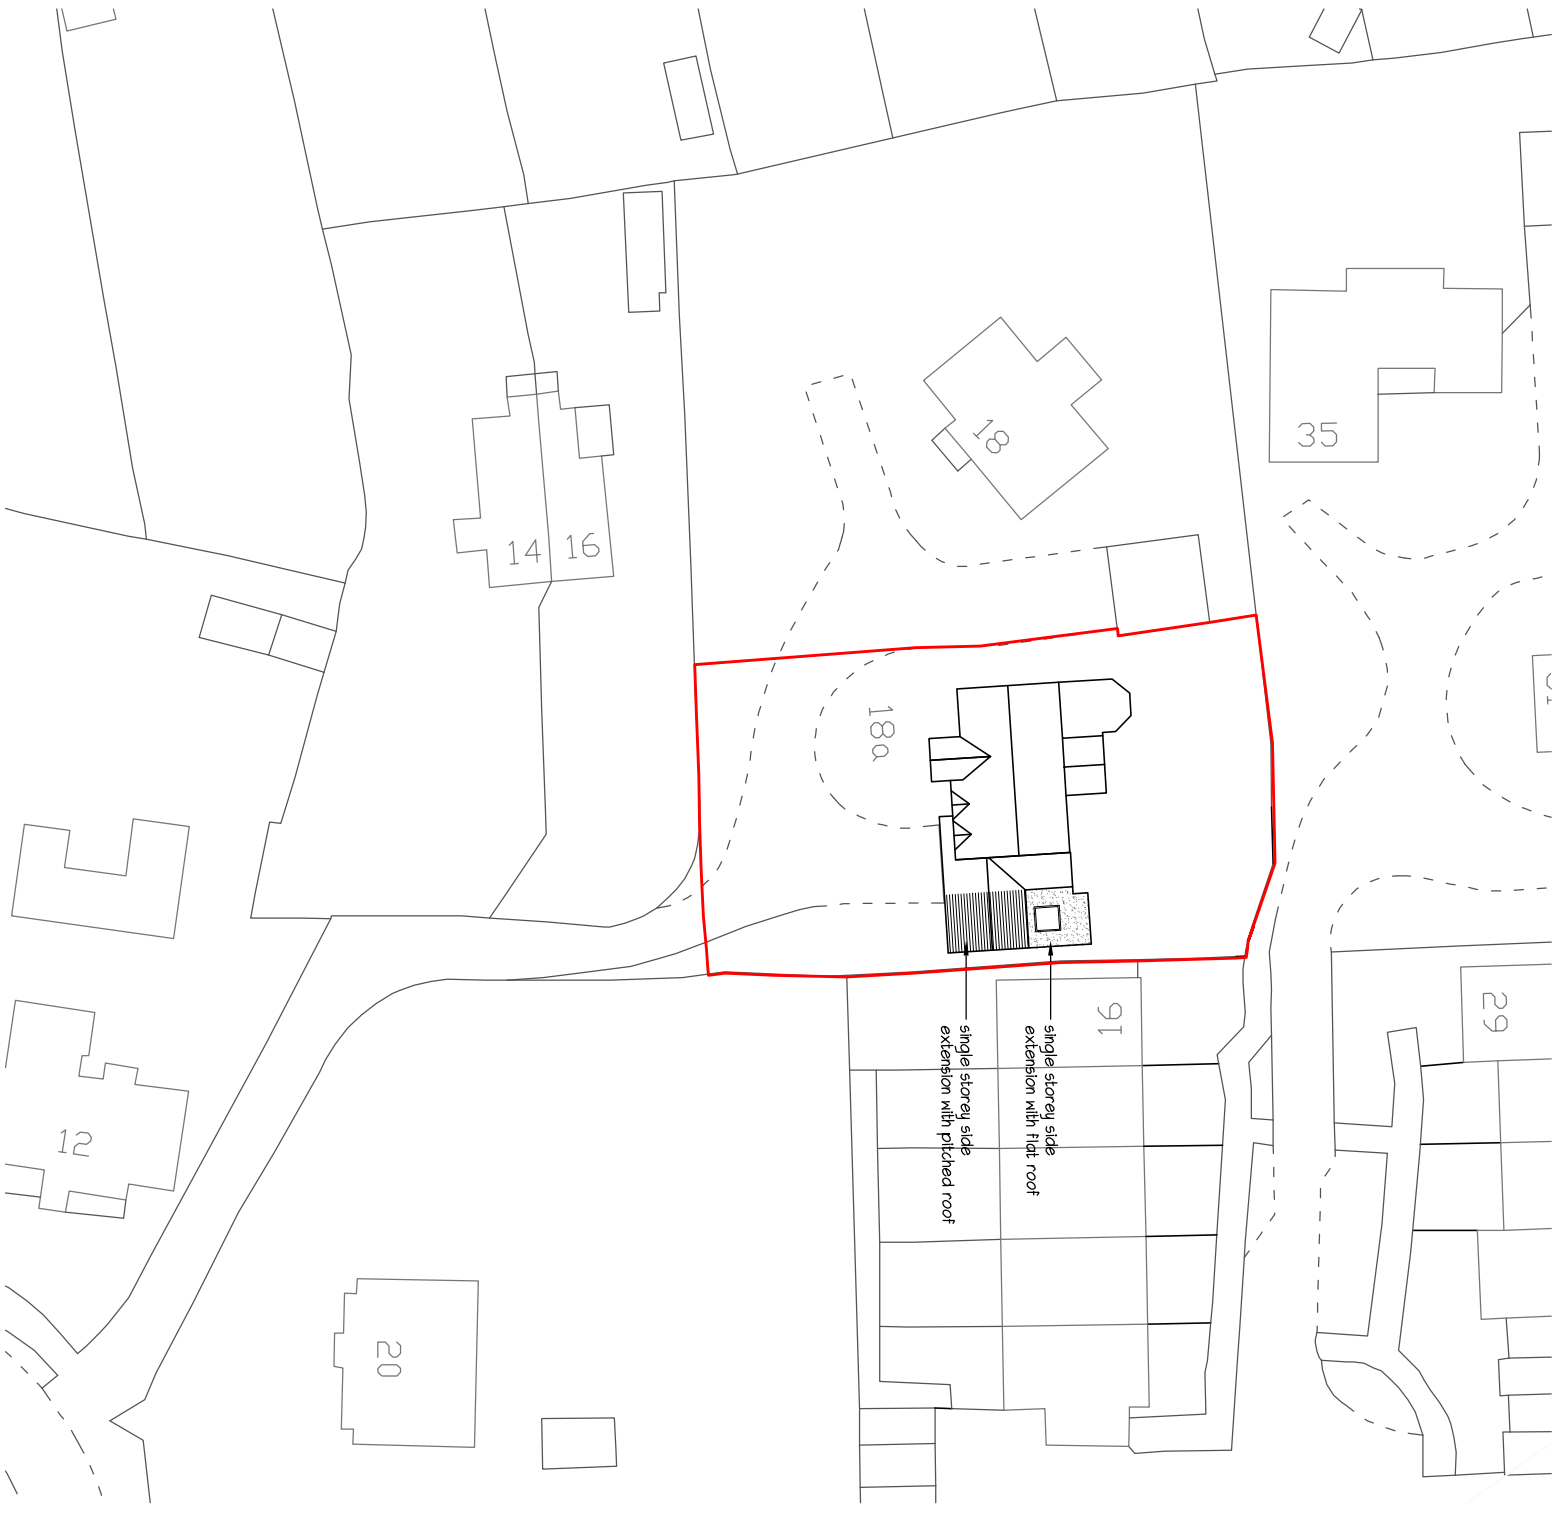

B: 14.10.2015 - further corrected boundary
A: 14.10.2015 - corrected boundary

mf designs ltd

Chartered Architects



52 King Street • Emsworth • Hampshire • PO10 7AZ
Director: Martin Farrer RIBA • Co Registration No.4507379
t 01243 377766
e admin@mfdesigns.org.uk

Date: Oct 2015
Scale: 1:1250/500

Job No: 3119
Dwg No: P_03 B

SINGLE STOREY SIDE EXTENSION - 18a Park Crescent, Emsworth. PO10 7NT