





SITE SECTION AA AS PROPOSED

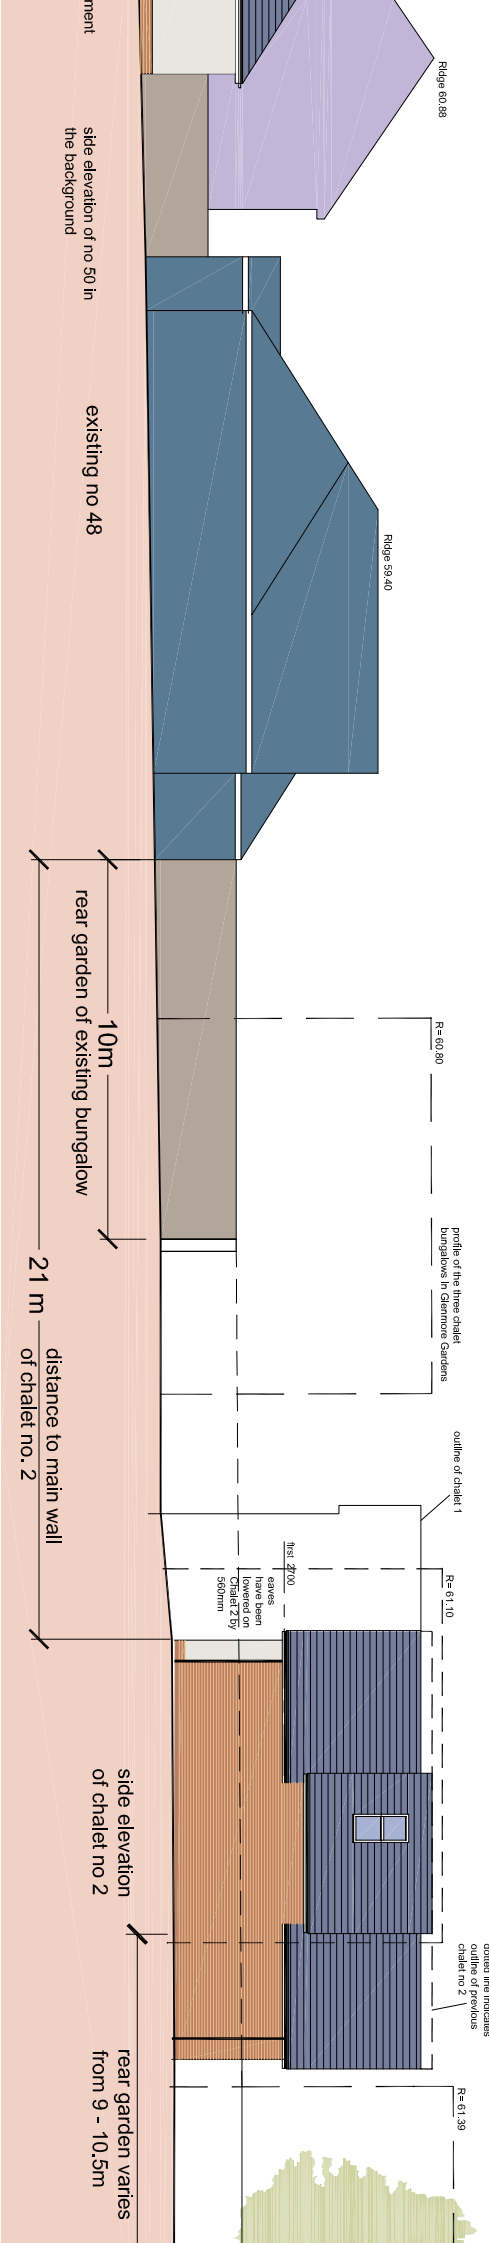

SITE SECTION BB AS PROPOSED - PARTIAL VIEW

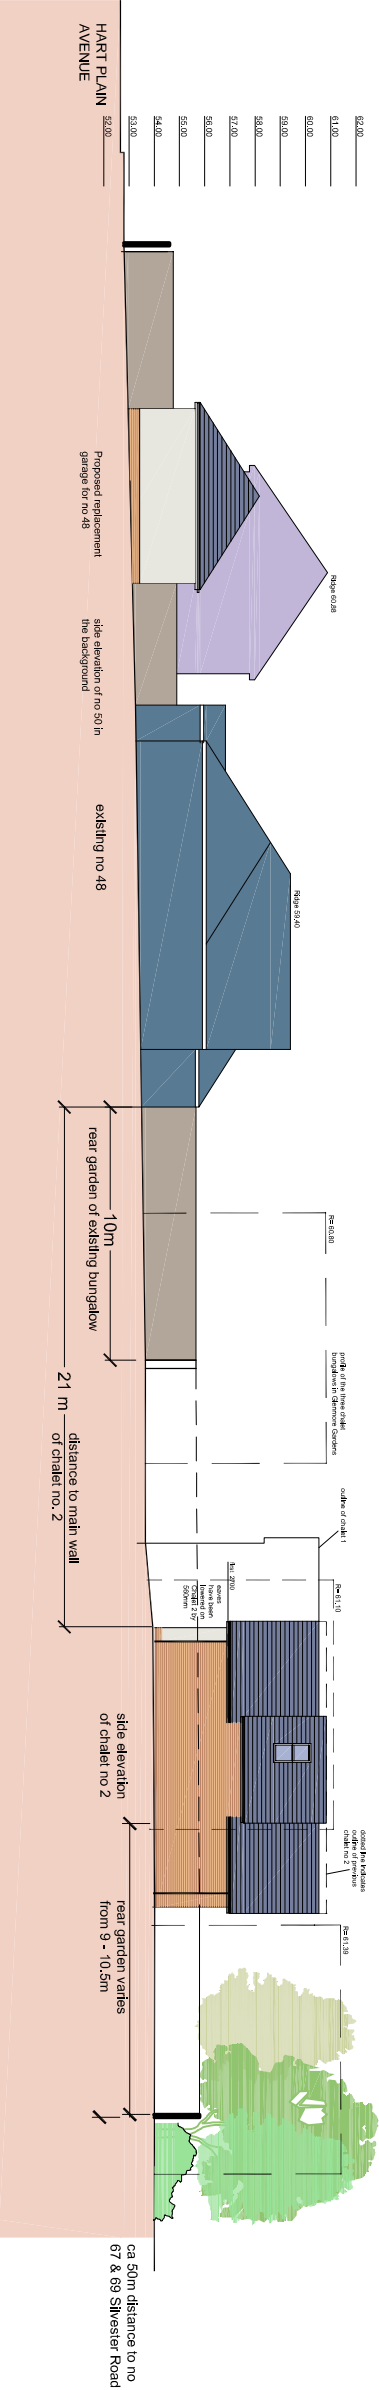

SITE SECTION BB AS PROPOSED



SITE SECTIONS 48 HART PLAIN AVENUE, WATERLOOVILLE

NOTES:

This drawing has been prepared for the purpose of Planning and/or Building Regulations approval only, and is not to be used for any other purpose.

All dimensions to be checked on site and any discrepancy notified to The Martin Ralph Group. Written dimensions are to be used in preference to scaled dimensions.

This drawing is the property of The Martin Ralph Group and must not be reproduced, in part or whole, or deviated from, without their permission.

PLANNING AMENDMENT

RIDGE AND EAVES HEIGHT ON CHALET BUNGALOW 2 HAVE BEEN REDUCED AS RECOMMENDED BY PLANNERS.

AMENDMENTS	DATE
A	Planning Amendment
	22.01.15
CLIENT	
LANDMARK ESTATES LTD	
PROJECT	
RESIDENTIAL DEVELOPMENT	
48 HART PLAIN AVENUE,	
WATERLOOVILLE	
DRAWING TITLE	
SITE SECTIONS AA & BB	
AS PROPOSED	
DATE	
20.09.2014	
SCALE	
1:200 & 1:300 @ A3	
DRAWING No.	
14A_067 011	
REVISION	
A	
THE	
MARTIN RALPH	
GROUP	
CHARTERED SURVEYORS	
ARCHITECTS & ENGINEERS	
11 Dragon House	
Hussar Court	
Brambles Business Park	
Portsmouth	
Hampshire	
PO7 7SF	
www.martinralph.co.uk	
info@martinralph.co.uk	
T. 023 9225 7711	
F. 023 9225 7712	