




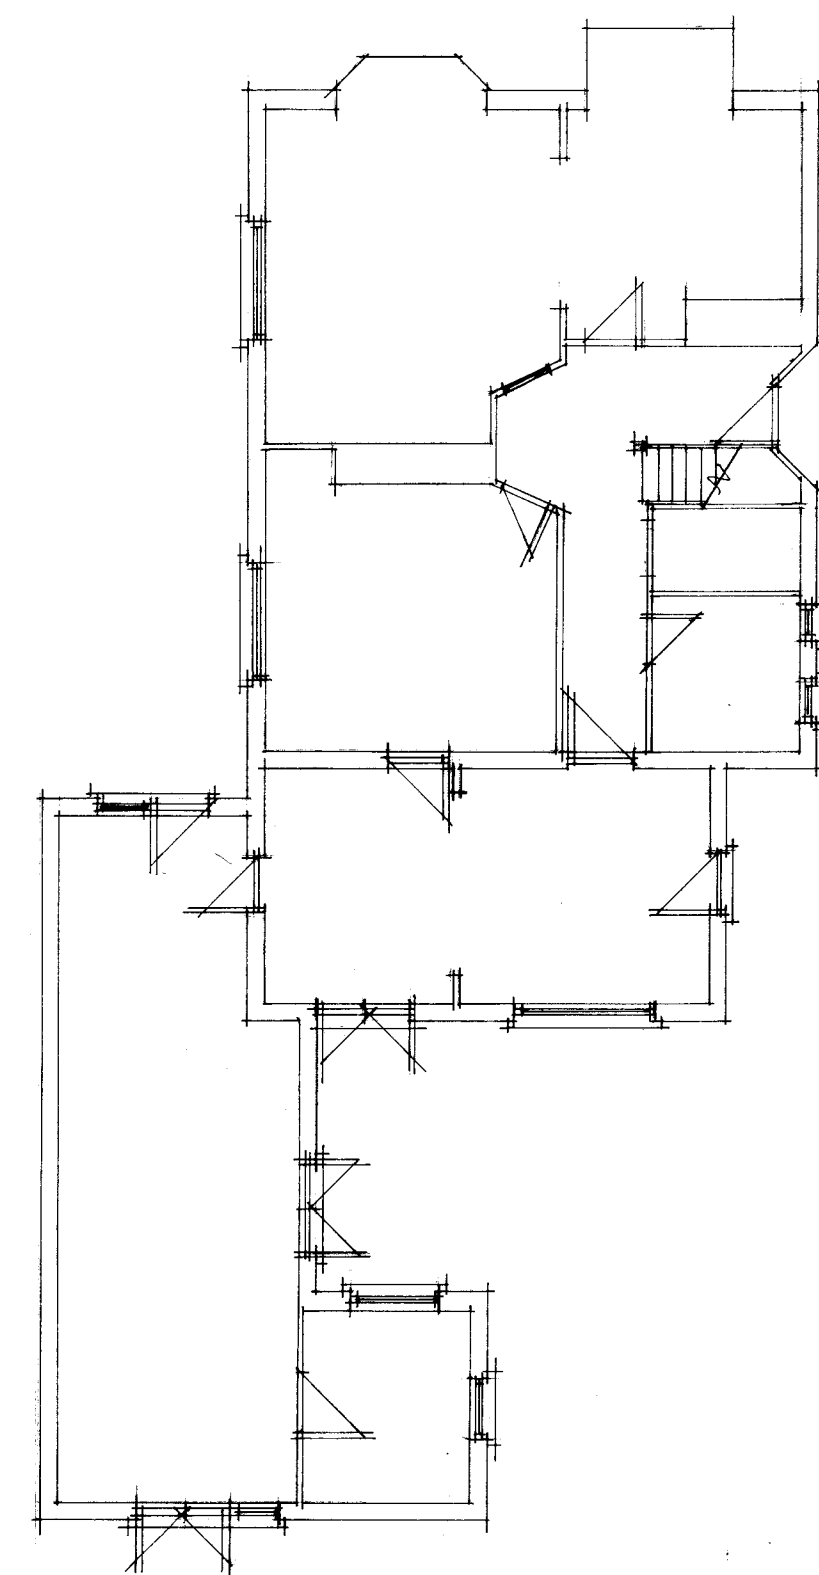


existing ground floor

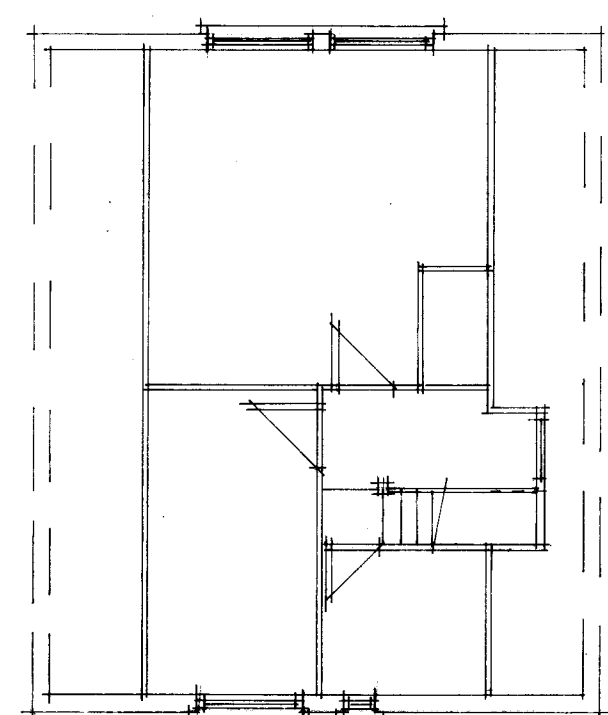


existing first floor

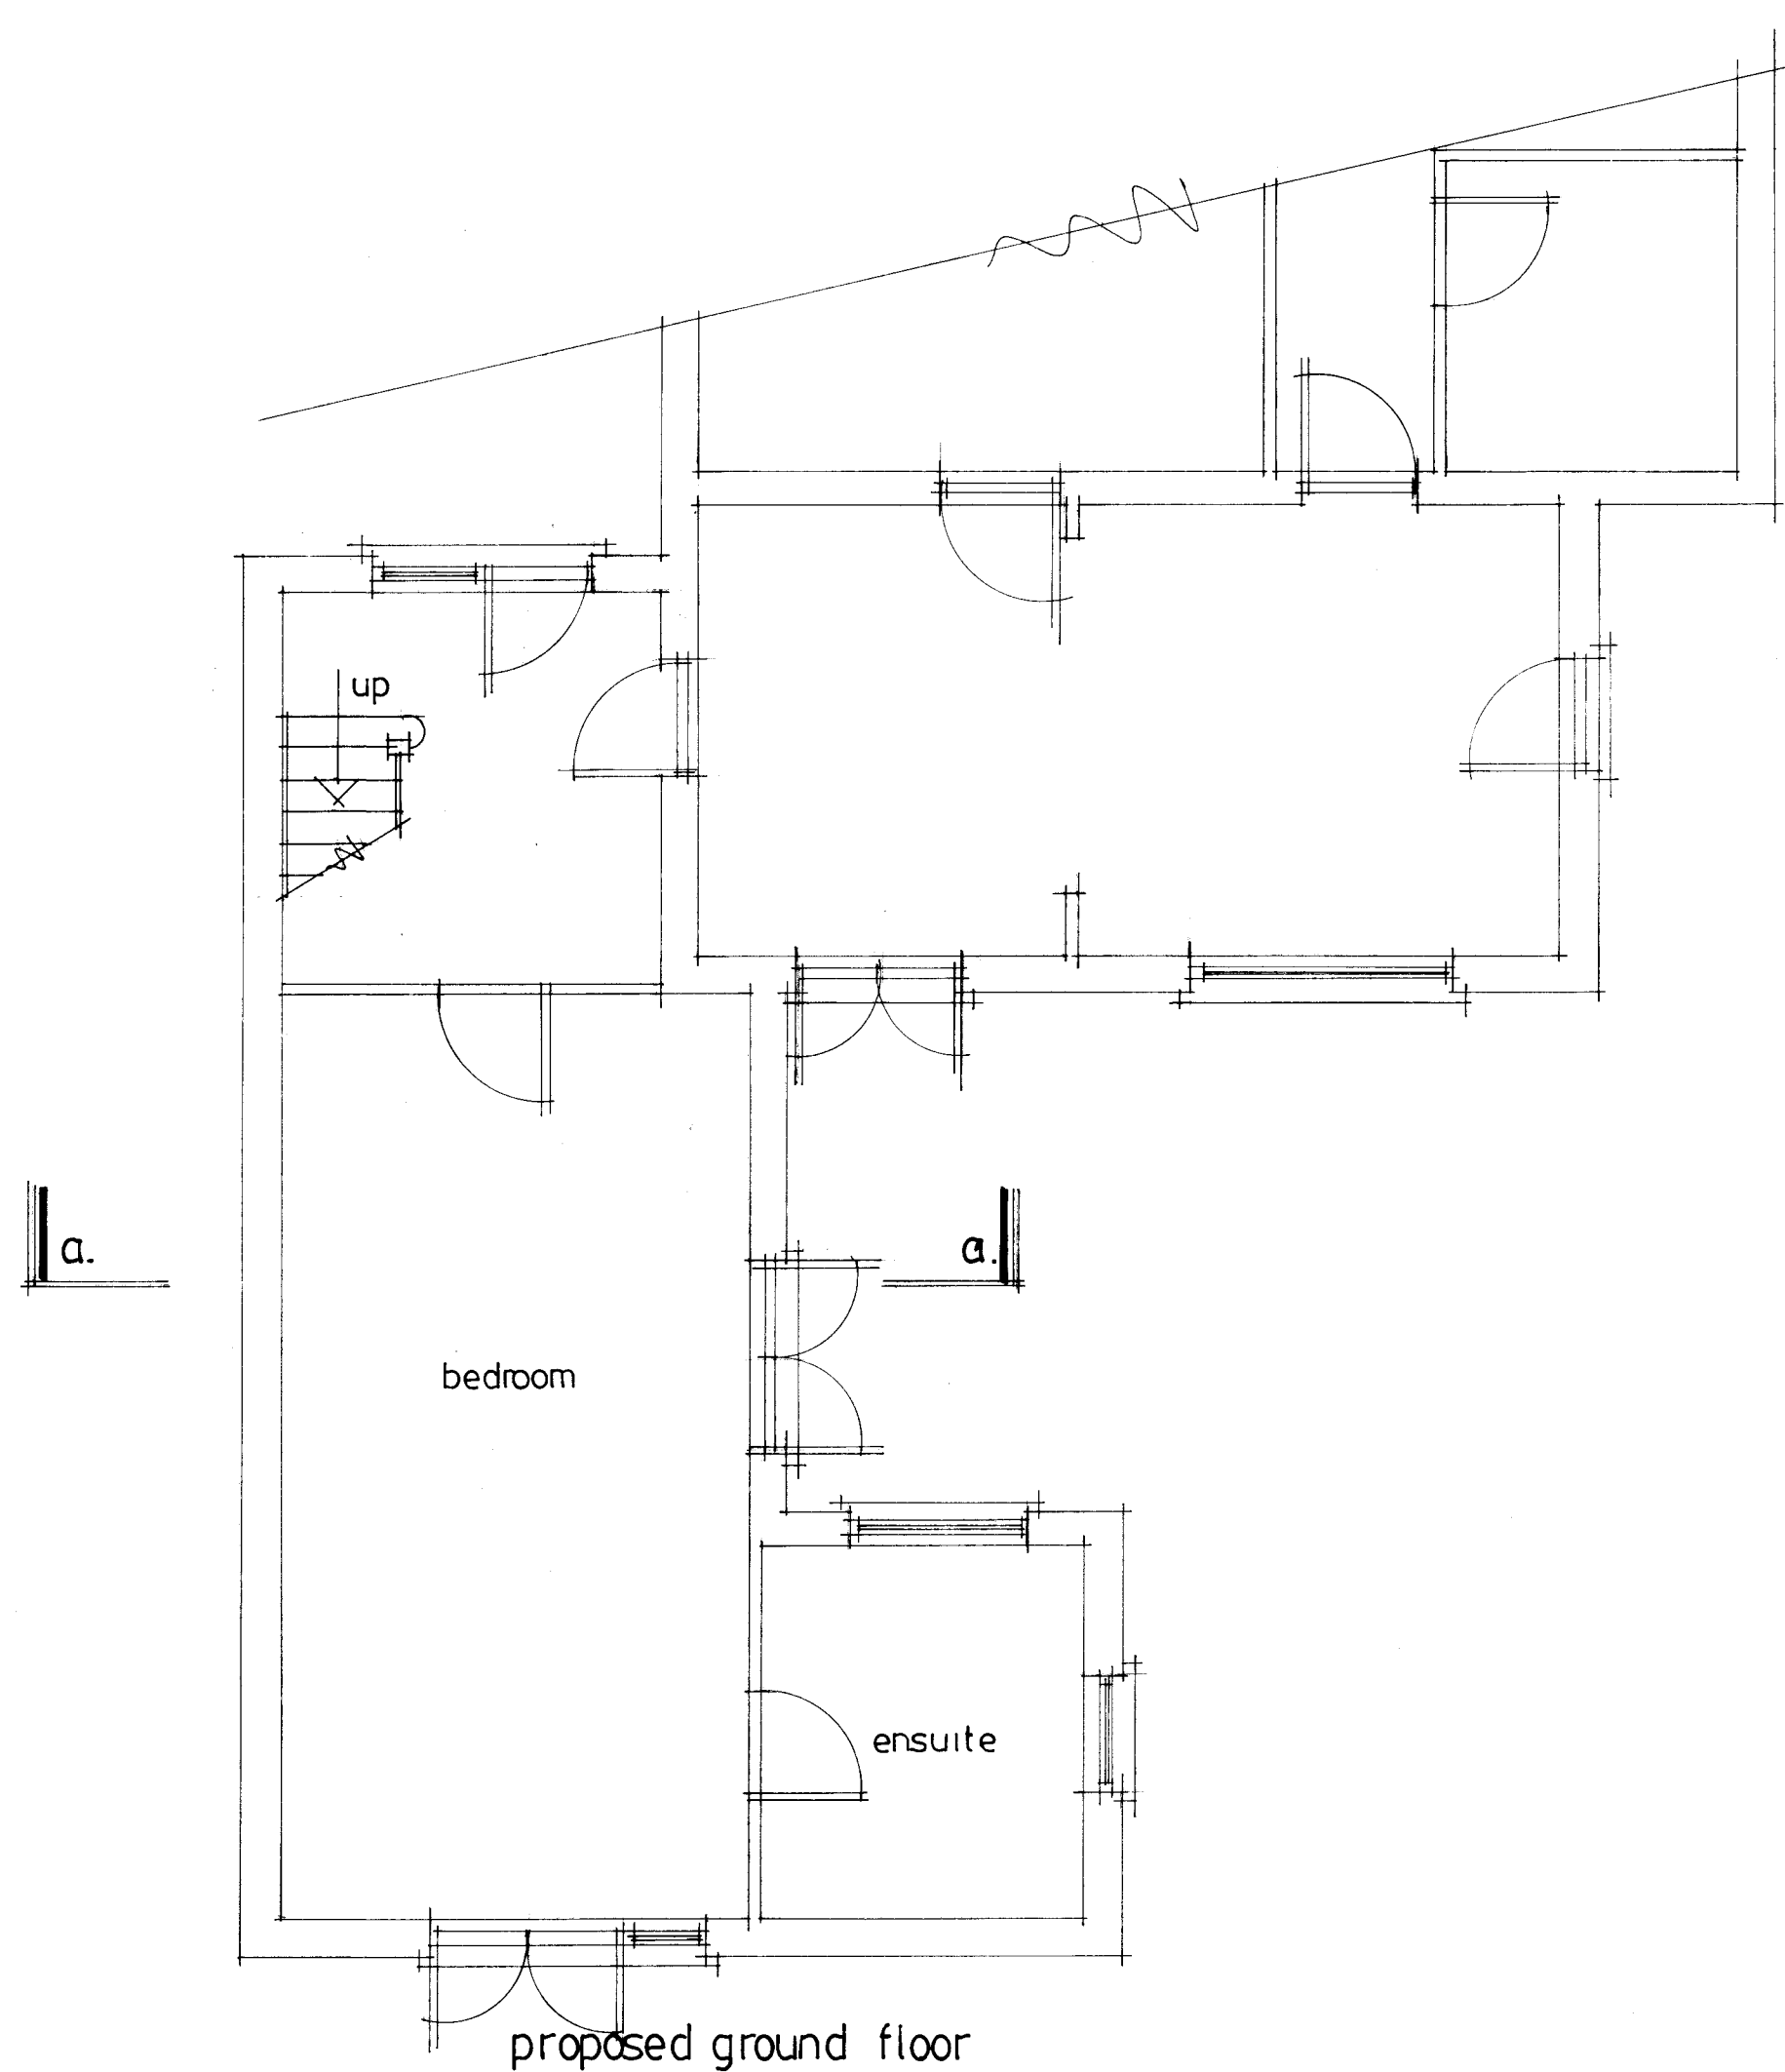


proposed ground floor

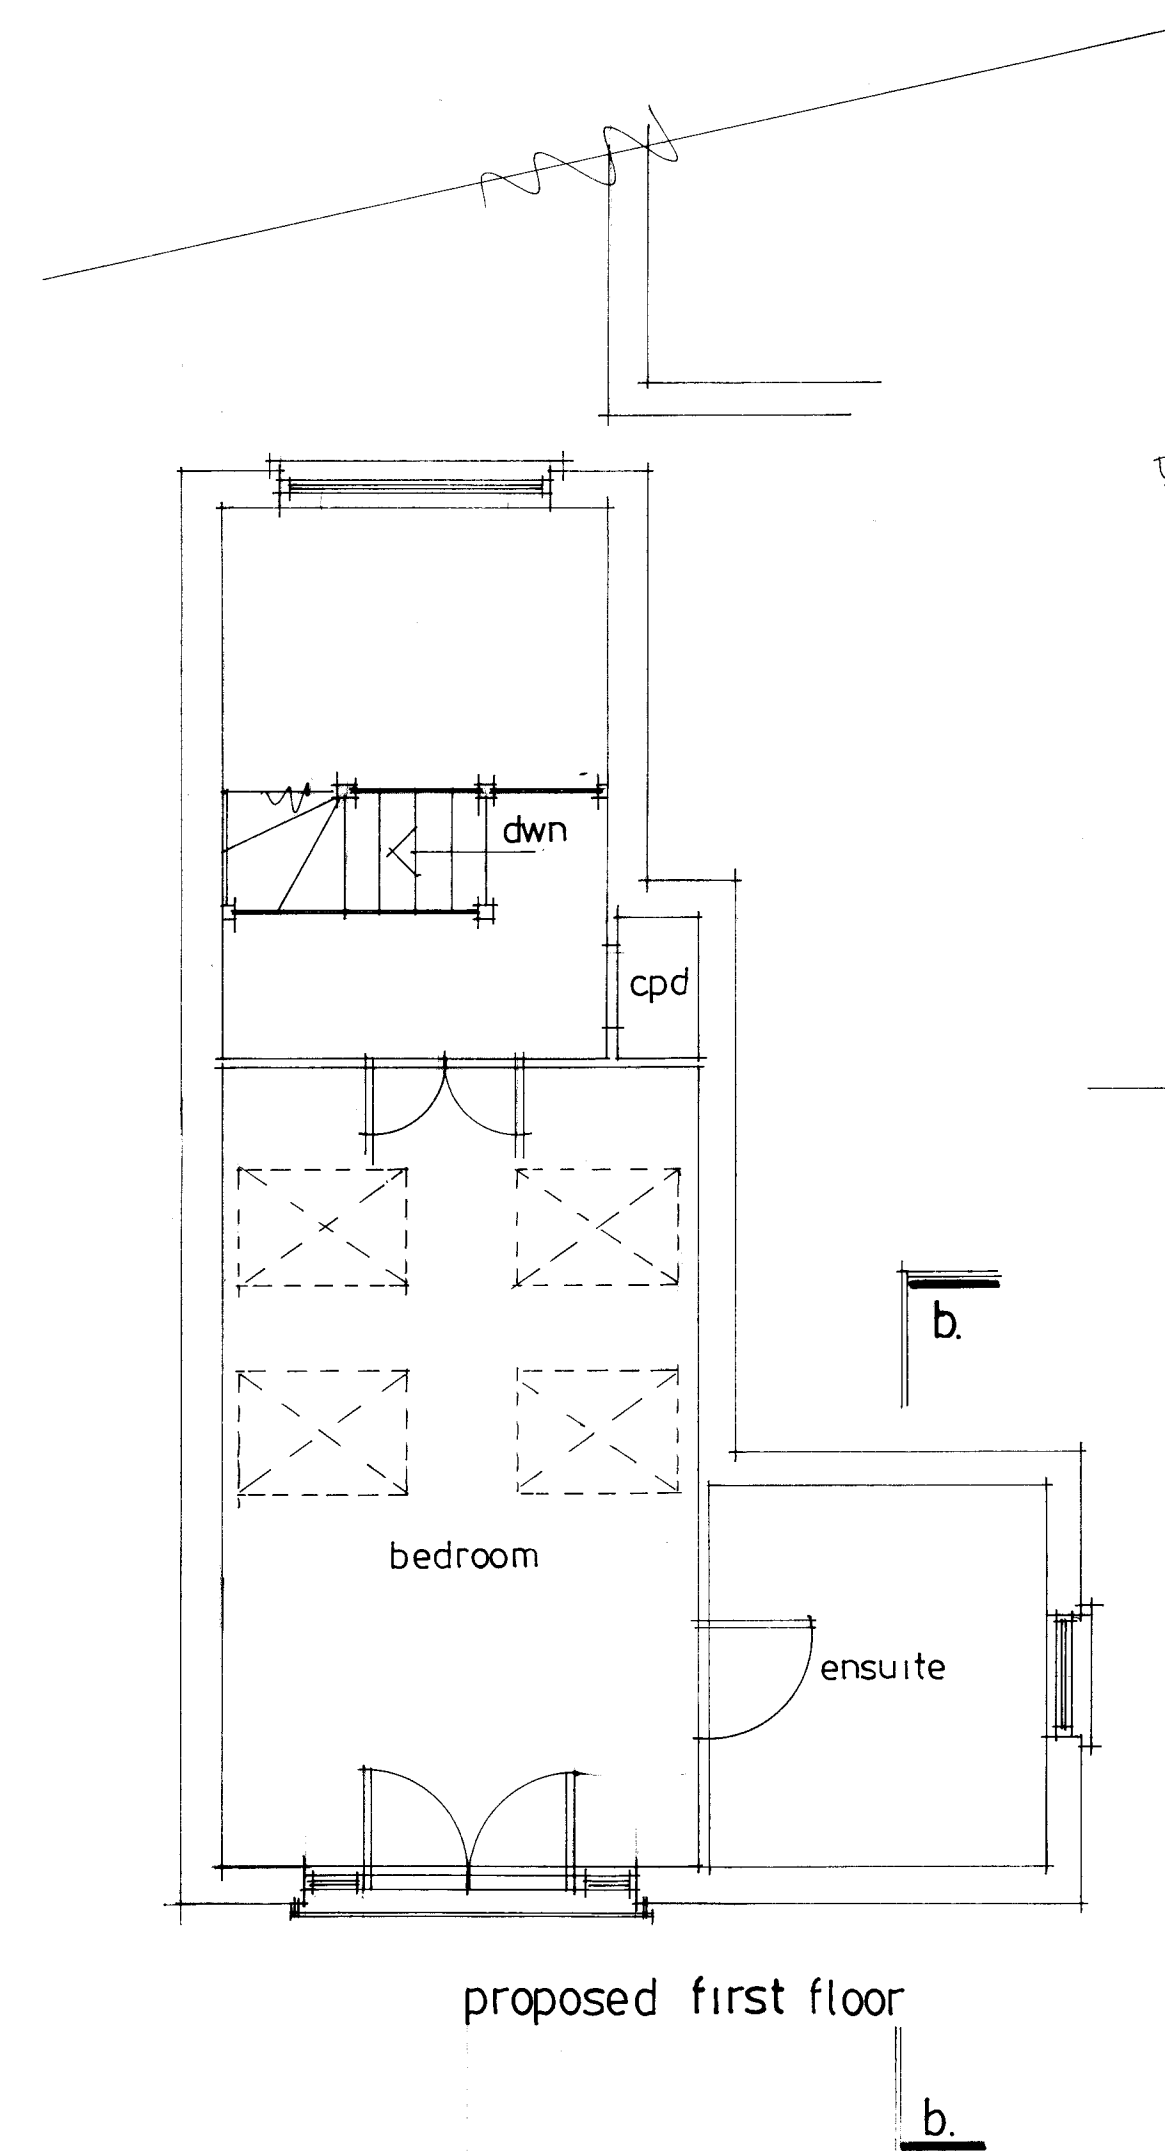


proposed first floor

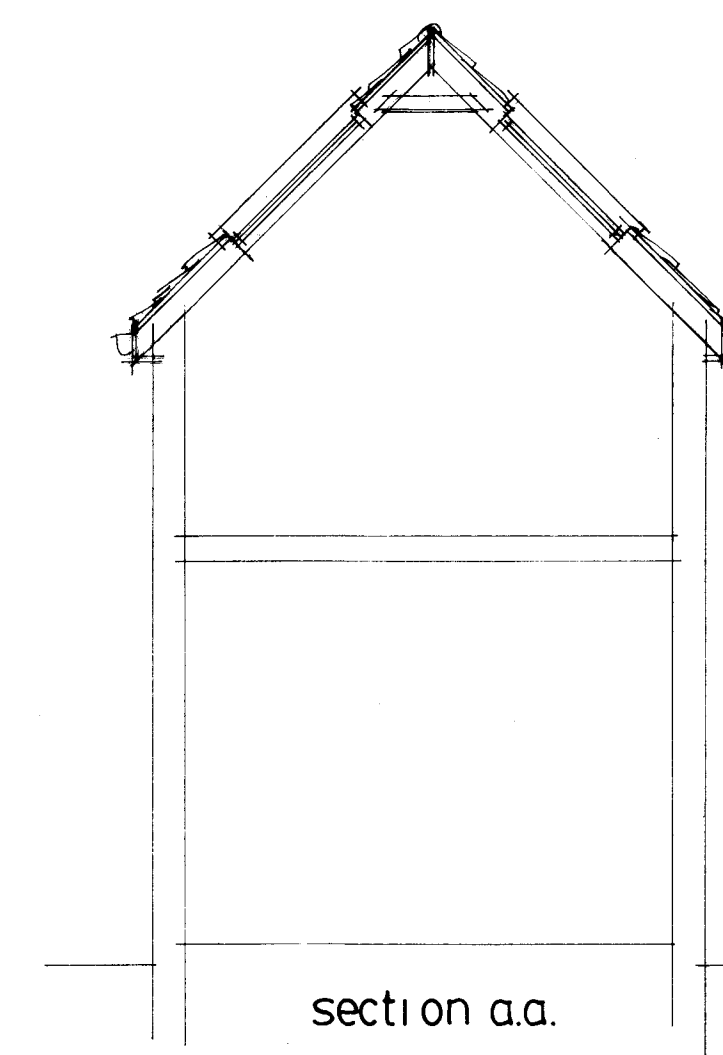


section a.a.

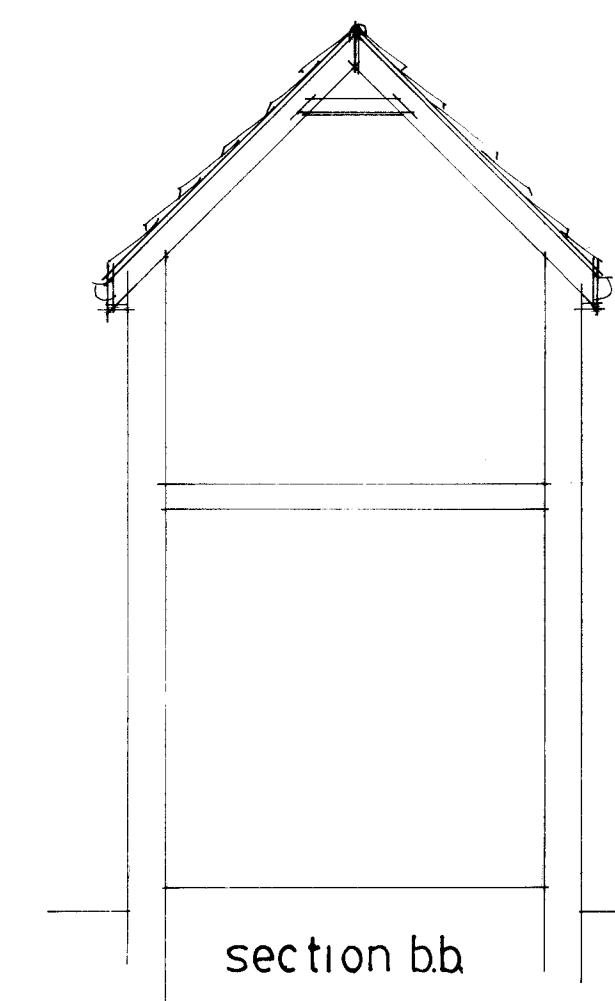


section b.b.

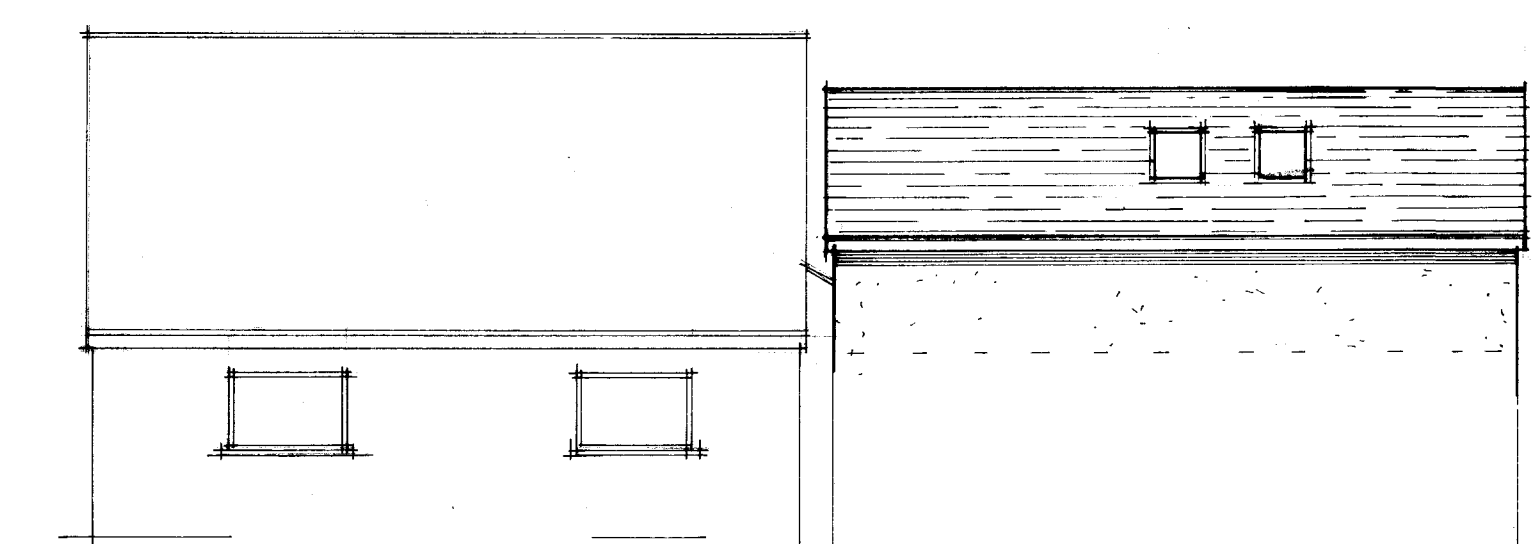


proposed side

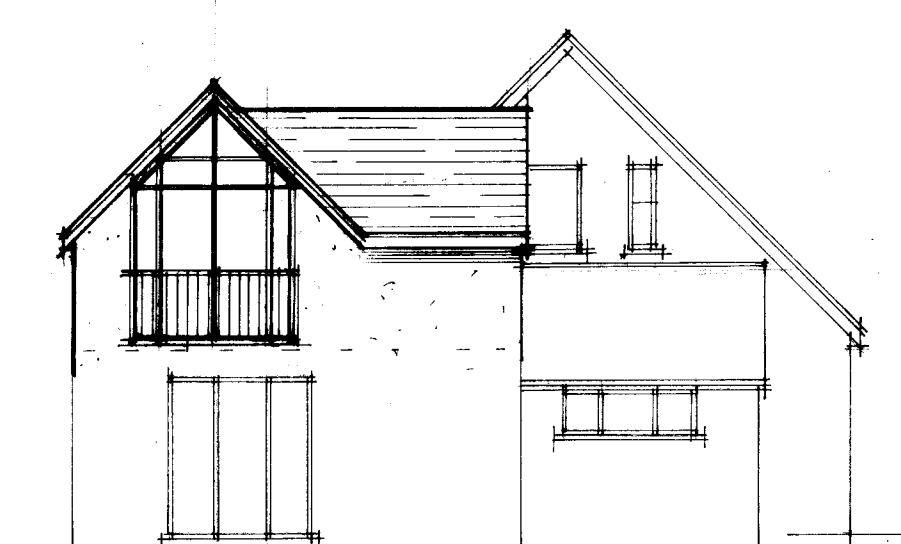


proposed rear

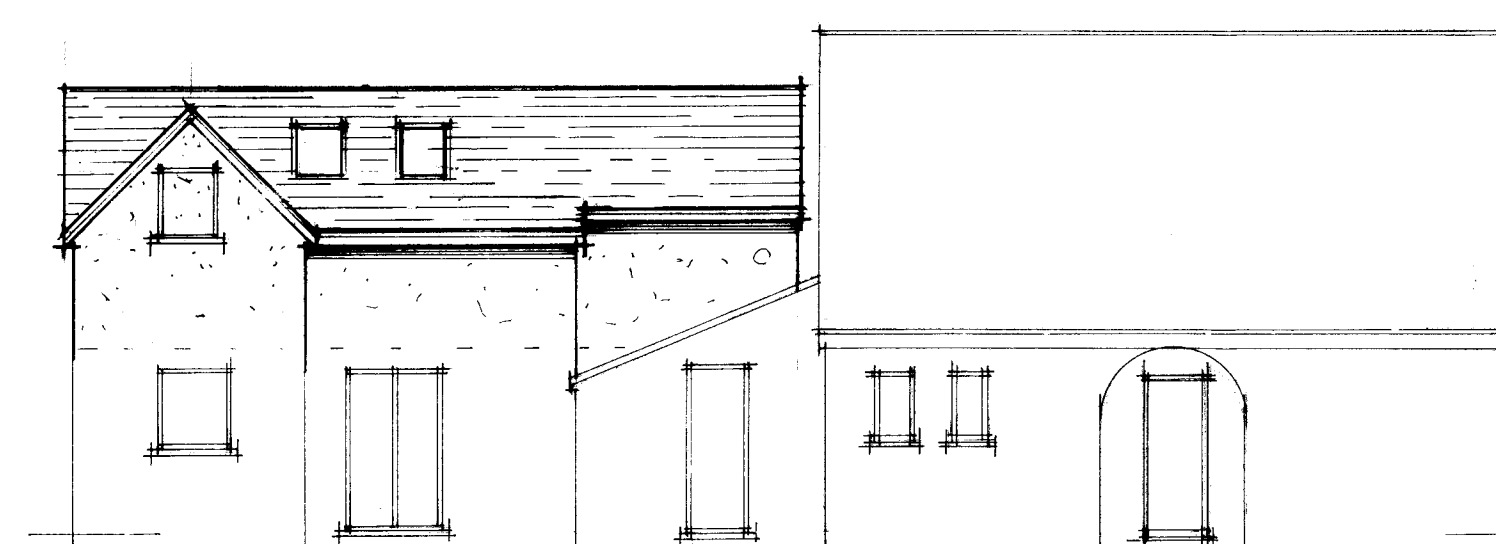


proposed side

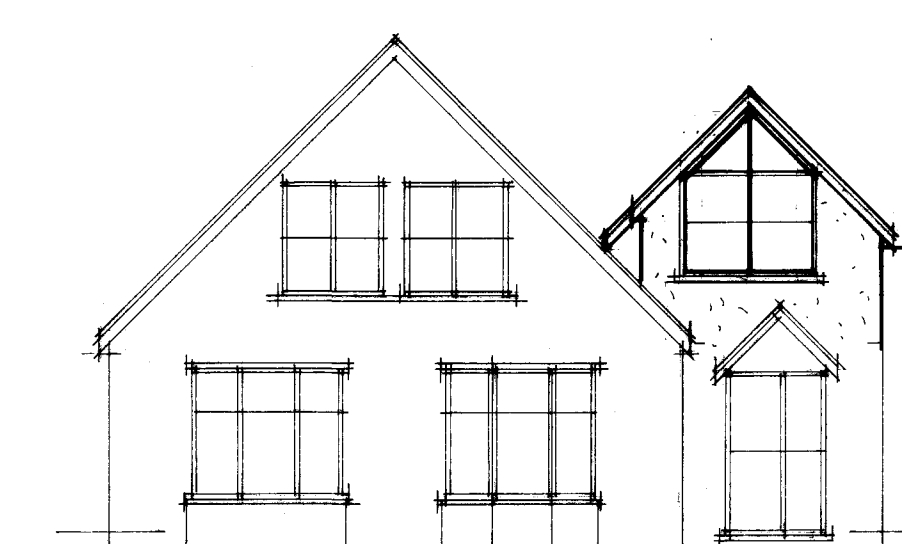


proposed front

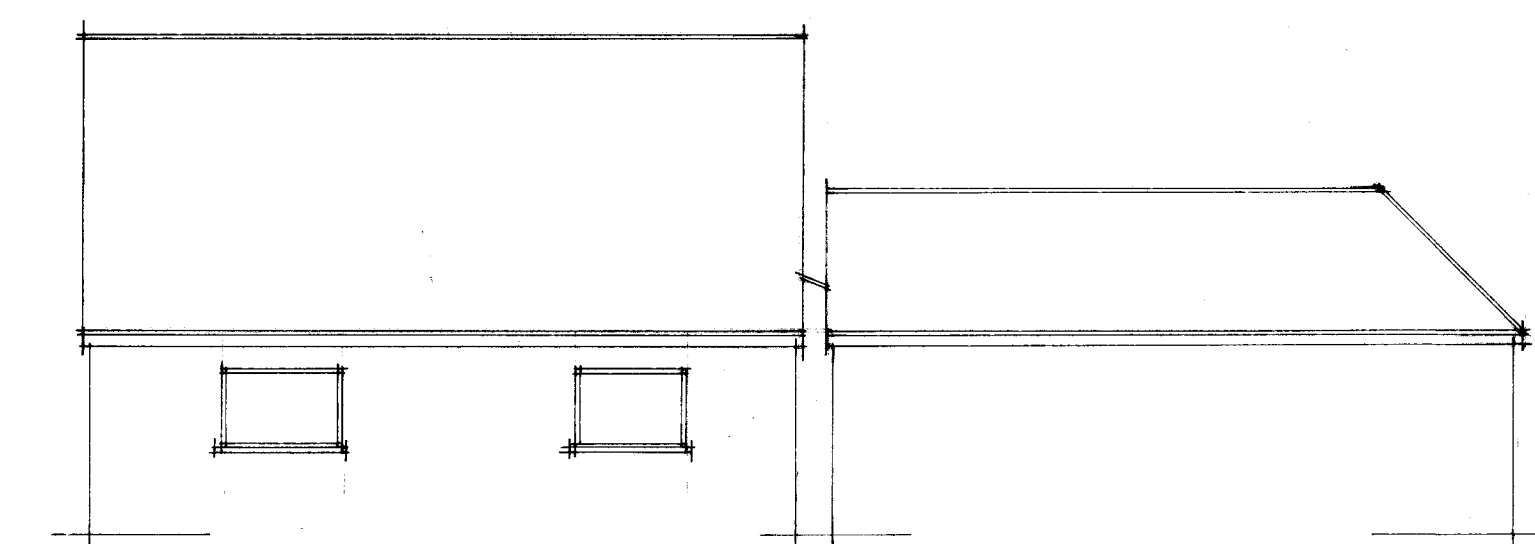


existing side

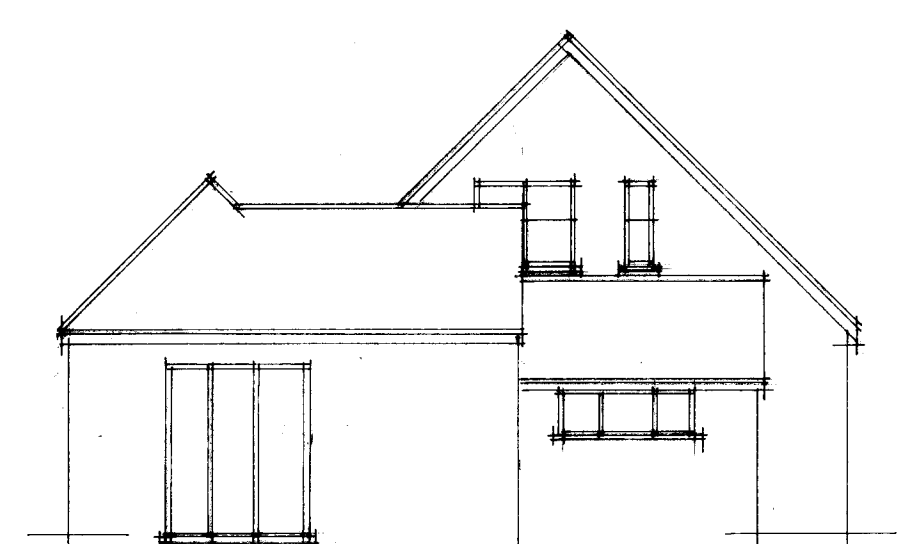

existing rear

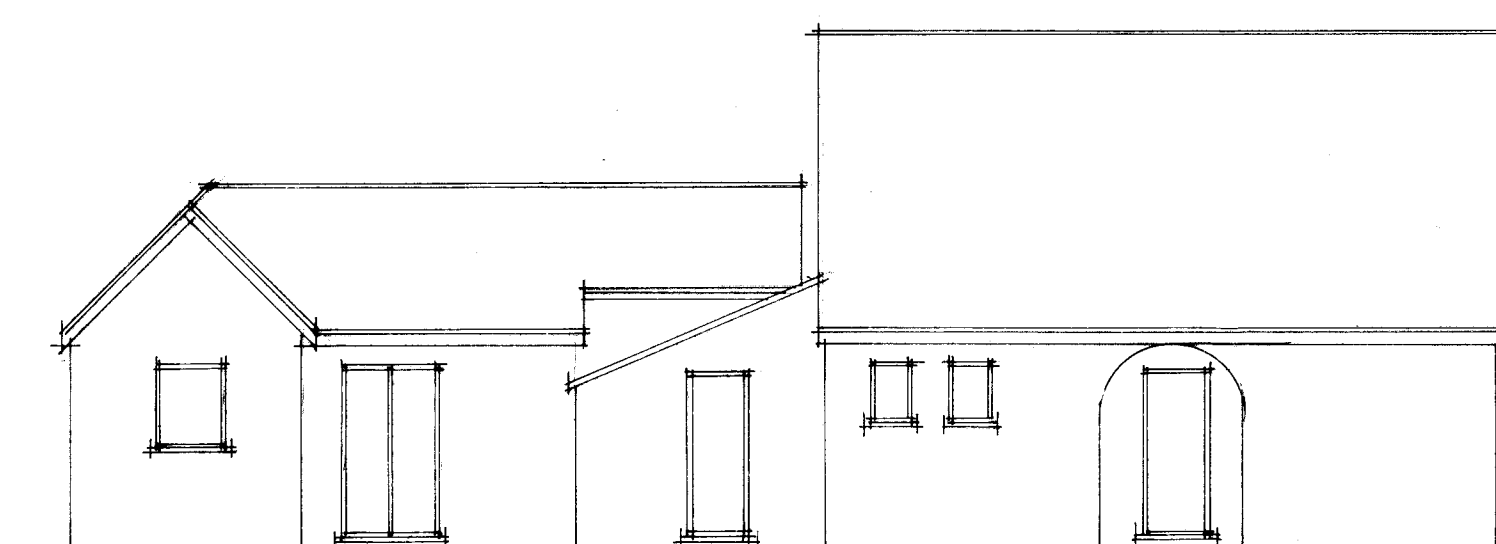

existing side

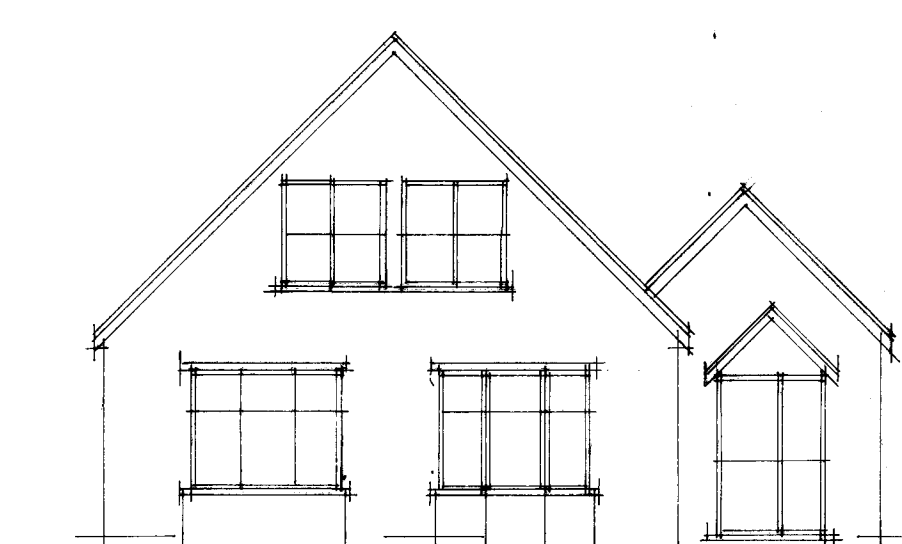

existing front

B	MAY 16	CLIENT AMENDMENTS
A	MAY 16	CLIENT AMENDMENTS
	Date	Revision

© copyright

THORNS YOUNG
ARCHITECTURAL

THORNS-YOUNG LTD
CHARTERED BUILDING CONSULTANTS
Website: www.thornsyoun.co.uk

Fareham 21 Middle Road Park Gate SO31 7GH Tel: (01329) 888 322	Portsmouth 232 London Road North End PO2 8JQ Tel: (02392) 672 883
---	--

Client

Mr & Mrs Collett

Job Title

146 London Road
Waterlooville

Drawing Title

Scale 1:100 1:50 at A1

Date MAY 2016 Drawn by RN

Drg. No.	Rev.
9102-16	28