

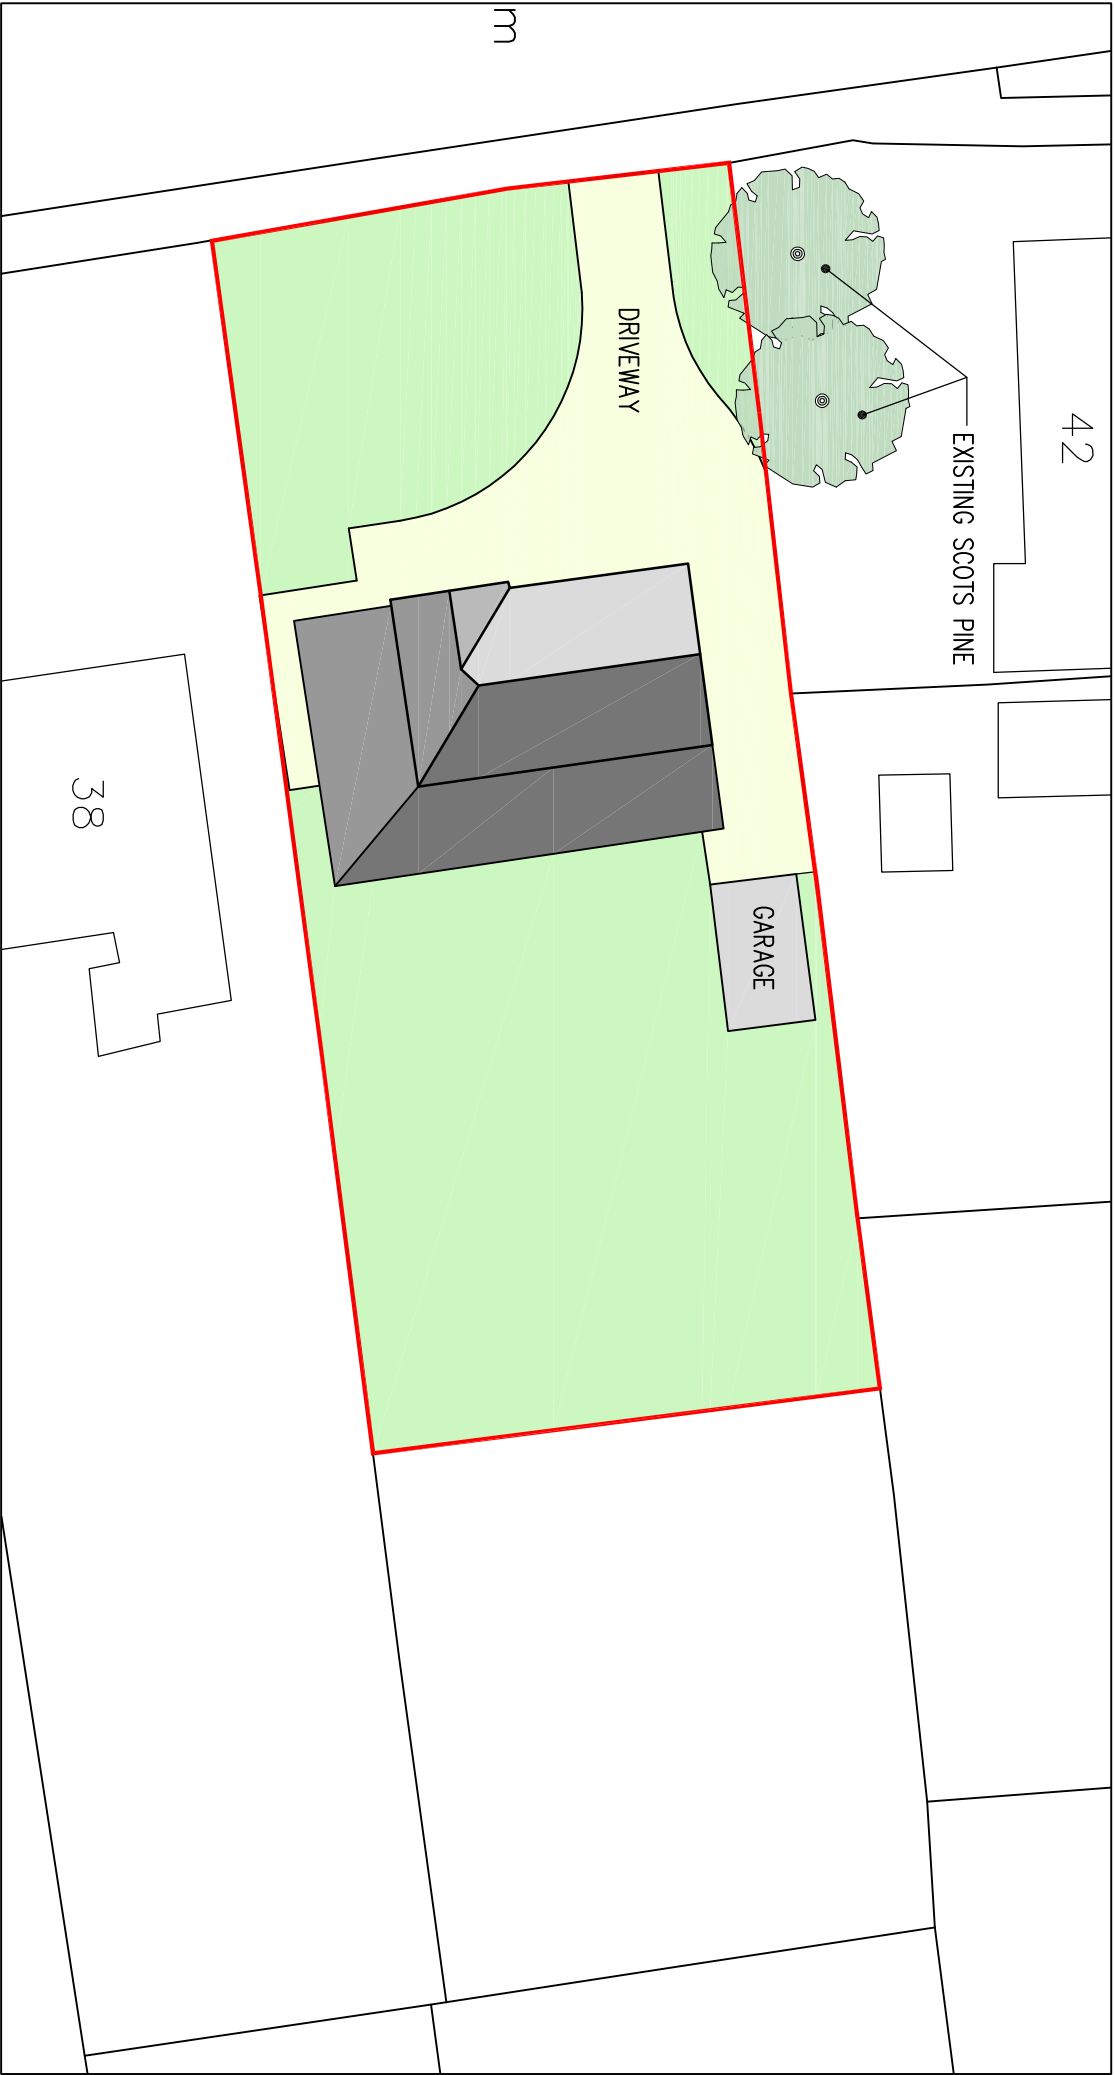


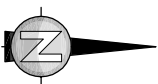

EXISTING BLOCK PLAN
1 : 250

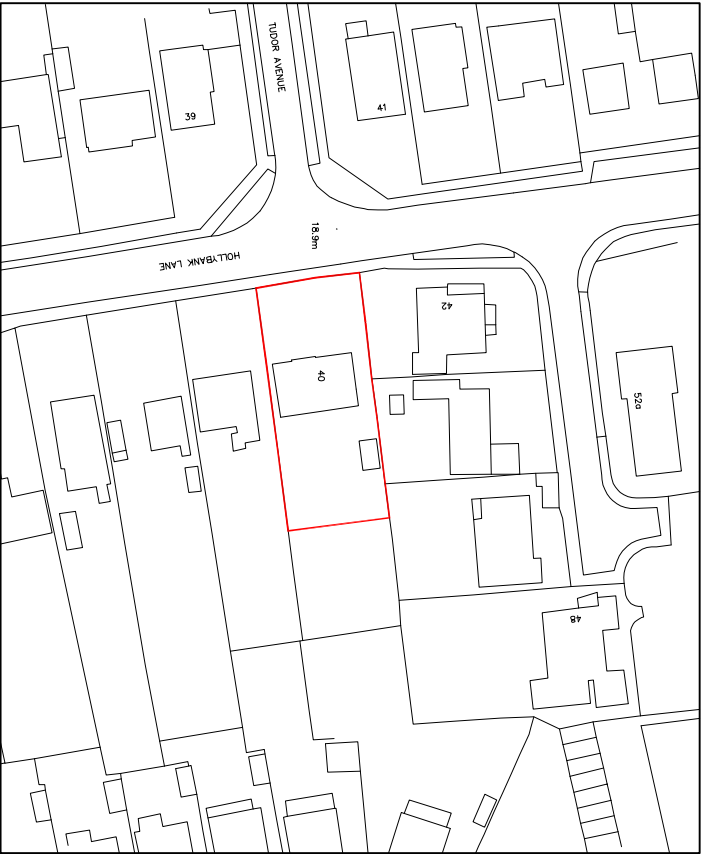

EXISTING LOCATION PLAN
1 : 1250

© Crown Copyright 2013. All rights reserved. Licence number 100020449

P1		FIRST ISSUE		Mar '16	
Mark	Revision			Date	
Issue Status					
PLANNING					
40 HOLLYBANK LANE					
EMSWORTH, HAMPSHIRE. PO10 7UE					
PROPOSED PORCH/FRONT EXTENSION					
LOCATION PLAN & EXISTING BLOCK PLAN					
Drawn by		RUJ			
Date		March 2016		Drawing Number	
A3 Scale		1:1250, 1:250		2016/GM/01	
				Revision	
				P1	