


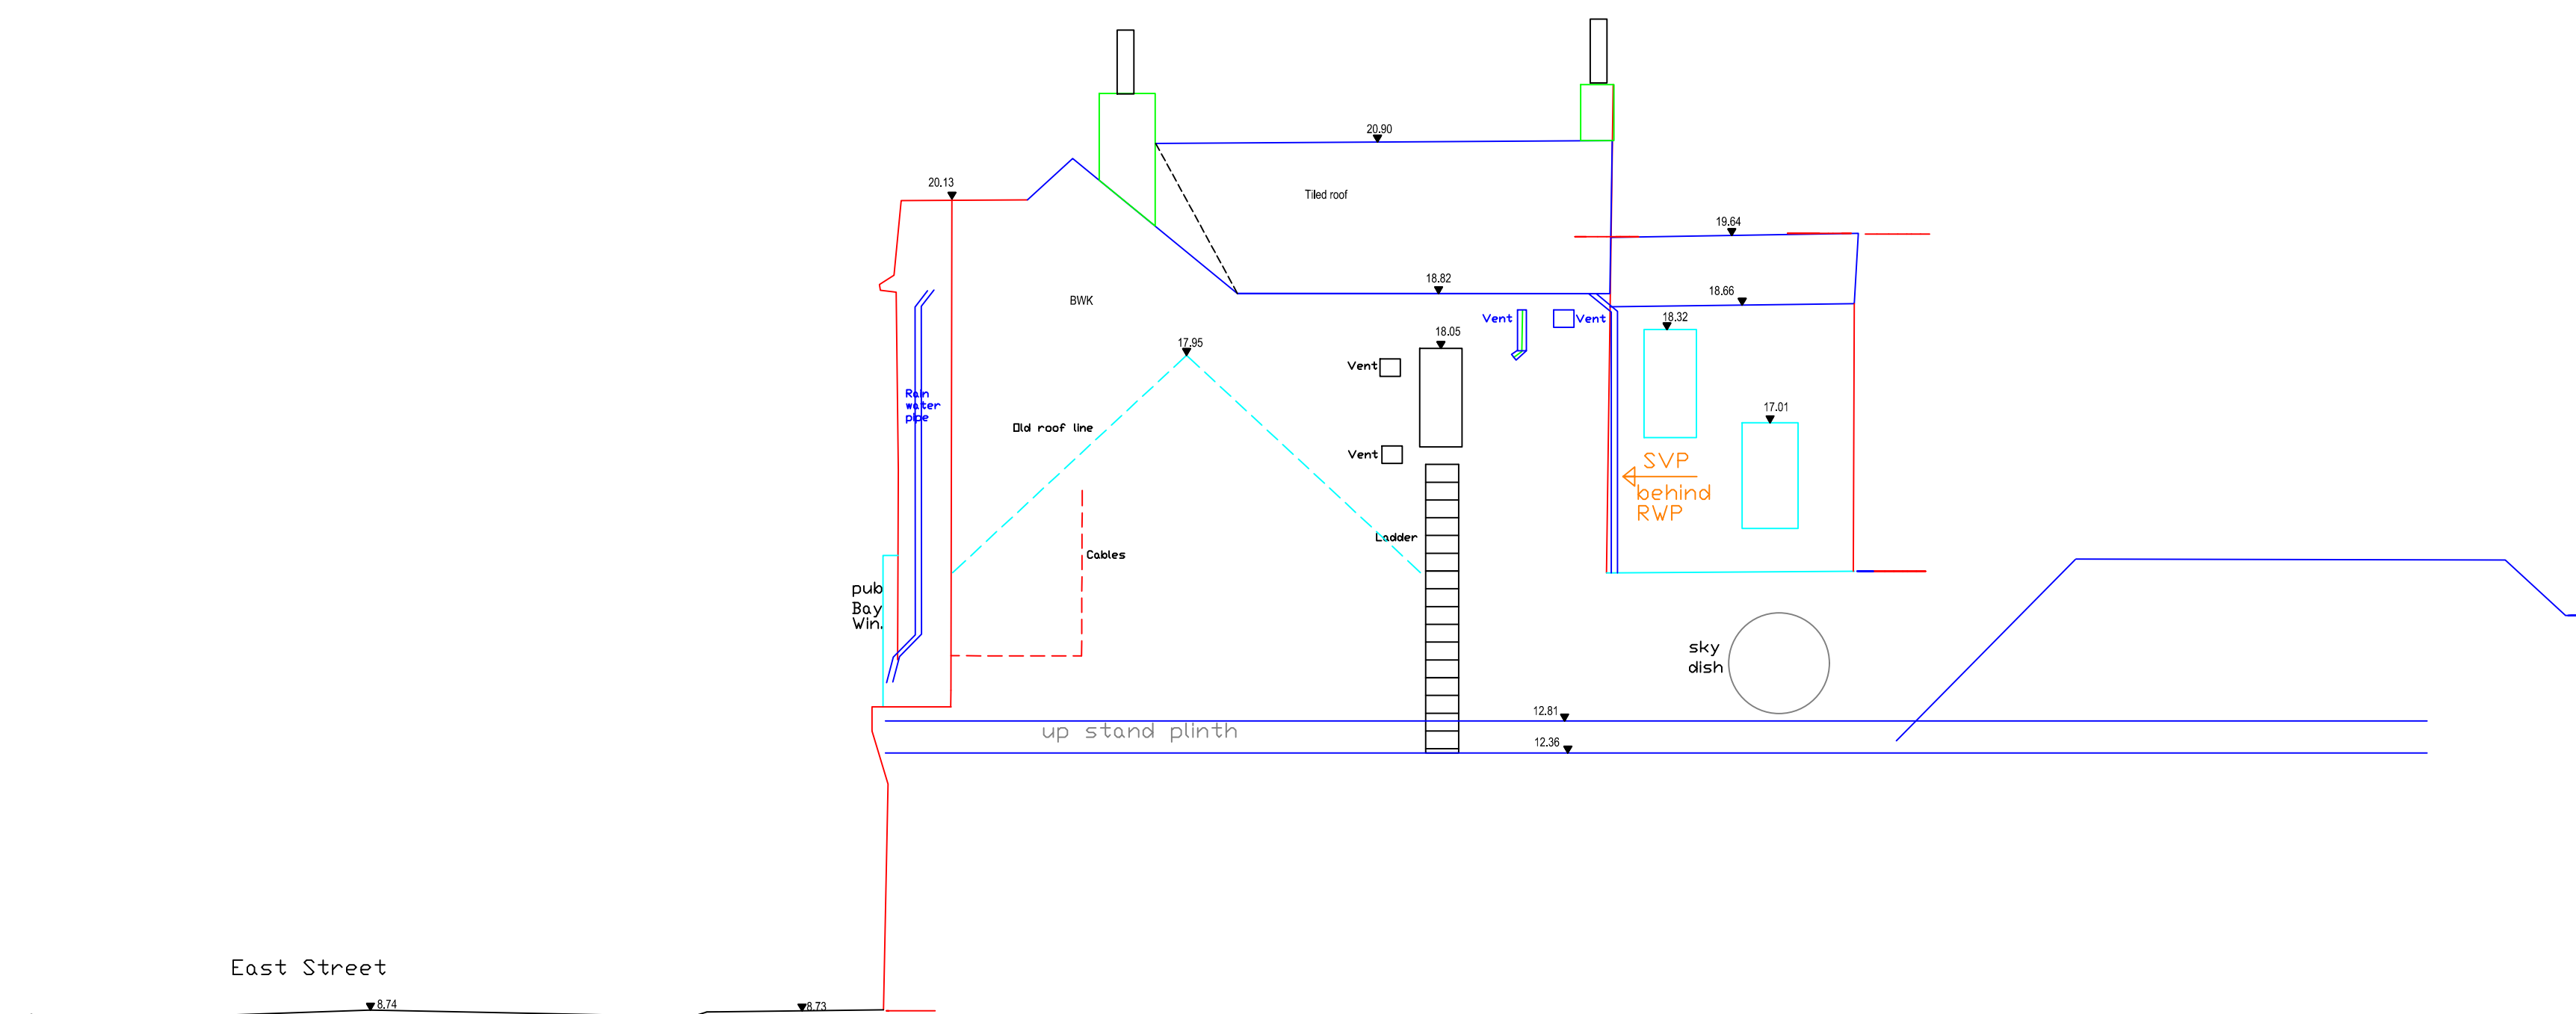

Elevation of Club Wall