



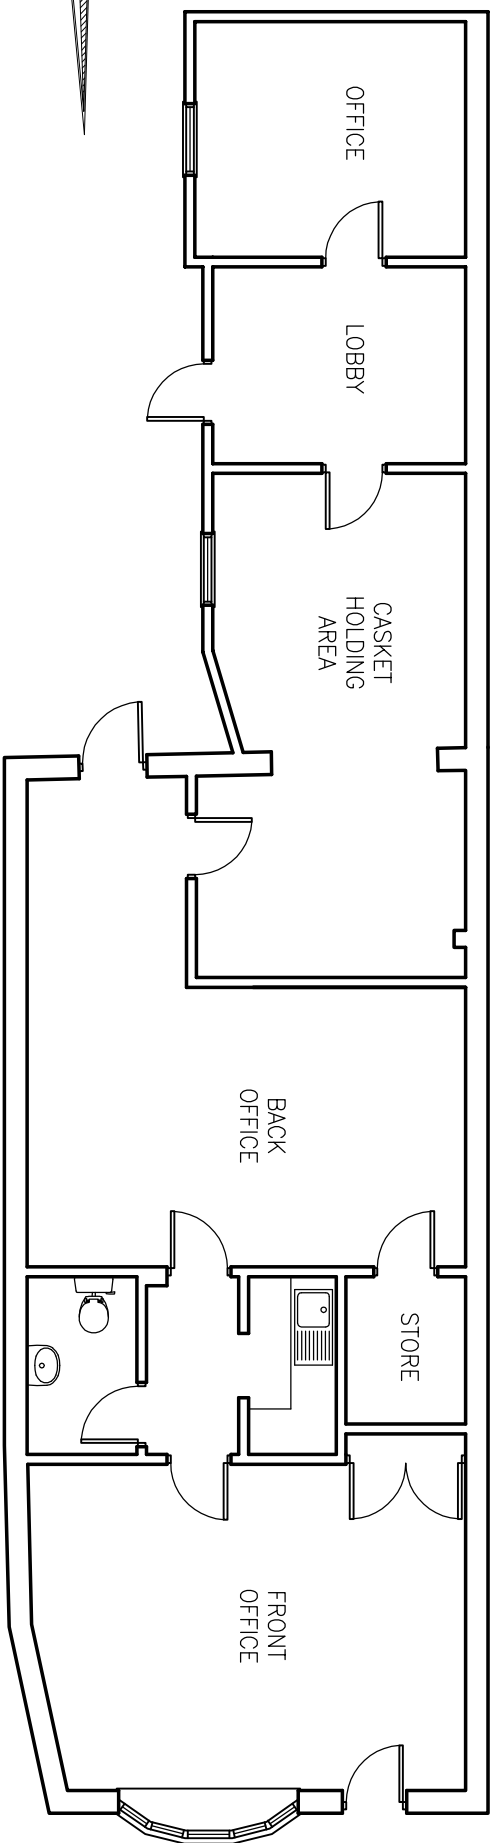


CASKET
* n.b. all preparation carried out off site

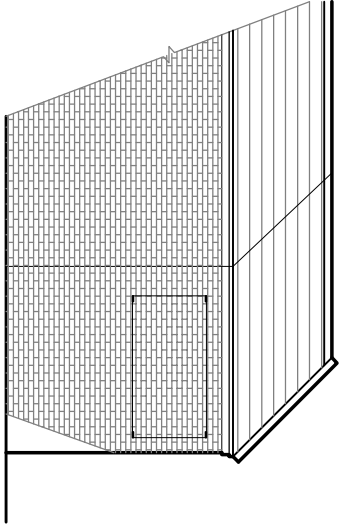


EXISTING SIDE ELEVATION





EXISTING FRONT ELEVATION

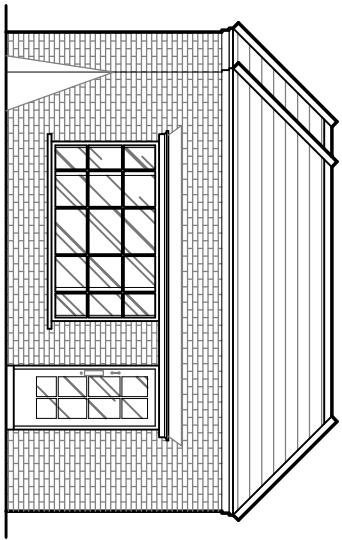

PROPOSED SIDE ELEVATION

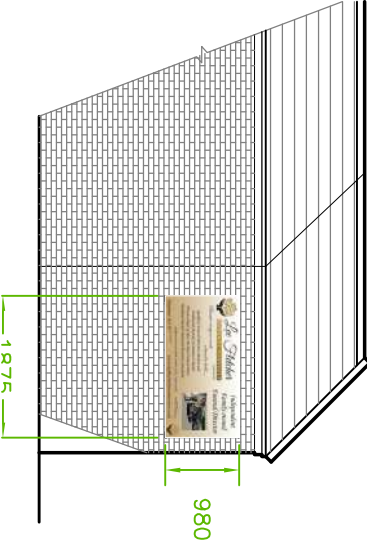

PROPOSED FRONT ELEVATION

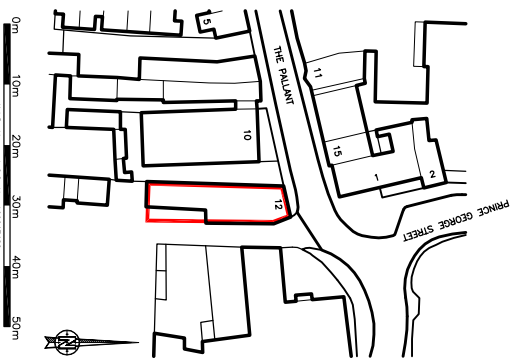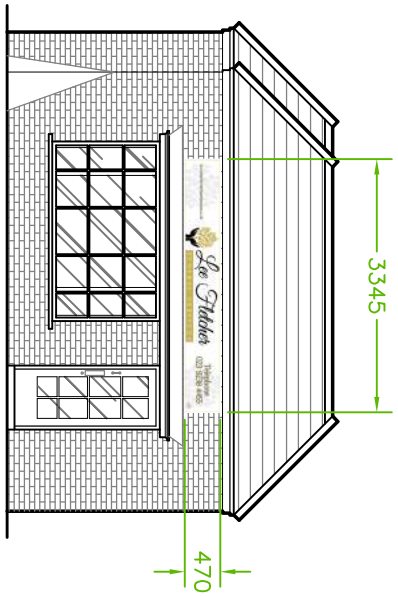

LOCATION PLAN 1:1250

Rev	Revision	By	Date

K NIGHT
ARCHITECTURAL
DESIGN

The Gatehouse, Admirals Wood
7 Coddess Way
Southampton
SO9 4JY
m: 07801 346 479
t: 01489 660 194
e: lhr@k-a-d.co.uk

Client

LEE FLETCHER
FUNERAL SERVICES

Project

12 THE PALLANT
HAVANT,
HAMPSHIRE
PO9 1BE

Drawing

PLANNING

Scale

1:100@A4

Date

JULY 2016

Project no.	Sequential	Block/Plot	Detail	Rev
KAD	01	A	PLAN	A