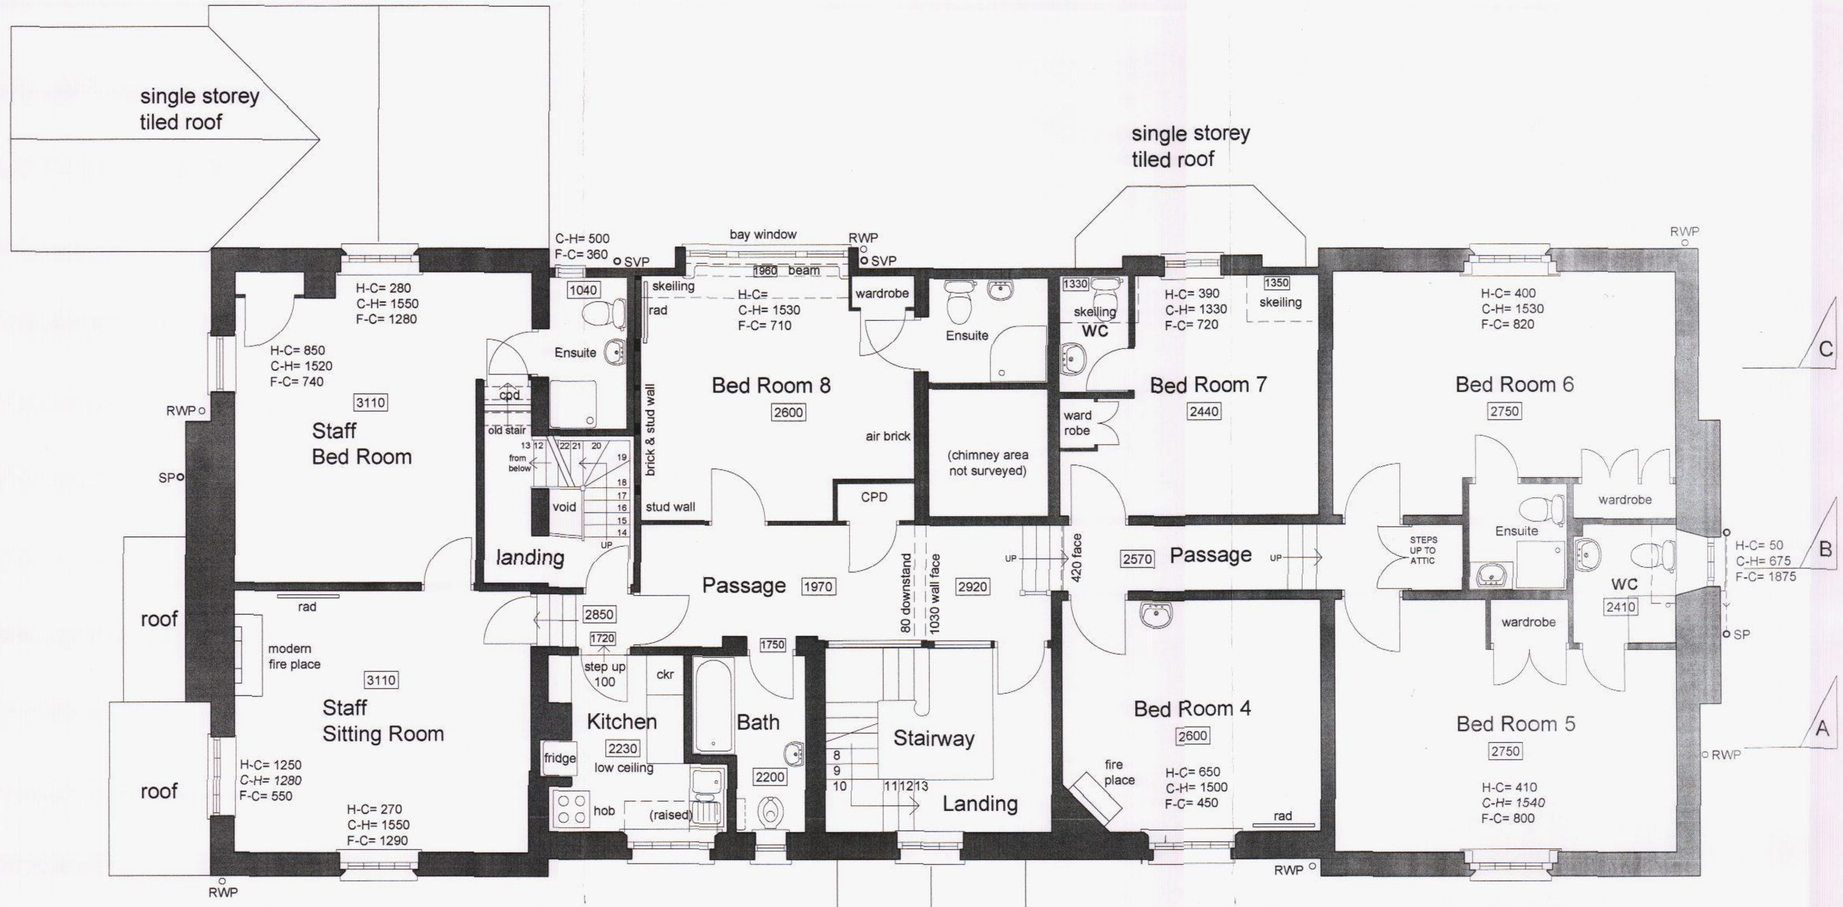

FIRST FLOOR PLAN

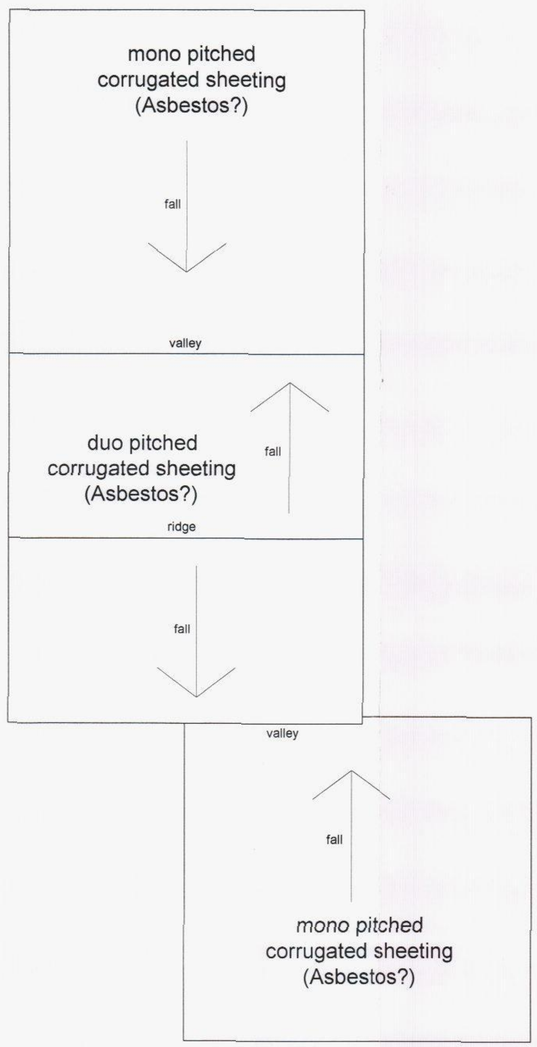

HAVANT BOROUGH
COUNCIL
24 APR 2015
RECEIVED

Key:

3520	= Floor to ceiling height in mm's
H-C	= Head to ceiling height in mm's
C-H	= Cill to Head height in mm's
F-C	= Floor to Cill height in mm's
rad	= Radiator
RWP	= Rain Water Pipe
o SP	= Soil Pipe
	= Existing Wall
MH	= Manhole (exact locations to be checked on site)

notes: Planning Application APP/15/00388

revisions:

A	24.08.12	JG	INFORMATION
B	29.08.2012	CE	INFORMATION

revisions:

The Manor Trust, Bedhampton

Measured Survey

The Manor House, Old Bedhampton

drawing information title: FIRST FLOOR PLAN

status: INFORMATION
date: AUGUST 2012
scale: 1:50 A1
drawn: JG
chk'd: JS

pwparchitects
PWP Architects Ltd 61 South Street, Havant, Hampshire PO9 1BZ
t: 02392 482464 f: 02392 481152
e: design@pwp-architects.com
w: www.pwp-architects.com

job: 4953 dwg: 1003 rev: B

N

0 100mm @A1

NOTE: The contractor is responsible for checking all site dimensions and levels. These should be checked prior to the ordering of any components and before the commencement of the works. All discrepancies should be brought to the attention of the Contract Administator