
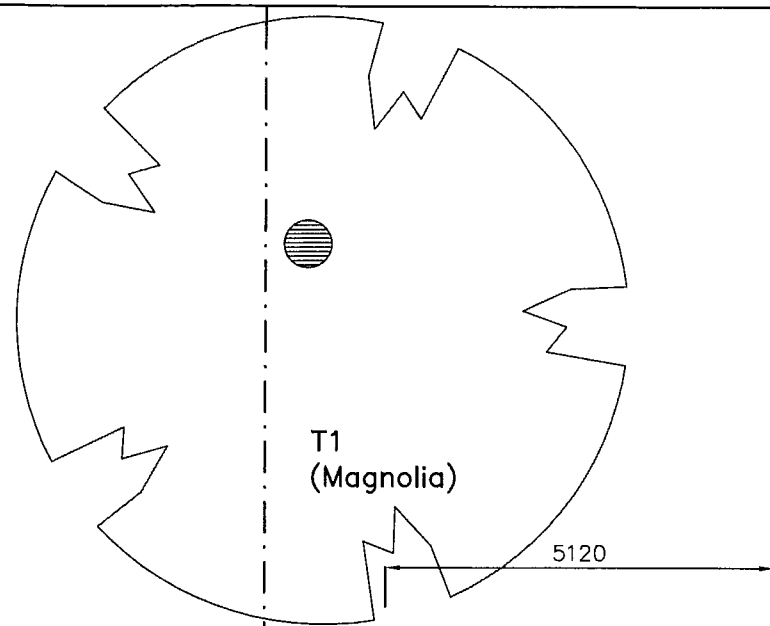


HAVANT BOROUGH COUNCIL  
DEVELOPMENT CONTROL  
29 JAN 2016  
RECEIVED

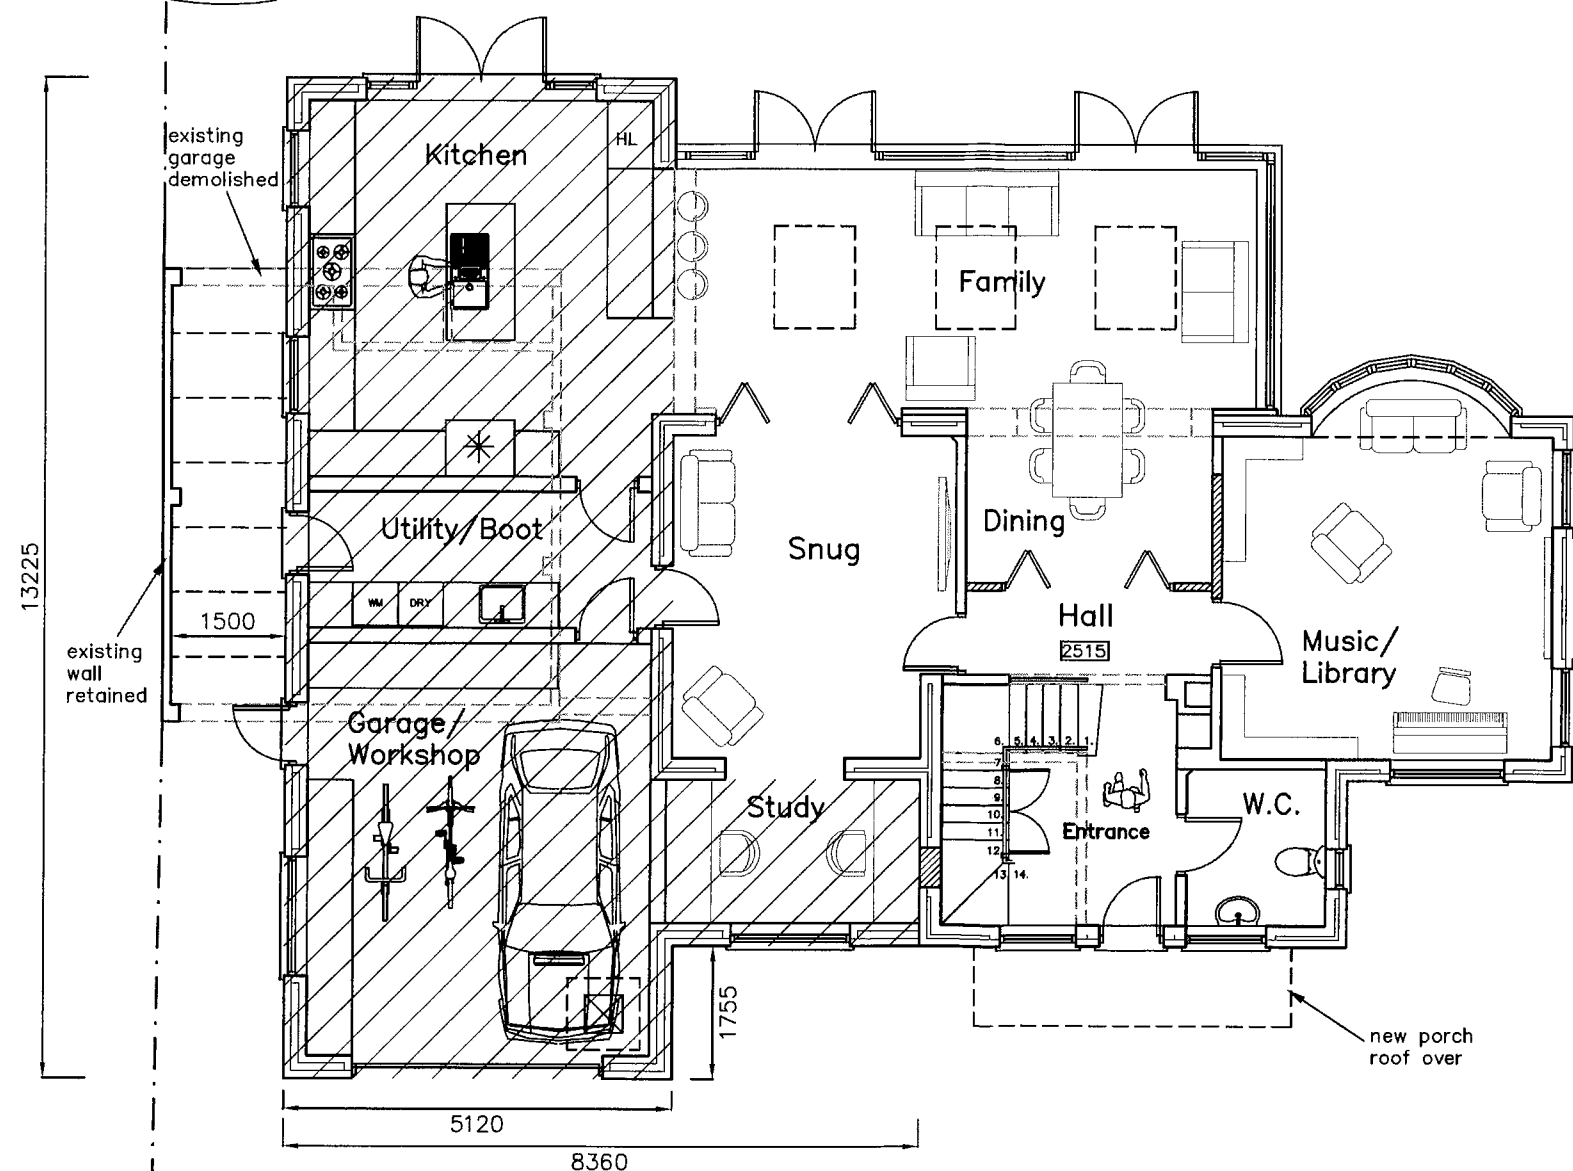

2A Emsworth Road,  
Havant,  
PO9 2SR

# PROPOSAL PLANS – GROUND FLOOR

## Revisions

- A. Client revisions. 04/01/16
- B. Client revisions. 06/01/16
- C. Window amendments. 21/01/16
- D.



**Martin Critchley**  
CHARTERED ARCHITECT

The Old Brewery,  
15E South Street, Havant,  
Hampshire, PO9 1BU  
023 92 474 919  
critchleyarchitect@hotmail.com

Scale A1 = 1:50, A3 = 1:100  
Date 03/12/15  
Drawn SAR/JHL

metres

10

20

30

1581-403<sup>C</sup>