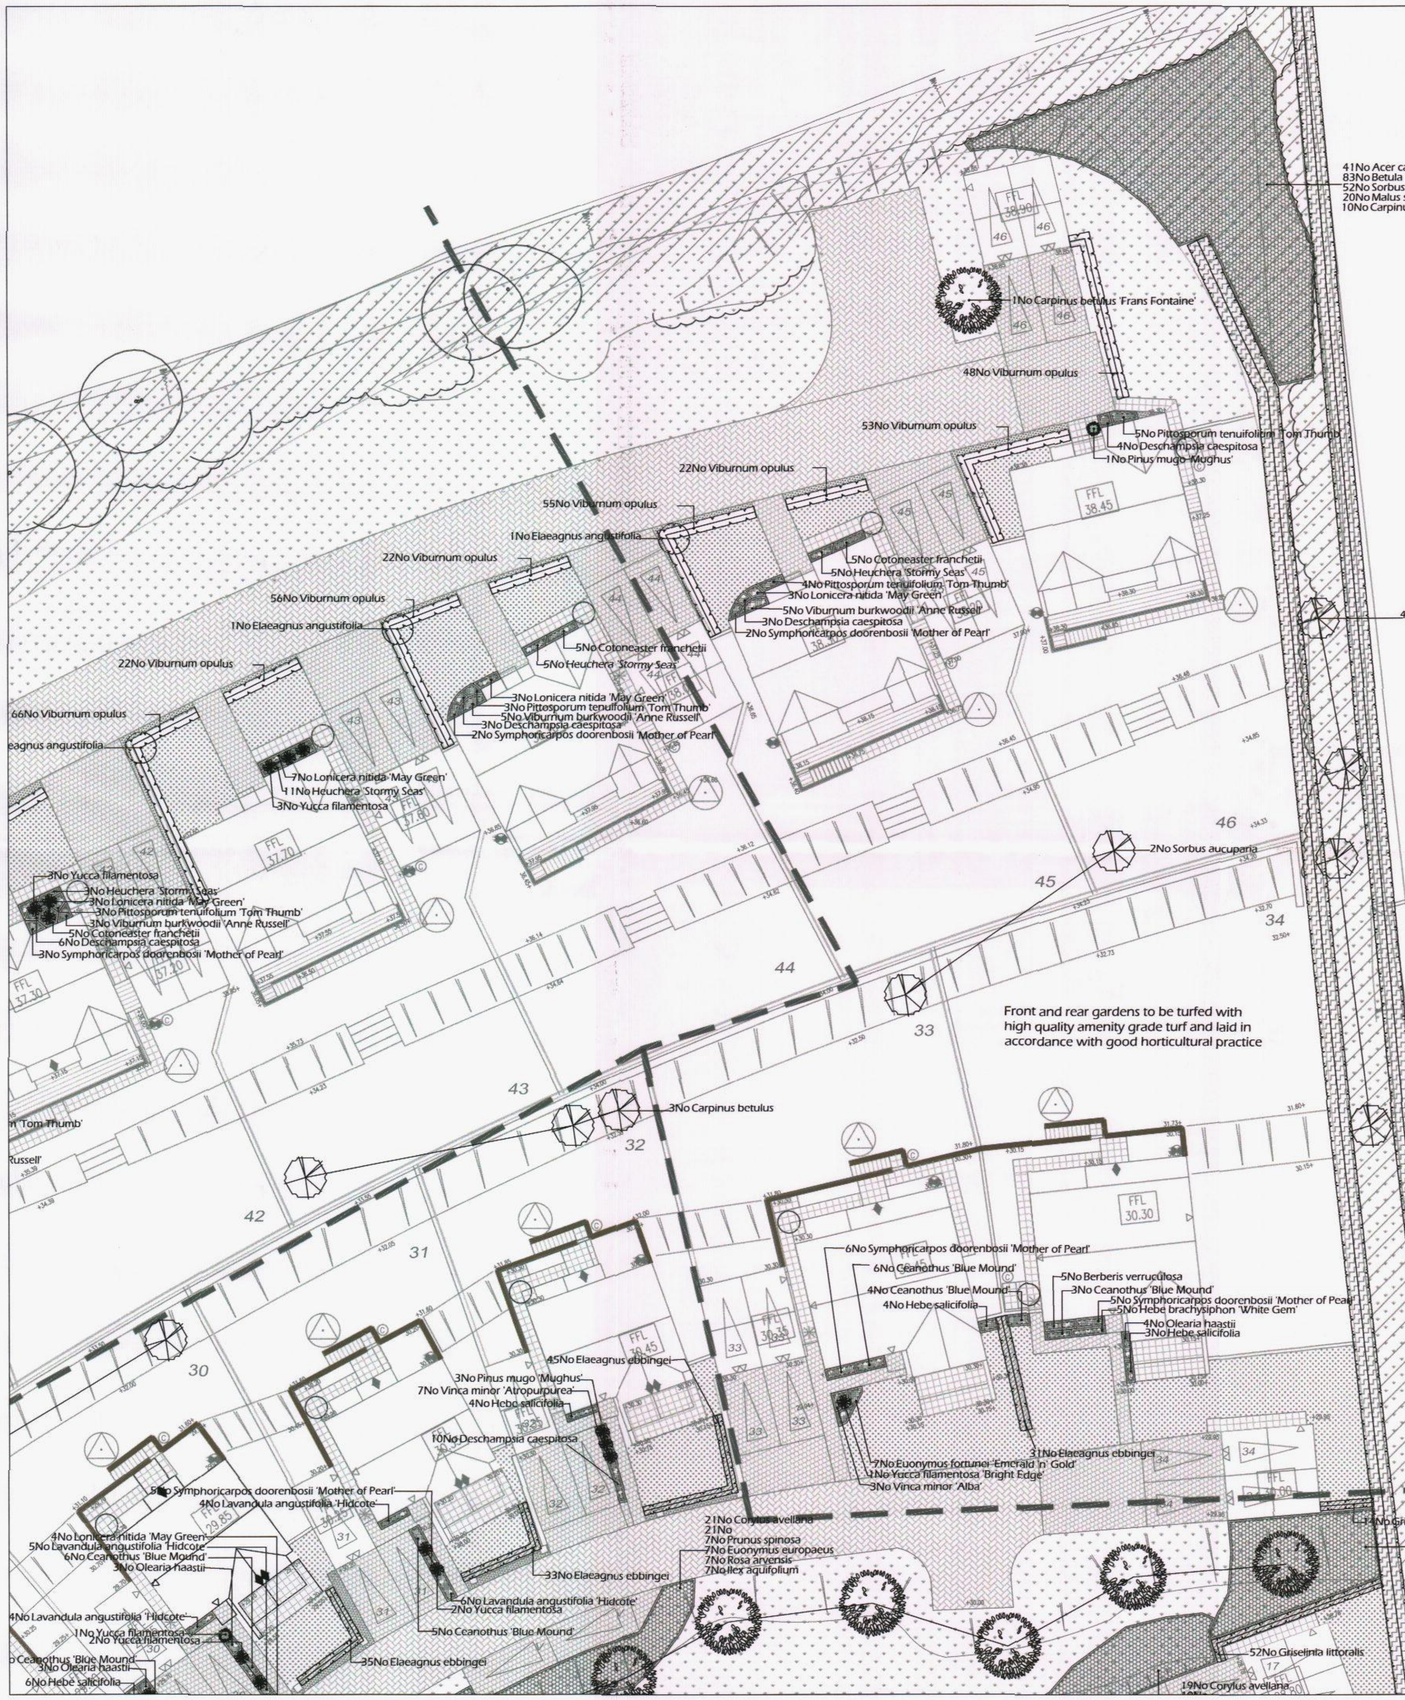


## Planting Schedule dwg. 13

### Trees

| No. | Species Name | Common Name | Girth | Height | Specification | Density |
|---|---|---|---|---|---|---|
| 41No | Acer campestre | Common Maple | | 100-125cm | Transplant :BR | 1/m² |
| 83No | Betula pubescens | Downy Birch | | 100-125cm | Transplant :BR | 1/m² |
| 10No | Carpinus betulus | Common Hornbeam | | 100-125cm | Transplant :BR | 1/m² |
| 4No | Carpinus betulus | Common Hornbeam | | 2.0-2.5m | Feather :BR | Counted |
| 1No | Carpinus betulus 'Frans Fontaine' | Hornbeam 'Frans Fontaine' | 20-25cm | 450-625cm | Semi-Mature :Clear Stem min. 200 :RB | Counted |
| 20No | Malus sylvestris | Common Crab Apple | | 100-125cm | Transplant :BR | 1/m² |
| 52No | Sorbus aucuparia | Rowan | | 100-125cm | Transplant :BR | 1/m² |
| 4No | Sorbus aucuparia | Rowan | | 200-250cm | Feather :BR | Counted |

Total :213No

### Conifers

| No. | Species Name | Common Name | Height | Pot Size | Specification | Density |
|---|---|---|---|---|---|---|
| 1No | Pinus mugo 'Mughus' | Dwarf Mountain Pine 'Mughus' | 40-60cm | 5-20L | Bushy and rounded | Counted |

Total :1No

### Hedging

| Number of Plants | Species Name | Common Name | Height | Pot Size | Specification | Density |
|---|---|---|---|---|---|---|
| 31No | Elaeagnus ebbingei | Ebbinge's silverberry | 80-100cm | 5L-7.5L | Branched | 0.5Ctr Double Staggered at 0.5m offset |
| 178No | Viburnum opulus | Guelder Rose | 60-80cm | | Bushy :BR | 0.5Ctr Double Staggered at 0.5m offset |

Total :209No

### Shrubs

| No. | Species Name | Common Name | Height | Pot Size | Specification | Density |
|---|---|---|---|---|---|---|
| 5No | Berberis verruculosa | Barberry | 60-80cm | 5L | Bushy | 4/m² |
| 13No | Ceanothus 'Blue Mound' | Californian Lilac 'Blue Mound' | 40-60cm | 5L-7.5L | Bushy | 4/m² |
| 5No | Cotoneaster franchetii | Orange Cotoneaster | 30-40 | 5L-7.5L | Bushy | 4/m² |
| 1No | Elaeagnus angustifolia | Oleaster | 250-300cm | | Clear Stem 150-175 :RB | Counted |
| 7No | Euonymus fortunei 'Emerald 'n' Gold' | Euonymus 'Emerald 'n' Gold' | 40-60cm | 5L | Bushy | 4/m² |
| 5No | Hebe brachysiphon 'White Gem' | Shrubby Veronica 'White Gem' | 30-40 | 5L-7.5L | Bushy | 4/m² |
| 7No | Hebe salicifolia | Shrubby Veronica | 40-60cm | 5L-7.5L | Bushy | 4/m² |
| 3No | Lonicera nitida 'May Green' | Box Honeysuckle 'Maygreen' | 30-40cm | 5L-7.5L | Bushy | 4/m² |
| 4No | Olearia haastii | Daisy Bush | 40-60cm | 5L-7.5L | Bushy | 4/m² |
| 9No | Pittosporum tenuifolium 'Tom Thumb' | Kohuhu 'Tom Thumb' | 30-40cm | 5L-7.5L | Bushy | 4/m² |
| 13No | Symphoricarpos doorenbosii 'Mother of Pearl' | Snowberry 'Mother of Pearl' | 40-60cm | 5L-7.5L | Bushy | 4/m² |
| 5No | Viburnum burkwoodii 'Anne Russell' | | 40-60cm | 5L-7.5L | Bushy | 4/m² |
| 3No | Vinca minor 'Alba' | Lesser Periwinkle | 20-30cm | 3L | Bushy | 4/m² |
| 1No | Yucca filamentosa 'Bright Edge' | Needle Palm 'Bright Edge' | 10L | | Strong crown and several shoots | Counted |

Total :81No

### Herbaceous

| No. | Species Name | Common Name | Height | Pot Size | Specification | Density |
|---|---|---|---|---|---|---|
| 5No | Heuchera 'Stormy Seas' | | | 3L | Full Pot | 5/m² |

Total :5No

### Grasses

| No. | Species Name | Common Name | Height | Pot Size | Specification | Density |
|---|---|---|---|---|---|---|
| 12No | Deschampsia caespitosa | Tufted hair grass | | 2L | Full Pot | 6/m² |

Total :12No

## SPECIFICATION

Forestry Commission Practice note 8.

All native species should be of local stock. Native trees and shrubs certified as British Native plant stock.

All planting stock should comply with the Horticultural Trade Association National Plant specification.

All planting preparation, handling, planting & maintenance should be in accordance with CPSE Code for Handling and Establishing plants.

All trees and shrubs to comply with BS 3936 Part 1 1992, planted to BS 4043:1989 and BS 4428:1989.

All works generally, to comply with the written Soft Landscape Specification.

Topsoil incorporated into planting beds to be gently mounded towards the centre of each bed to allow for settlement.

Before planting the shrub bed shall be covered with a weed proof membrane and afterwards mulched with a large round gravel top dressing. For beds with native plants and hedgerows bark mulch should be applied with 75mm consolidated thickness of medium textured decorative grade natural pine bark having first been prepared in accordance with the specification.

Free standing hedges shall have a 3 strand galvanised wire and tanalised softwood timber post fence, to BS 1722 Part 2:2000, erected along a line between the two rows of hedge plants.

All existing trees and hedges to be protected in accordance with BS5837:2012 for the duration of the construction period.

NOTE: DO NOT SCALE FROM DRAWING

## Legend

- Existing trees and vegetation to be retained and protected during construction, brambles and invasive species to be removed. Refer to Tree Survey.
- Proposed semi mature tree planting within soft landscape. See detail on sheet
- Proposed conifer tree planting within soft landscape. See detail on sheet
- Proposed feathered tree planting within soft landscape. See detail on sheet
- Proposed specimen shrub with clear stem
- Proposed specimen shrub planting to receive short angular staking on half standards with expandable tree ties.
- Proposed specimen plant in container
- Proposed hedge planting to be planted in a double staggered row 300mm apart and at 500mm centres in each row. To be maintained at 1.2m height and 1.8m height adjacent to site boundaries
- Proposed mixed native hedge planting to be planted in a double staggered row 500mm apart and at 500mm centres in each row. To be maintained at a 1.6m height.
- Proposed shrub planting to be planted into a weed proof membrane to receive 50mm of grey eco aggregate - 20mm
- Proposed native shrub mix planting to receive 75mm bark mulch.
- Proposed amenity grass areas to receive good quality amenity grass turves laid in line with good horticultural practices
- Proposed Saline Coastal and Road verges grassland mix (A21) by Germinal Seeds or similar and approved
- Proposed long grass areas
- Proposed narrow areas of grey eco aggregate - 20mm for top dressing. Laid over a weed proof membrane.
- Proposed front garden areas to be paved with concrete slabs.
- Cut lines

| Rev | Date | Details | Drawn |
|---|---|---|---|
| C | 06.07.2015 | Client comments | AE |
| B | 08.05.2015 | Mixes revised in line with foundation details | AK |
| A | 29.01.2015 | Open space details added | AK |


**ACD**

Ecology
Arboriculture
Landscape Architecture

ACD Landscape Architect & ACD Ecology
Rodbourne Rail Business Centre, Grange Lane,
Malmesbury, SN16 0ES
Tel: 01666 825646

ACD Arboriculture
Courtyard House, Mill Lane, Godalming. GU7 1EY
Tel: 01483 425714

ACD (Landscape Architects) Southampton
12 Southgate Street, winchester, SO23 9EF
Tel: 01965 855604

www.acdlandscape.co.uk



HAVANT BOROUGH COUNCIL
21 SEP 2015
RECEIVED


BARRATT HOMES

scheme: Portsdown Hill
Bedhampton
client: Barratt Southampton
drawing: Landscape Proposals
date: November '14
scale: 1:200@A1
drawing no: BSH18849 13
drawn: AK checked: AW


Copyright of ACD Landscape Architects Ltd. All rights described in Chapter IV of the Copyright, Designs and Patents Act 1988 have been generally asserted: 2011. Copyright of this plan remains with ACD until all fees have been paid in full.