



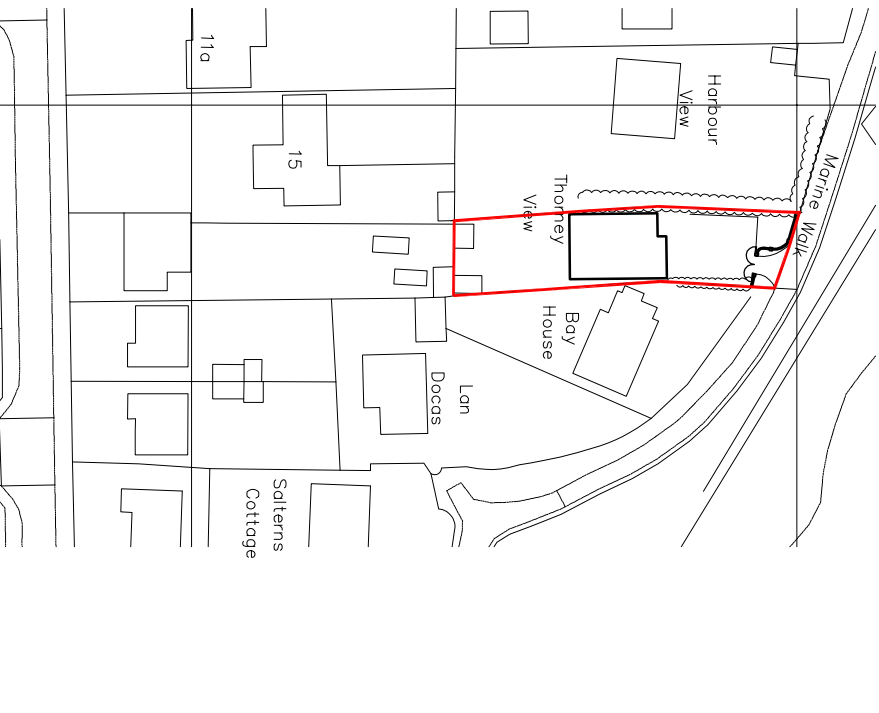

Location plan
1:1250

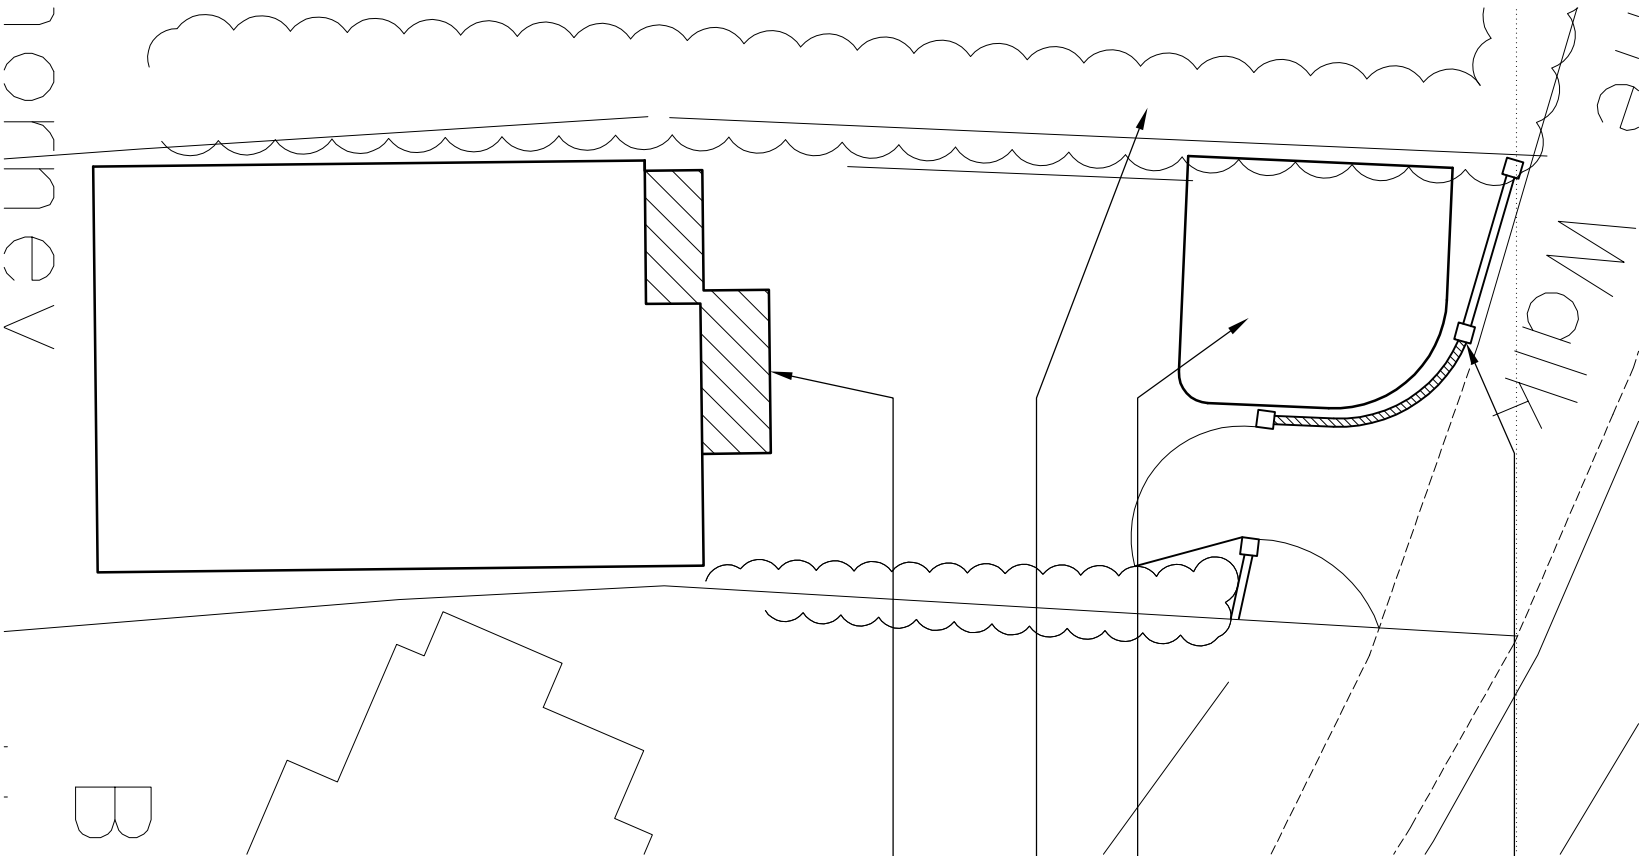

Proposed site plan
1:200

