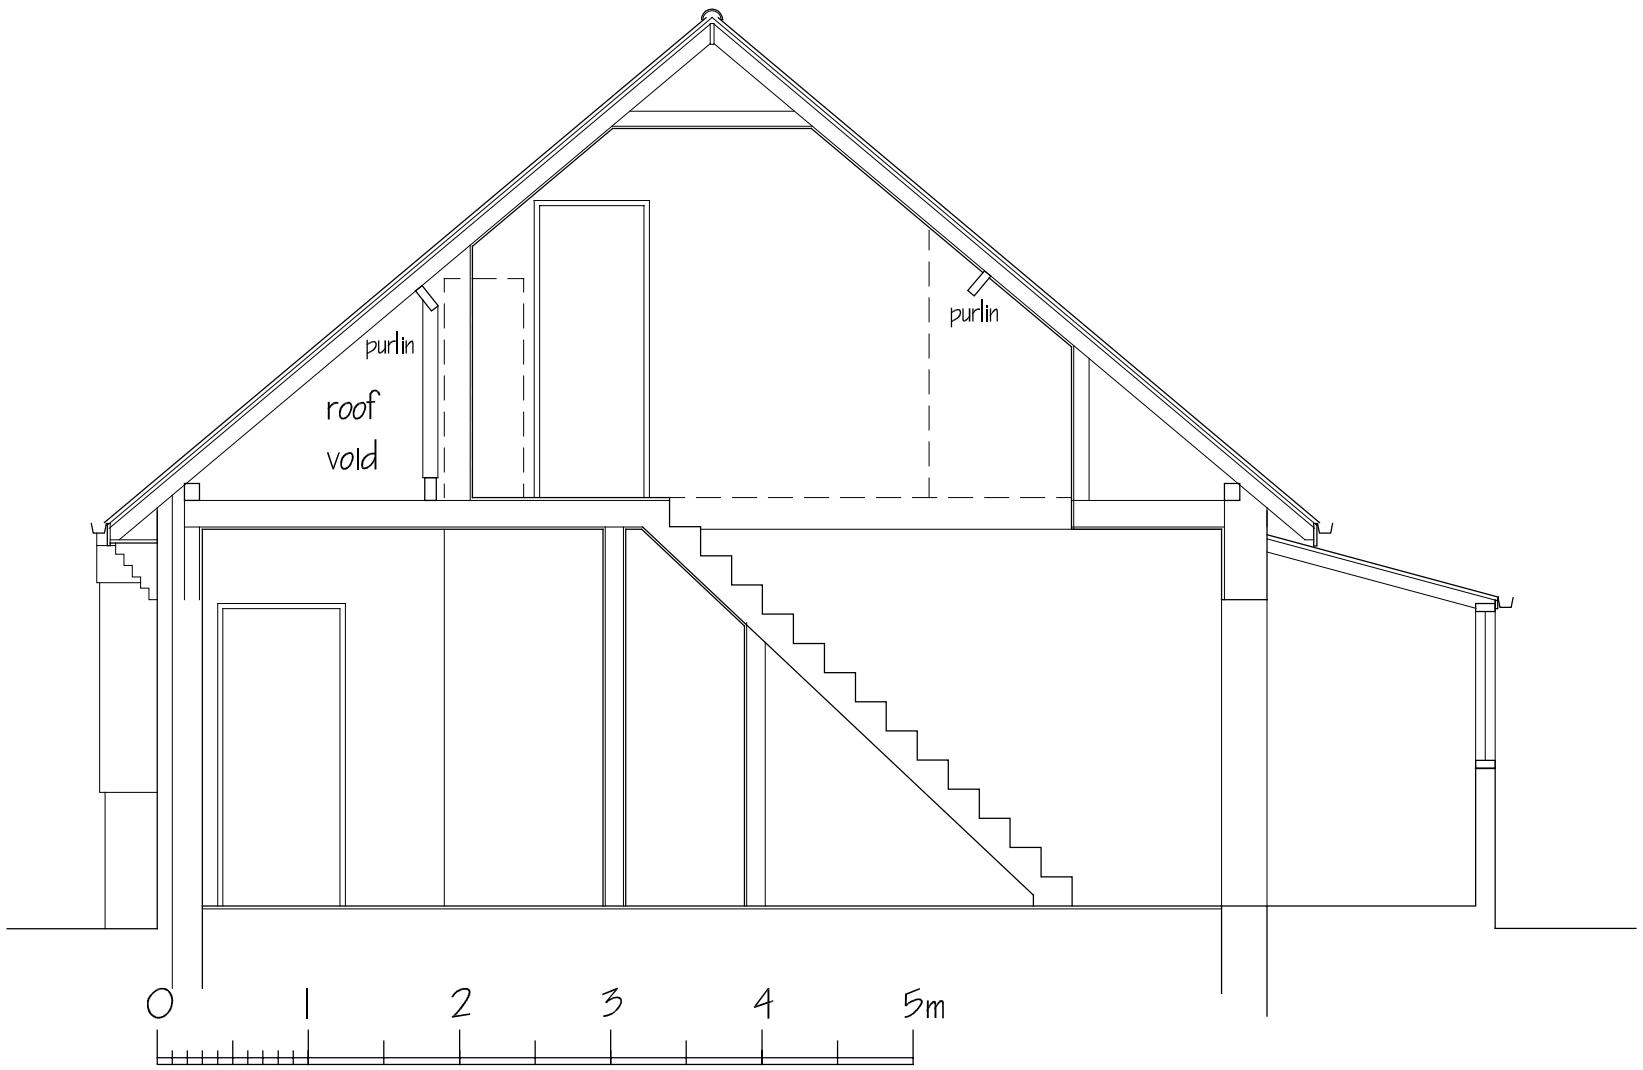

(1) FIGURED DIMENSIONS MUST BE TAKEN IN PREFERENCE TO SCALED DIMENSIONS AND SITE DIMENSIONS ARE TO BE CHECKED BEFORE WORK IS PUT IN HAND

(2) THIS DRAWING IS THE COPYRIGHT OF DANIELLS HARRISON CHARTERED SURVEYORS AND MUST NOT BE REPRODUCED OR USED WITHOUT THEIR WRITTEN PERMISSION

(3) O S DATA REPRODUCED UNDER LICENCE No 100031120

50mm full size

rev	description	date	drawn

project
YORK LODGE
STAKES HILL ROAD
WATERLOOVILLE
PO7 5UB

title
SECTION A-A

client
MR ISTVAN VARGA

scale
1 : 50 @ A3

drawn	RK	checked	
date	10-05-16	date	

job no	drg no	rev
150400	05	

Daniells Harrison
CHARTERED SURVEYORS
The Old Manor House
Wickham Road
Fareham
PO16 7AR
tel: 01329 221199
fax: 01329 221185
email: qs@dhcs.co.uk
www.dhcs.co.uk
RICS
Architectural Services
Historic Buildings
Project Management
Building Surveying Services