


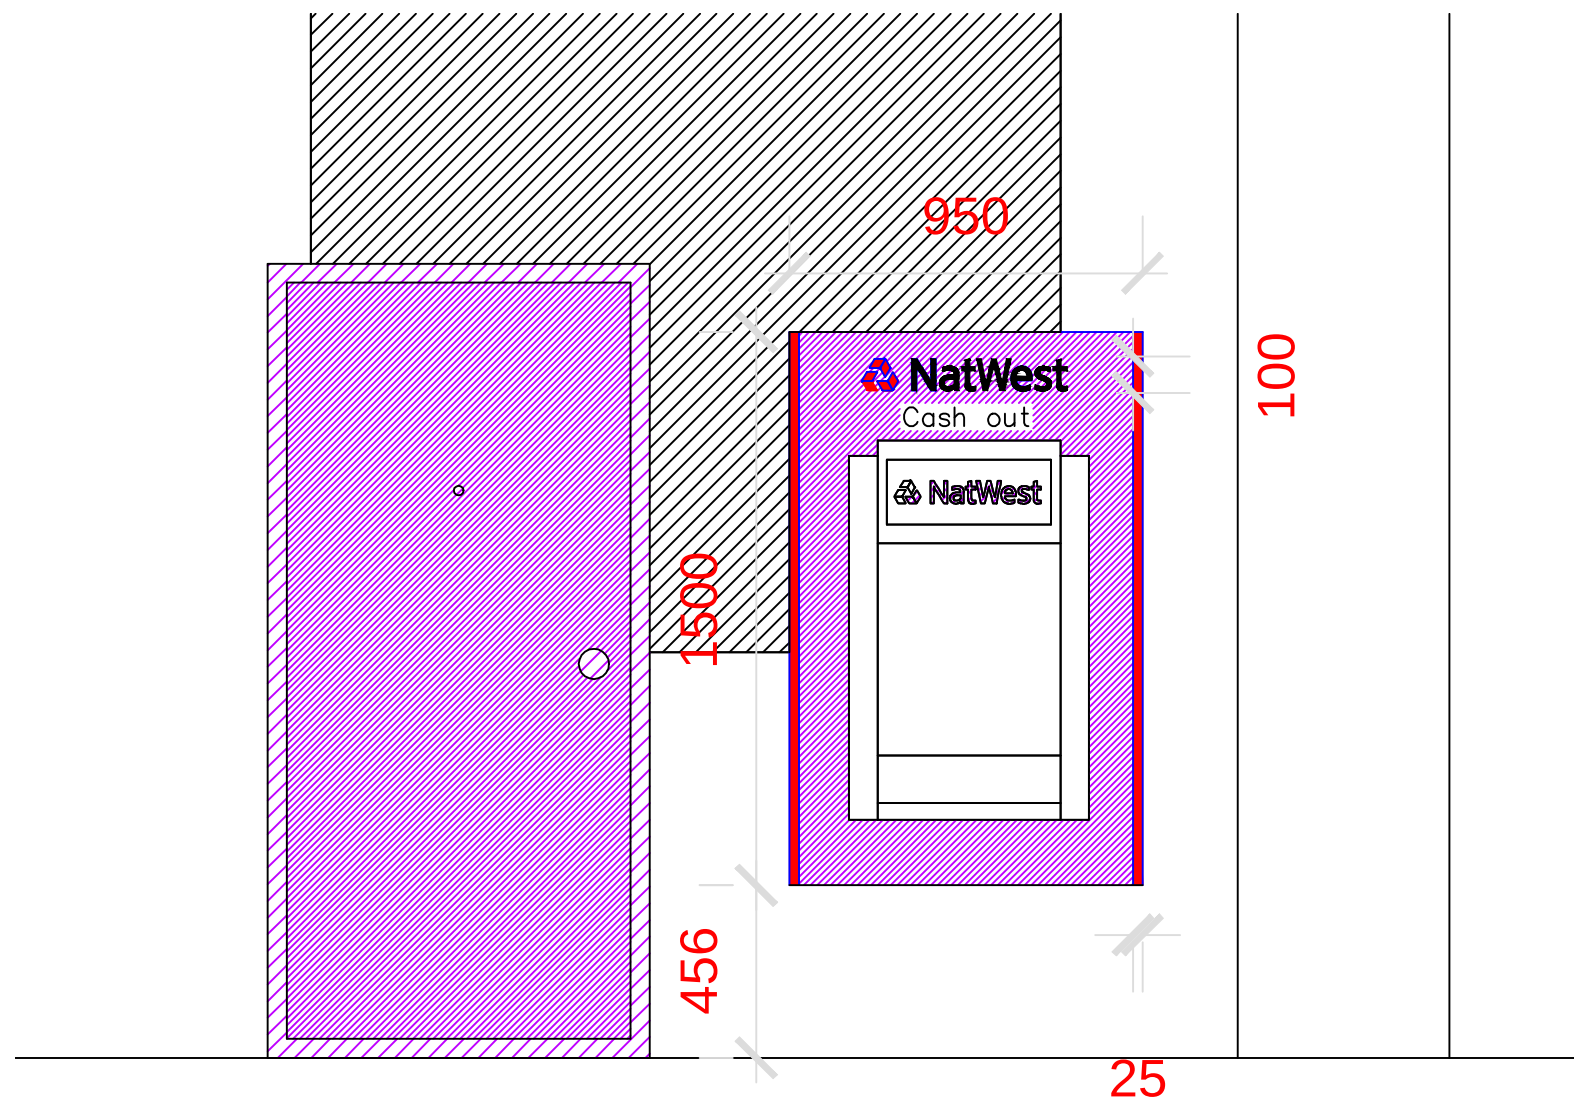

Proposed Signage
Scale - 1:50 @ A3

CB Currie & Brown Dashwood House, 69 Old Broad Street, London. EC2M 1QS Tel: +44 (0) 207 920 9220 Fax: +44 (0) 207 920 6107 Providing Constructive Solutions	Client	Scale	Rev	Date	Amendments	Notes
	Royal Bank of Scotland	1:20 @ A3				
	Project RBS Branch Closures NatWest Hayling Island	Date 04/11/2015				
	Drawing Title Proposed Signage Dimensions	Drawing No. 200306/HAL/D03				
						Rev.