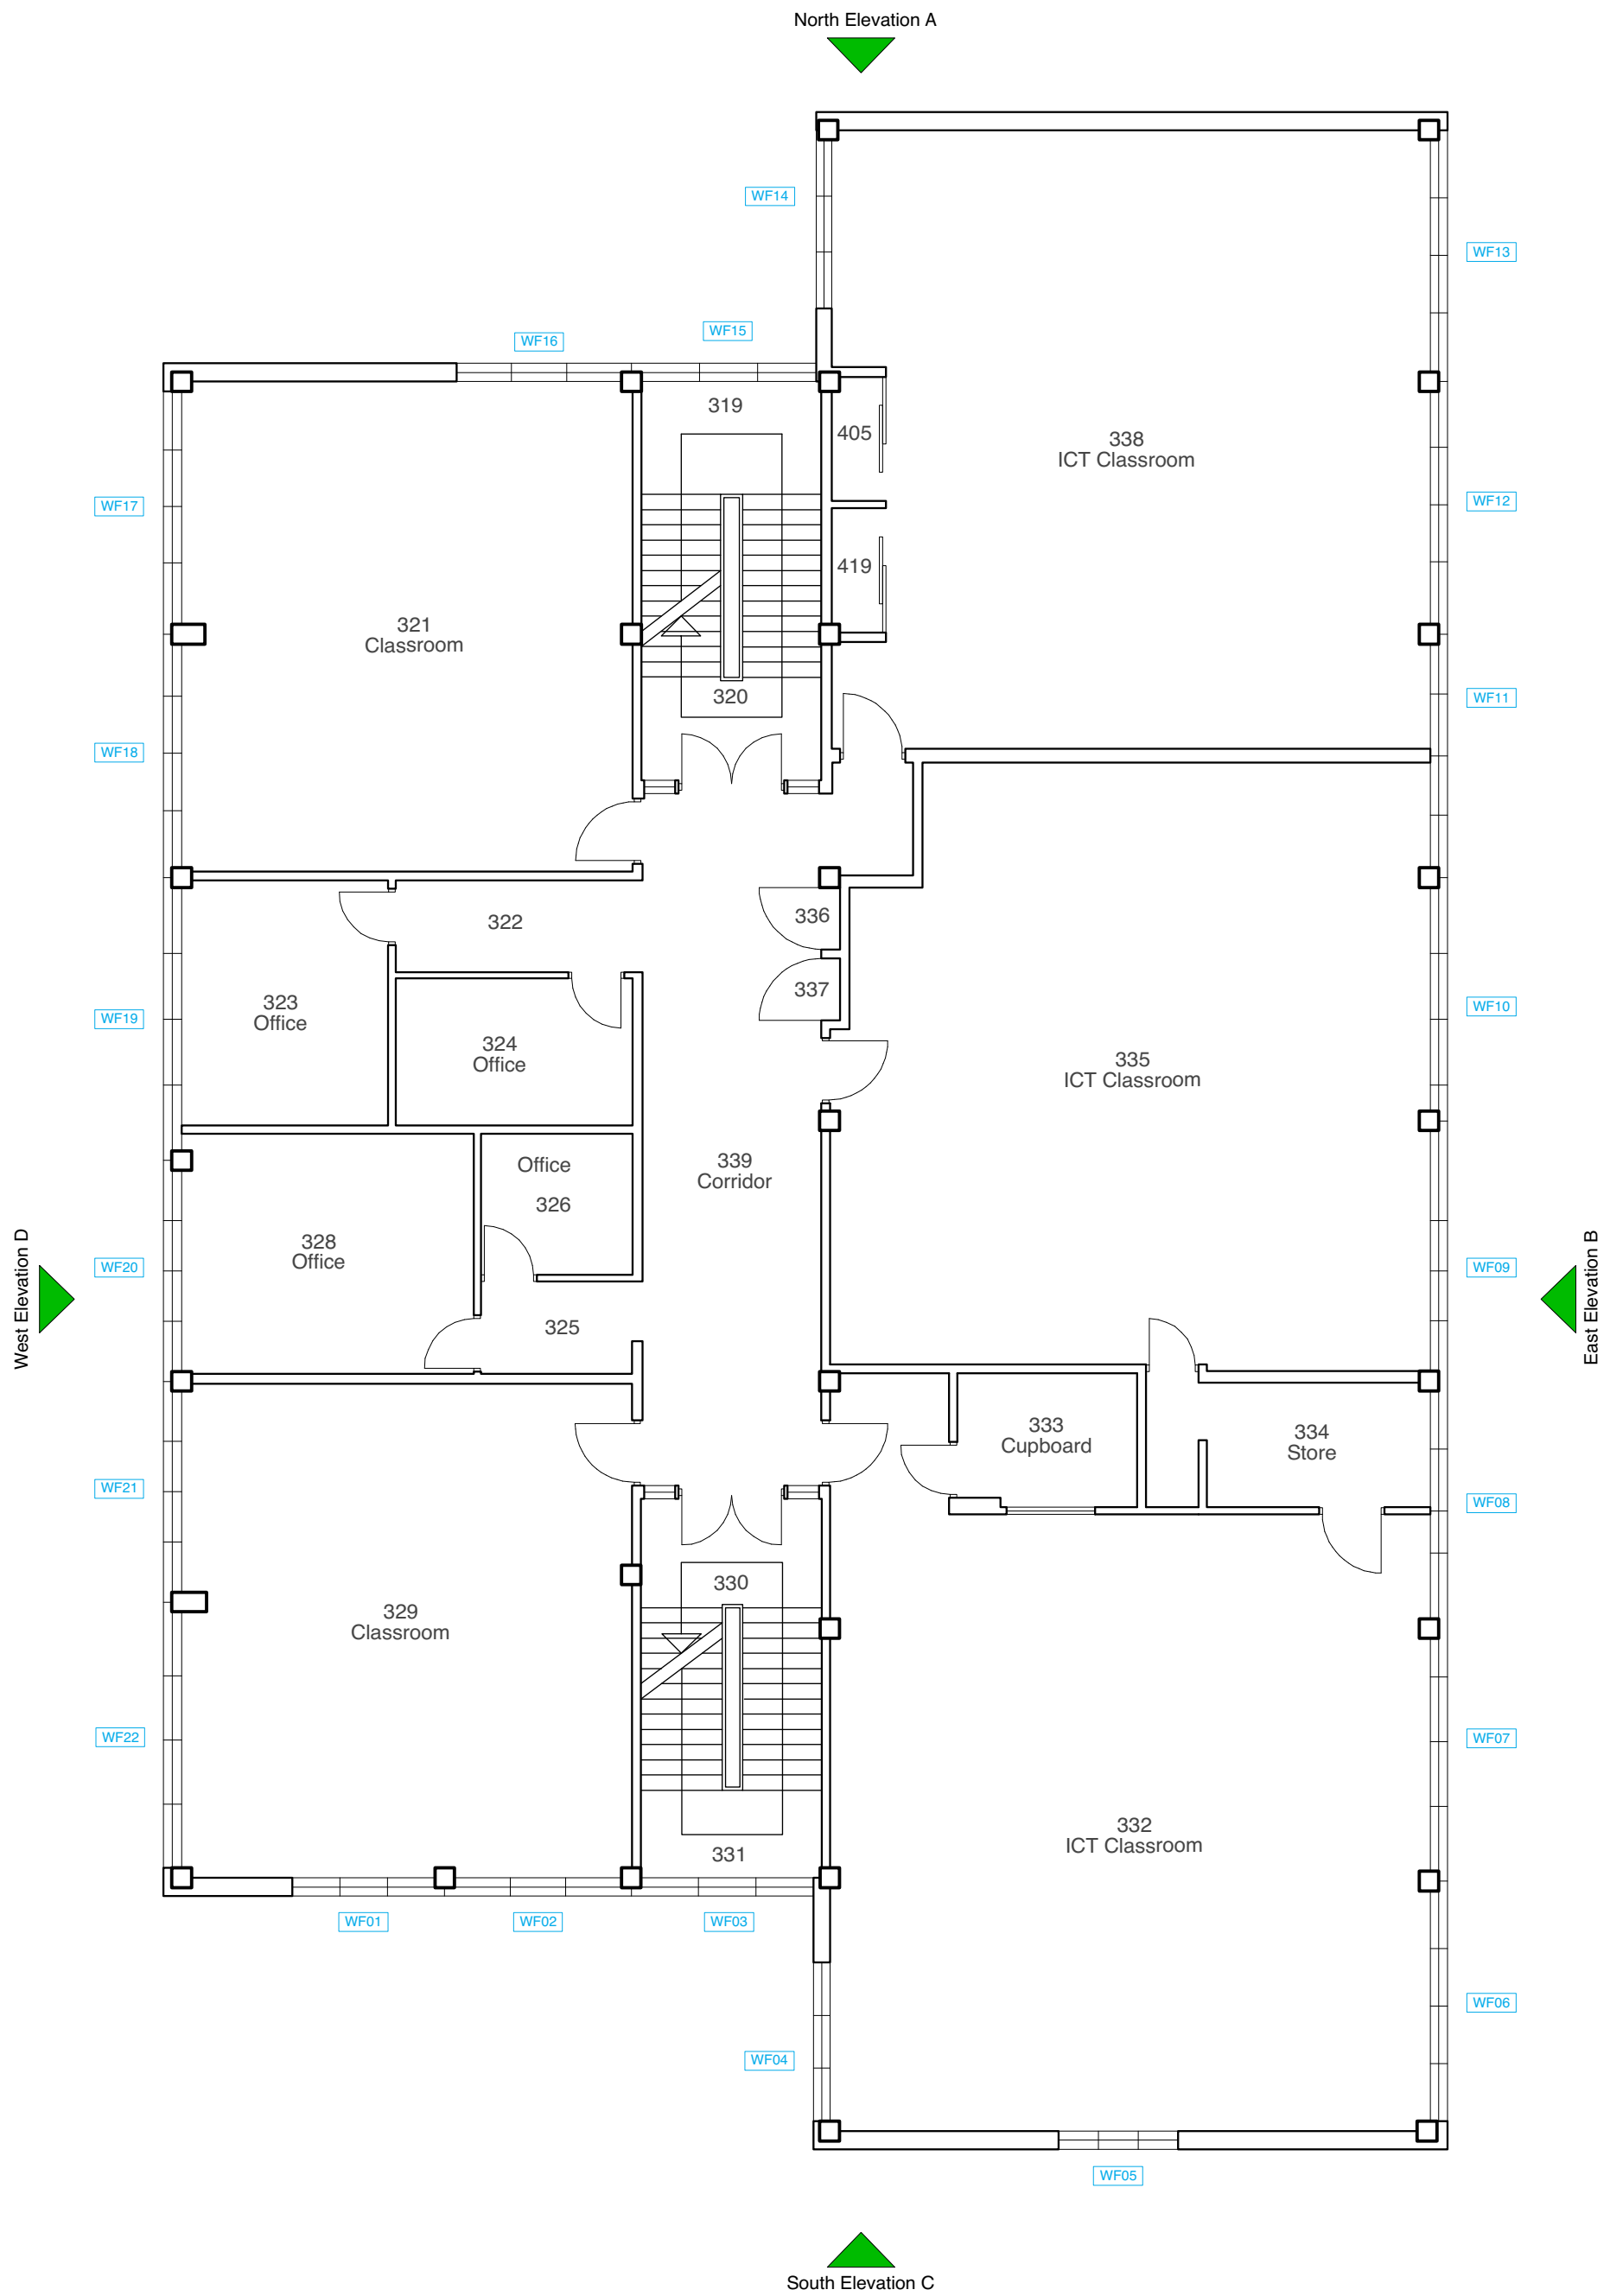

PROPOSED FIRST FLOOR PLAN

N

0 2.5 5.0 7.5 10.0 12.5 M

Scale 1:100 @ A3

Kendall Kingscott

Chartered Architects
Chartered Building Surveyor
Interior Designers
CDM Services
Unit 1 Lakeside, Headlands
Business Park, Salisbury Road,
Ringwood BH24 3PB
+44 (0)1425 472 833
www.kendallkingscott.co.uk

Project
CIF Bid 2016/17
Windows and Roof Refurbishment

Client
Oaklands Catholic School &
Sixth Form College

Scale	Paper Size	Filename
1:100	A3	150922.vwx

© Copyright.

Rv. Date By Ap Note

Drawing Title
Proposed First Floor Plan

Project No. 150922 Drawing No. L(P)10 Rev.

Date	Drawn	Checked	Status
15/4/16	MC	AB	PLANNING

Check all dimensions and levels on site.

Only to be used on the site for which designed. The electronic transmission of designs/information contained in this drawing is carried out entirely at the User's risk and Kendall Kingscott Ltd. will have no liability for any errors or inaccuracies arising therefrom. The production of amended or updated information from the said designs/information by the User is entirely the responsibility of the User and Kendall Kingscott Ltd. shall have no responsibility in respect thereof whatsoever.