


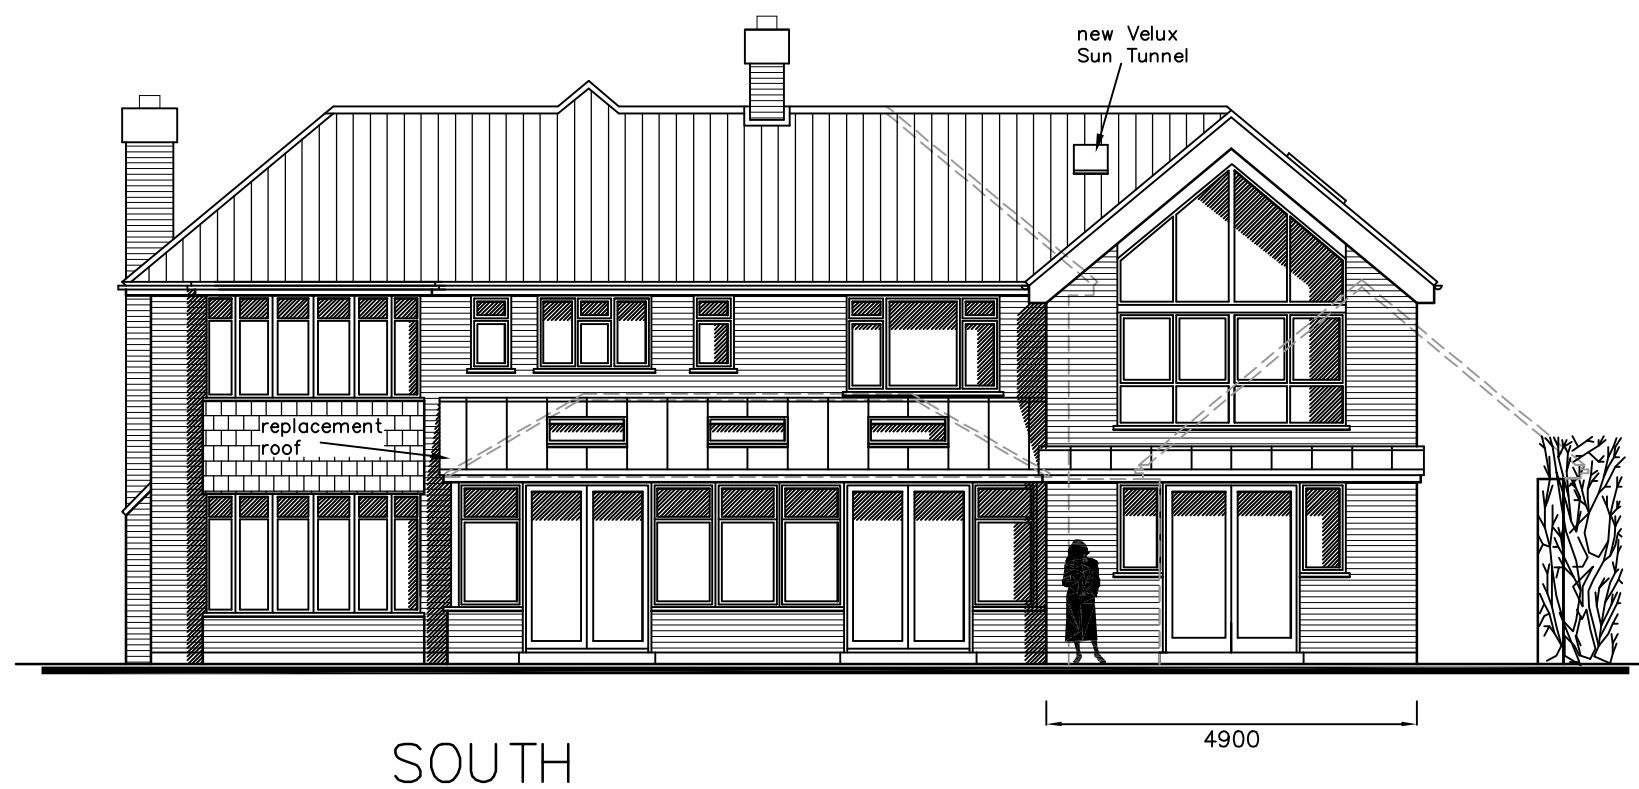

2A Emsworth Road,
Havant,
PO9 2SR

PROPOSAL ELEVATIONS


metres

10

20

Revisions

- A. Porch revised. 16/03/16
- B. Reduced plan. 21/03/16
- C. Window revision. 23/03/16
- D. Fenestration revision. 24/03/16
- E. Boundary lines not shown. 11/04/16
- F. Planning revisions. 14/04/16

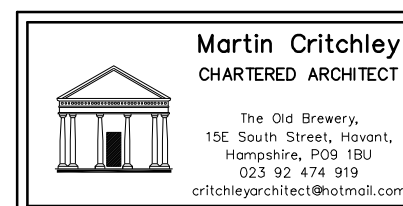

Scale A1 = 1:50, A3 = 1:100
Date 14/03/16
Drawn SAR/JHL

30

1581-503^F