


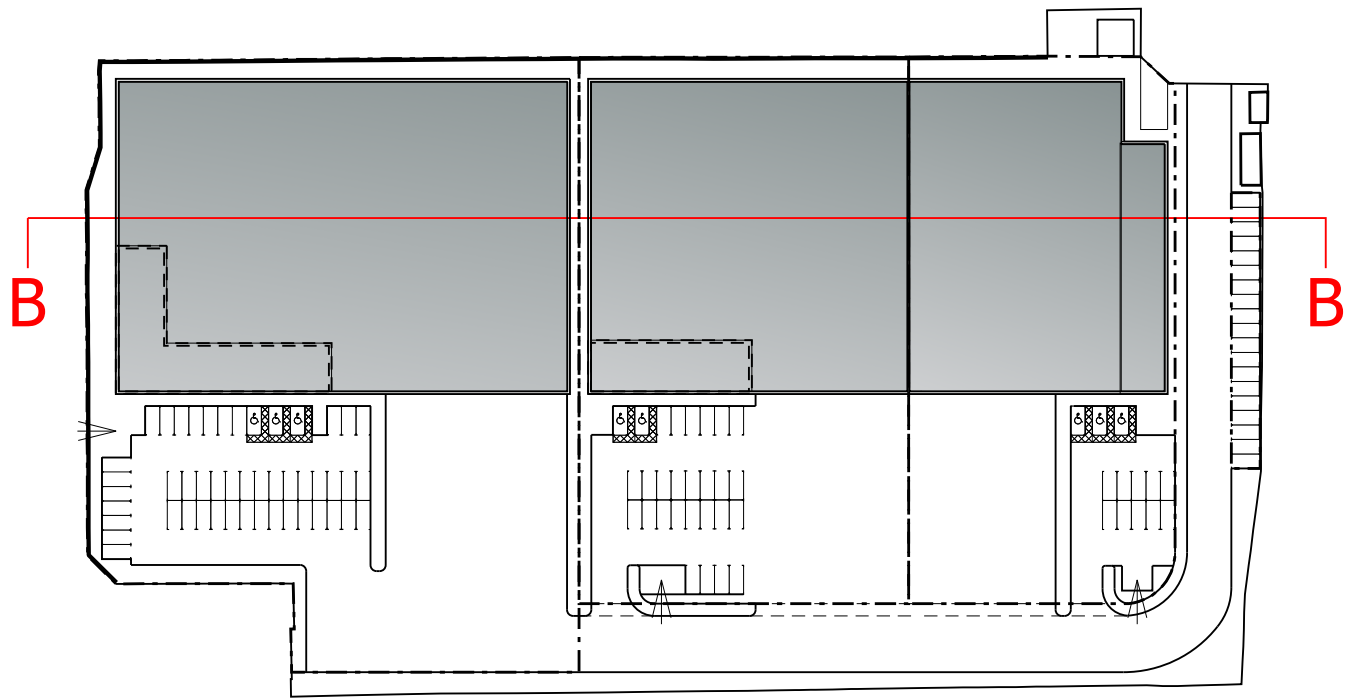


Subject to Design Development.

Subject to Statutory Approvals.

Subject to survey

Where applicable this drawing is to be read in conjunction with other consultants drawings and with the specification.

All dimensions to be checked on site prior to commencement of work.

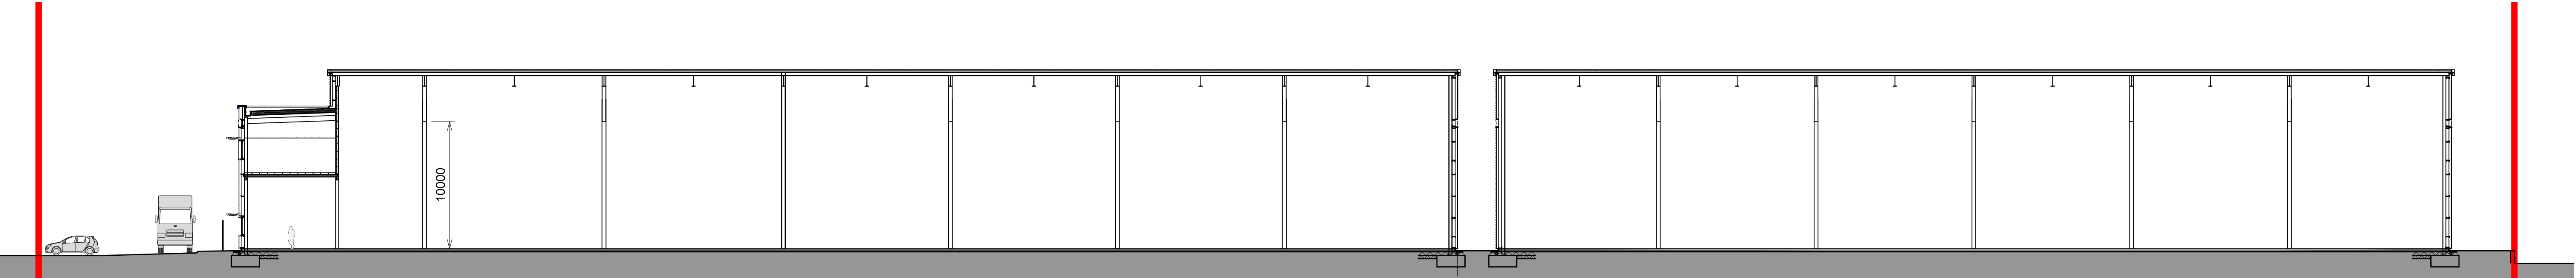

C	Steelwork adjusted	SM	26/07/2016
B	Clear height dimension added	SM	18/07/2016
A	Levels adjusted	SM	15/07/2016
Rev	Description	Chkd	Date

Peer House
8 - 14 Verulam Street
London WC1X 8LZ

tel +44(0)20 7400 2120

enquiries@cornisharchitects.com
www.cornisharchitects.com

cornisharchitects

Project	VELOCITY STANBRIDGE ROAD HAVANT		
Drg Title	Proposed Section 02		
Status	P L A N N I N G		
0  50 m			
Scale	1:250 @ A1	Date	04/07/2016
Drg No	14021 / TP / 034	Rev	C