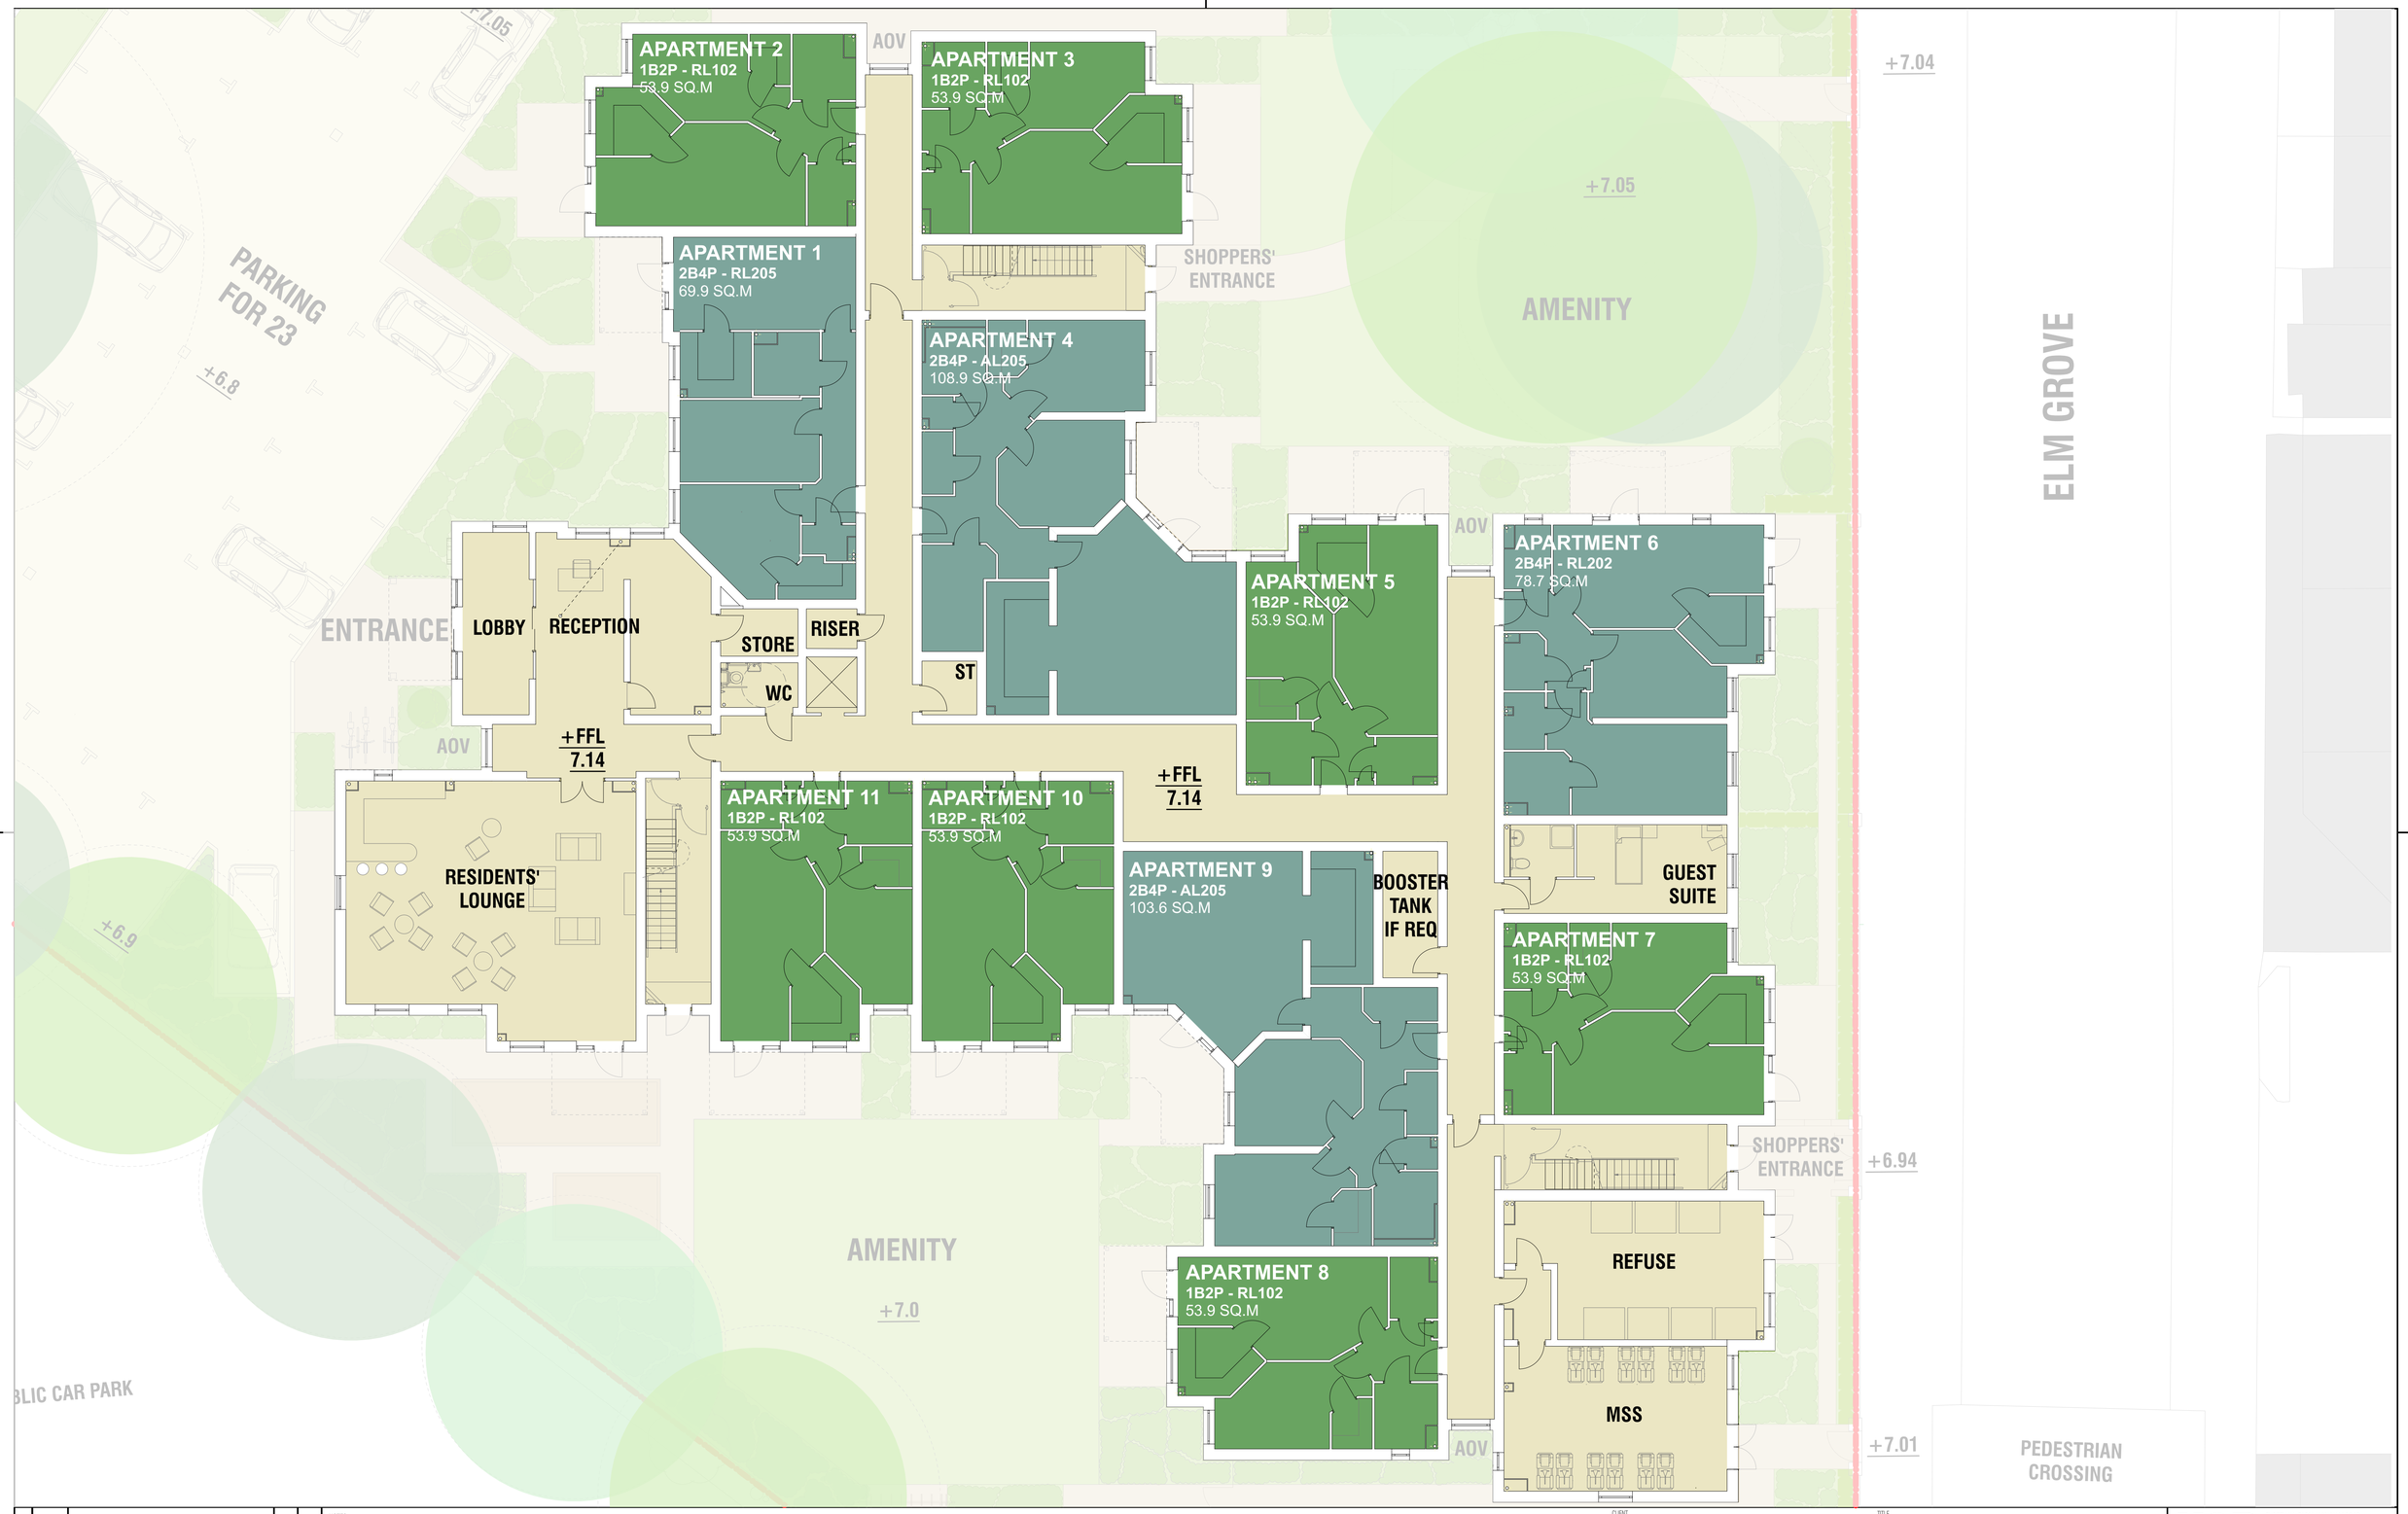


NOTES:

FOR PLANNING

0 1 1.5 2 3 4 5 6 7 8 9 10m

REVISIONS

CLIENT

McCarthy & Stone

TITLE

ELM GROVE, HAYLING ISLAND

PROPOSED GROUND FLOOR PLAN

HGP ARCHITECTS

FURZEHALL FARM, WICKHAM ROAD
FAREHAM, HAMPSHIRE, PO16 7JH

T: 01329 283 225
F: 01329 237 004
E: EMAIL@HGP-ARCHITECTS.CO.UK
W: WWW.HGP-ARCHITECTS.CO.UK

| Scale @ A1: | 1/100 | Drawn by : | CK | Drawing No: | Revision: |
|---|---|---|---|---|---|
| Date : | MAY 2016 | Checked by : | GG | SO_2267_03_AC_020 | |

HGP Architects Ltd.
Copyright Reserved.
Check dims. on site.