


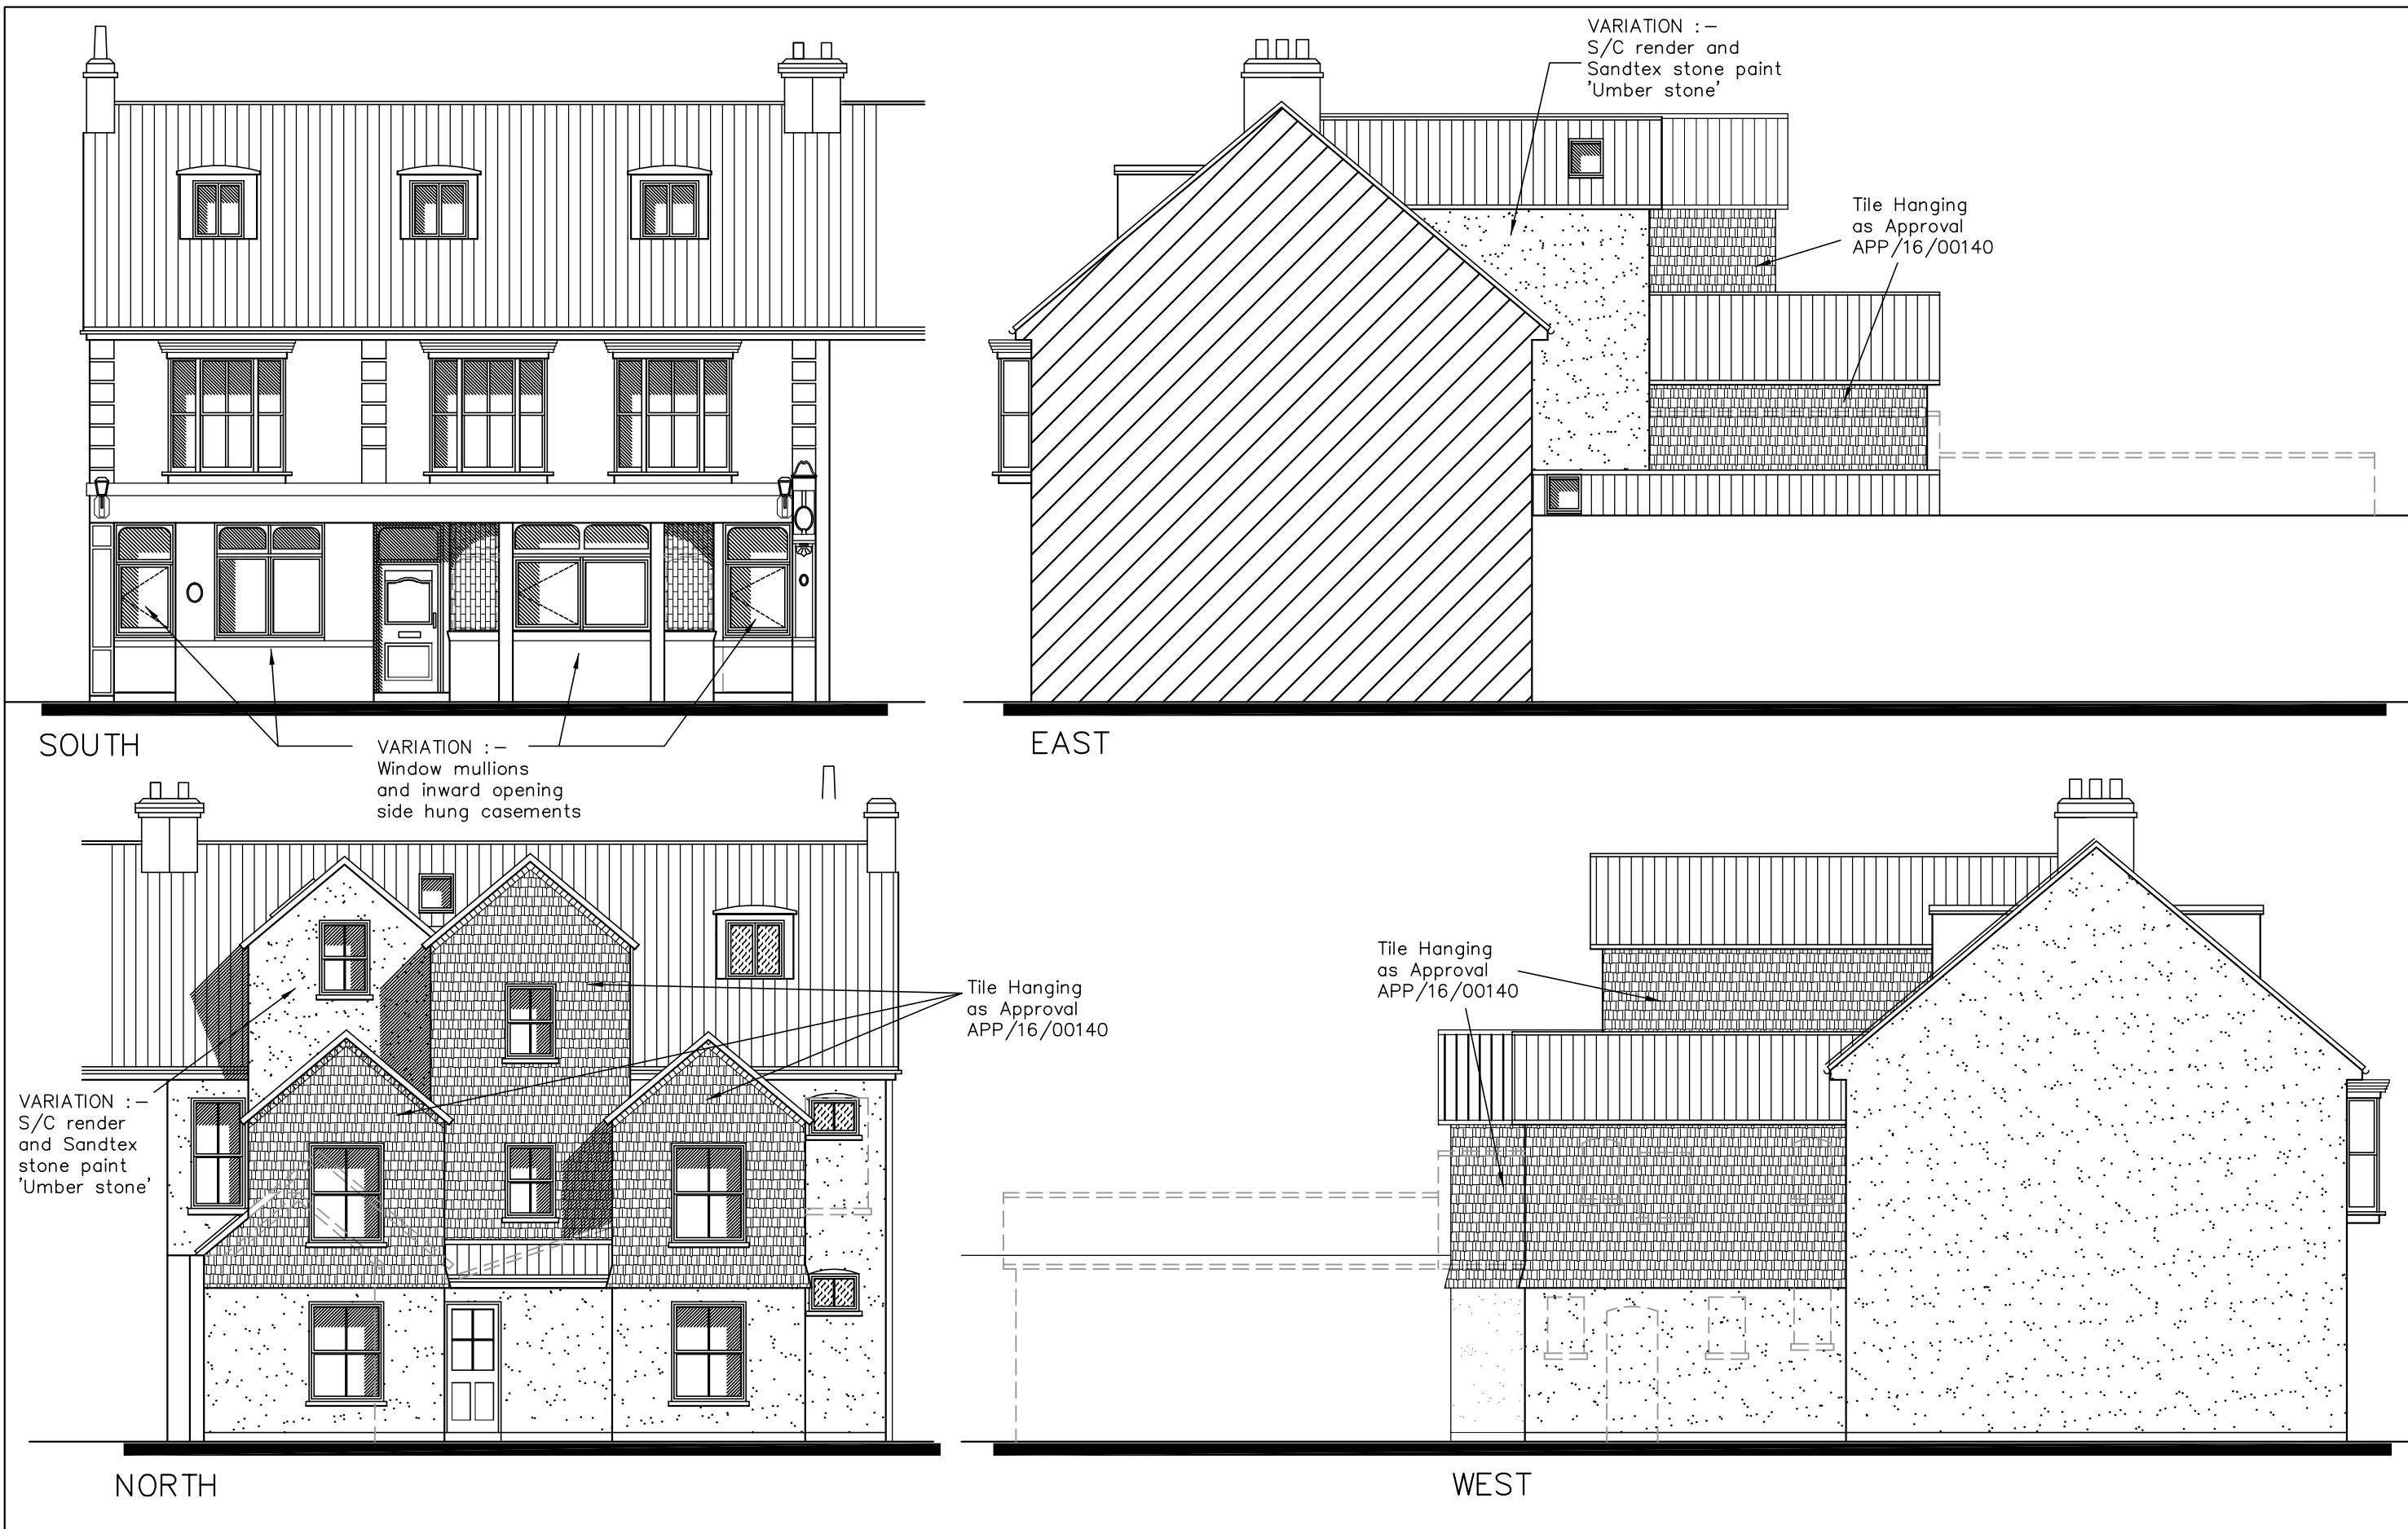


Cobden Arms
74-76 West Street
Havant

PROPOSED ELEVATIONS
VARIATION of CONDITION

Revisions

- A.
- B.
- C.

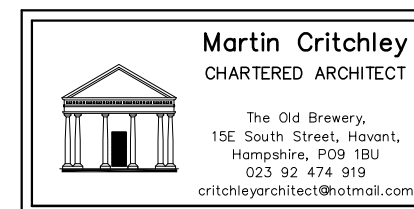

Scale A1=1:50, A3=1:100
Drawn MHC/JHL
Date 05/05/16

metres

10

20

30

1044-533⁰