
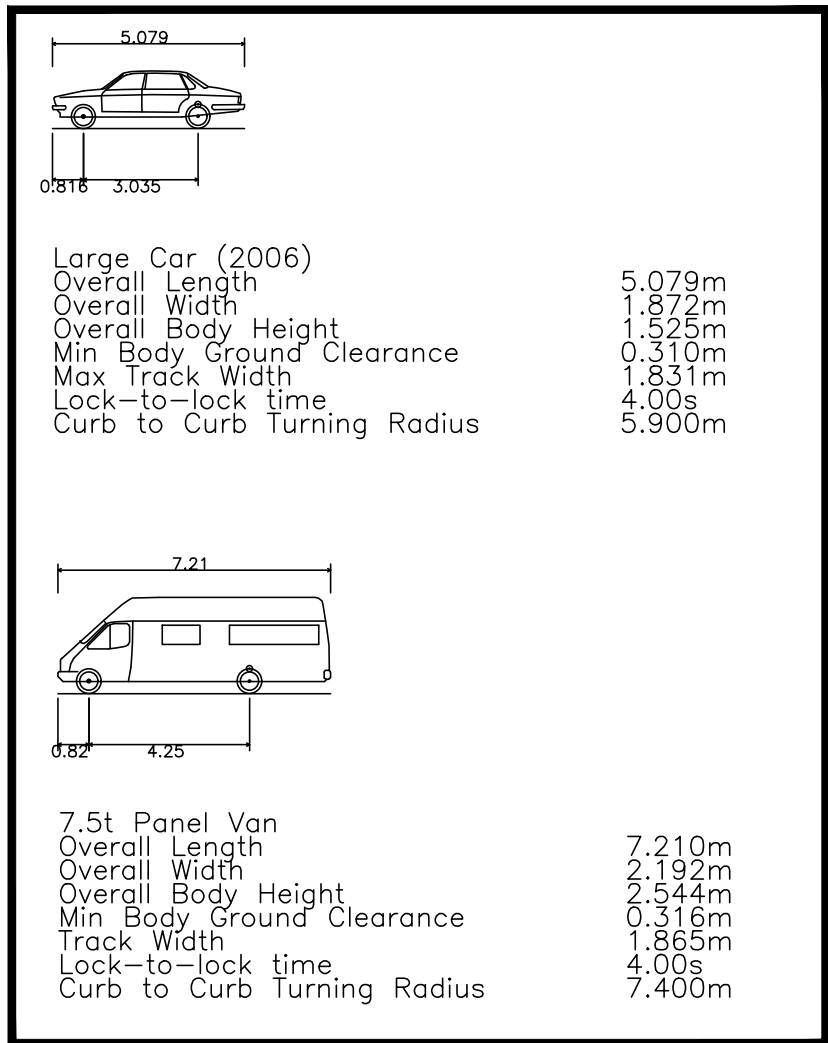
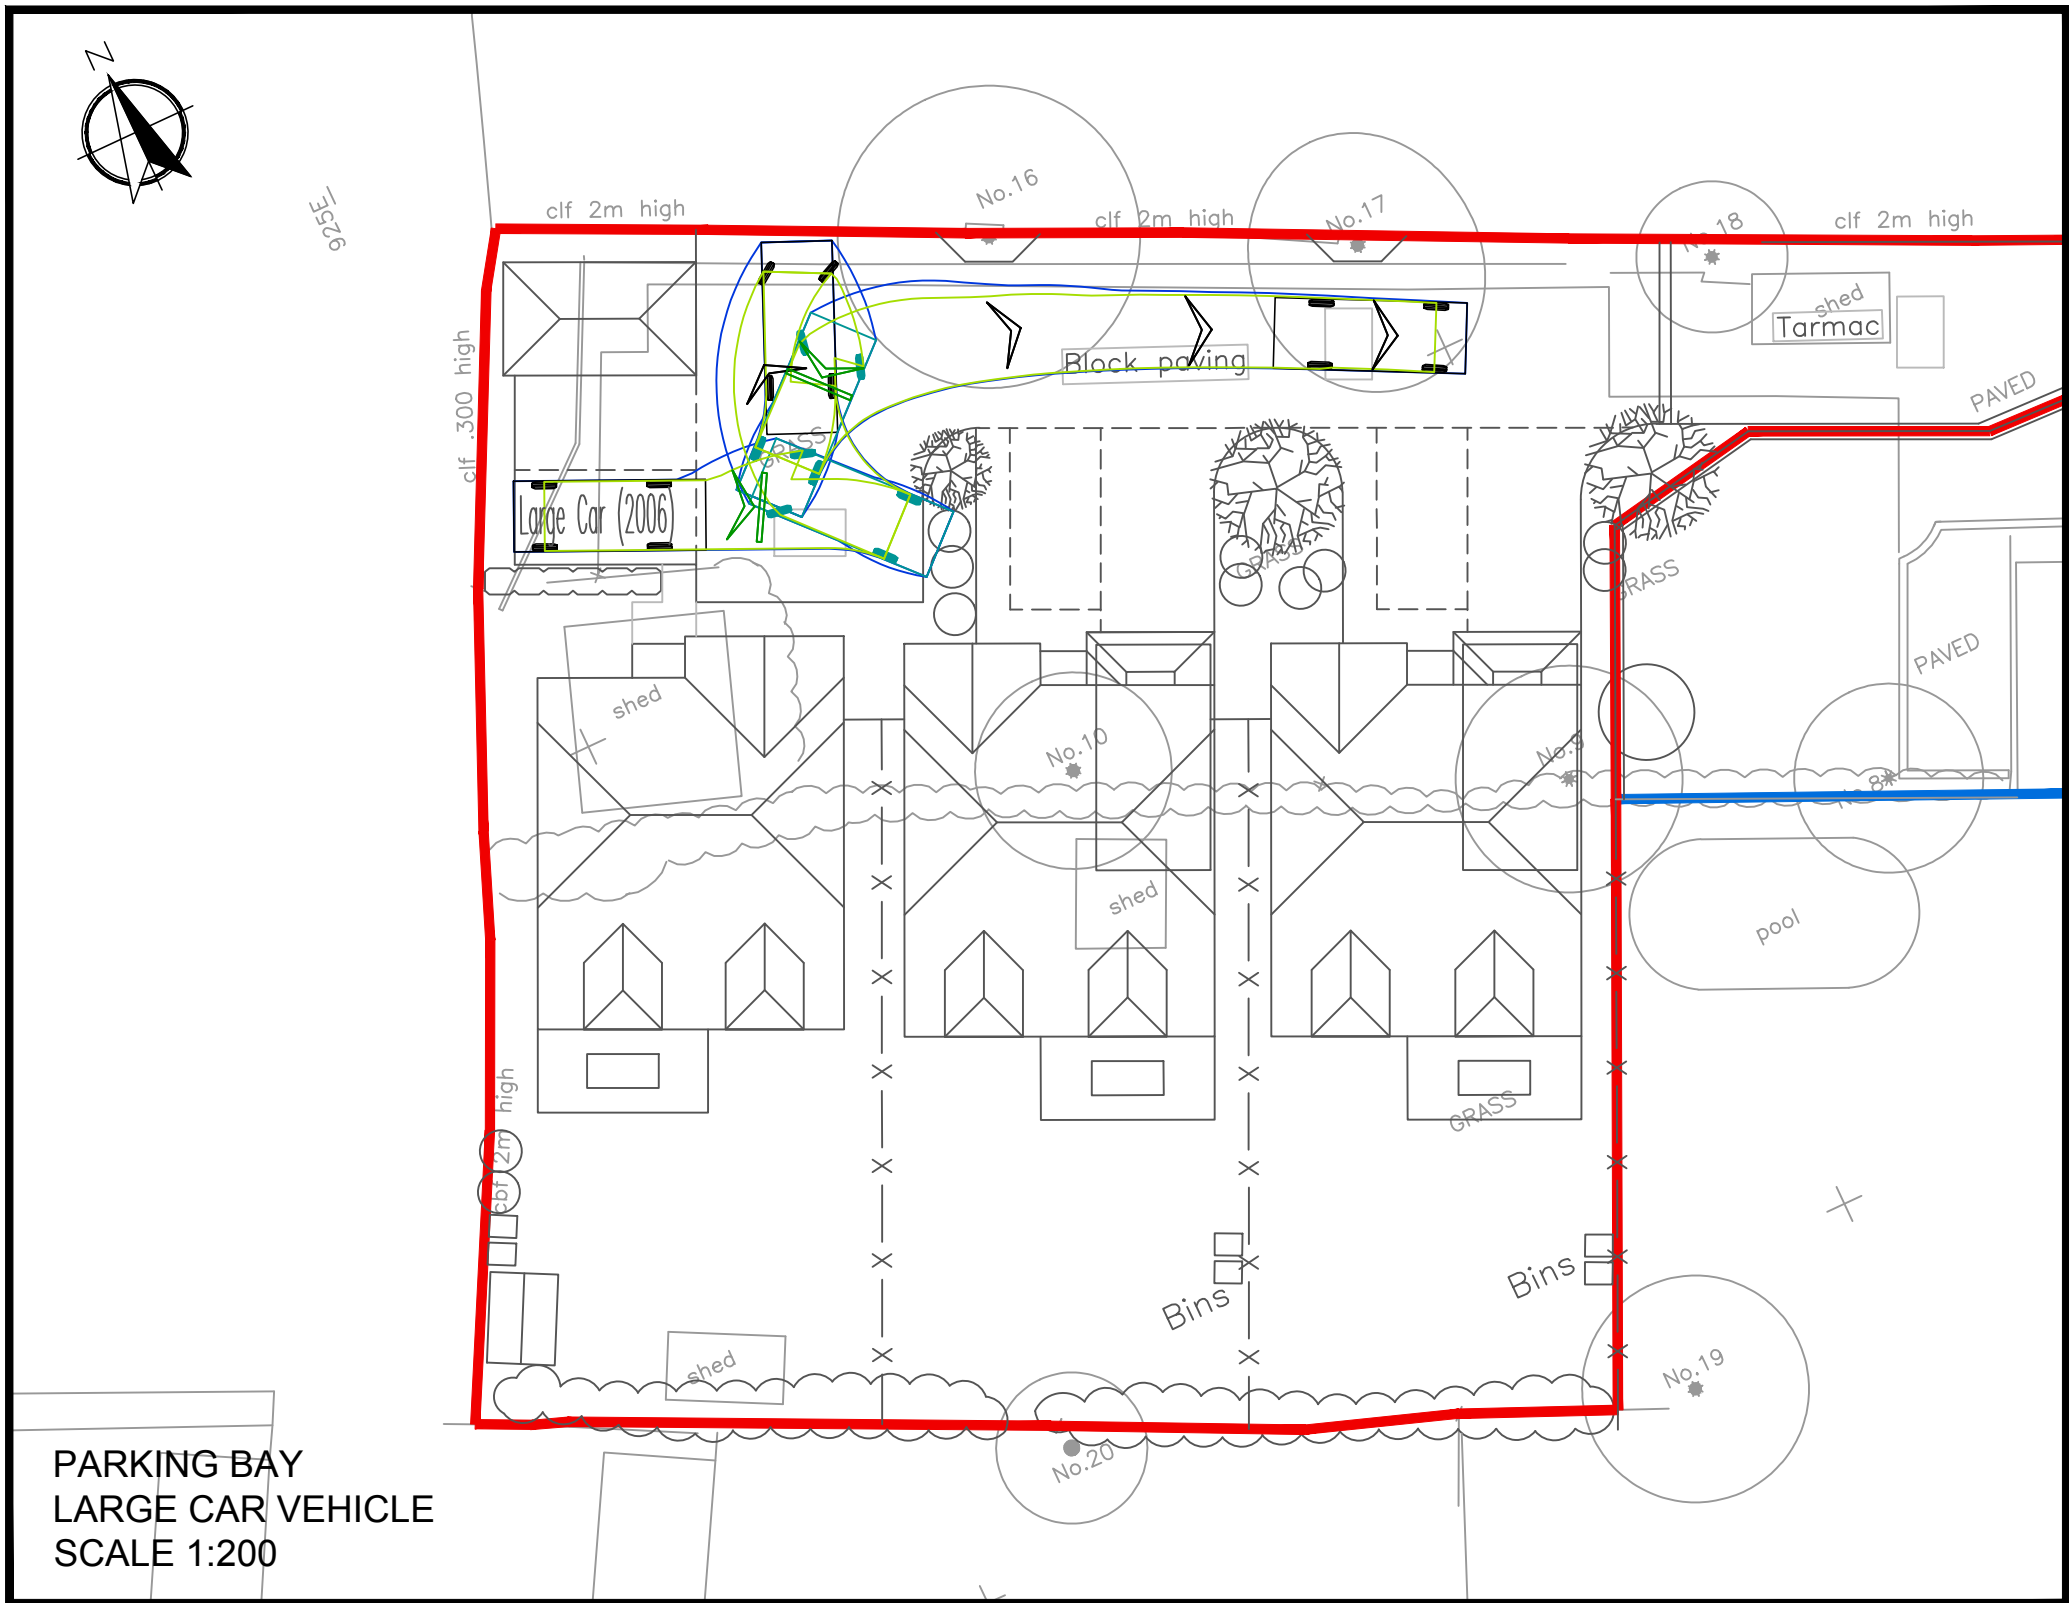
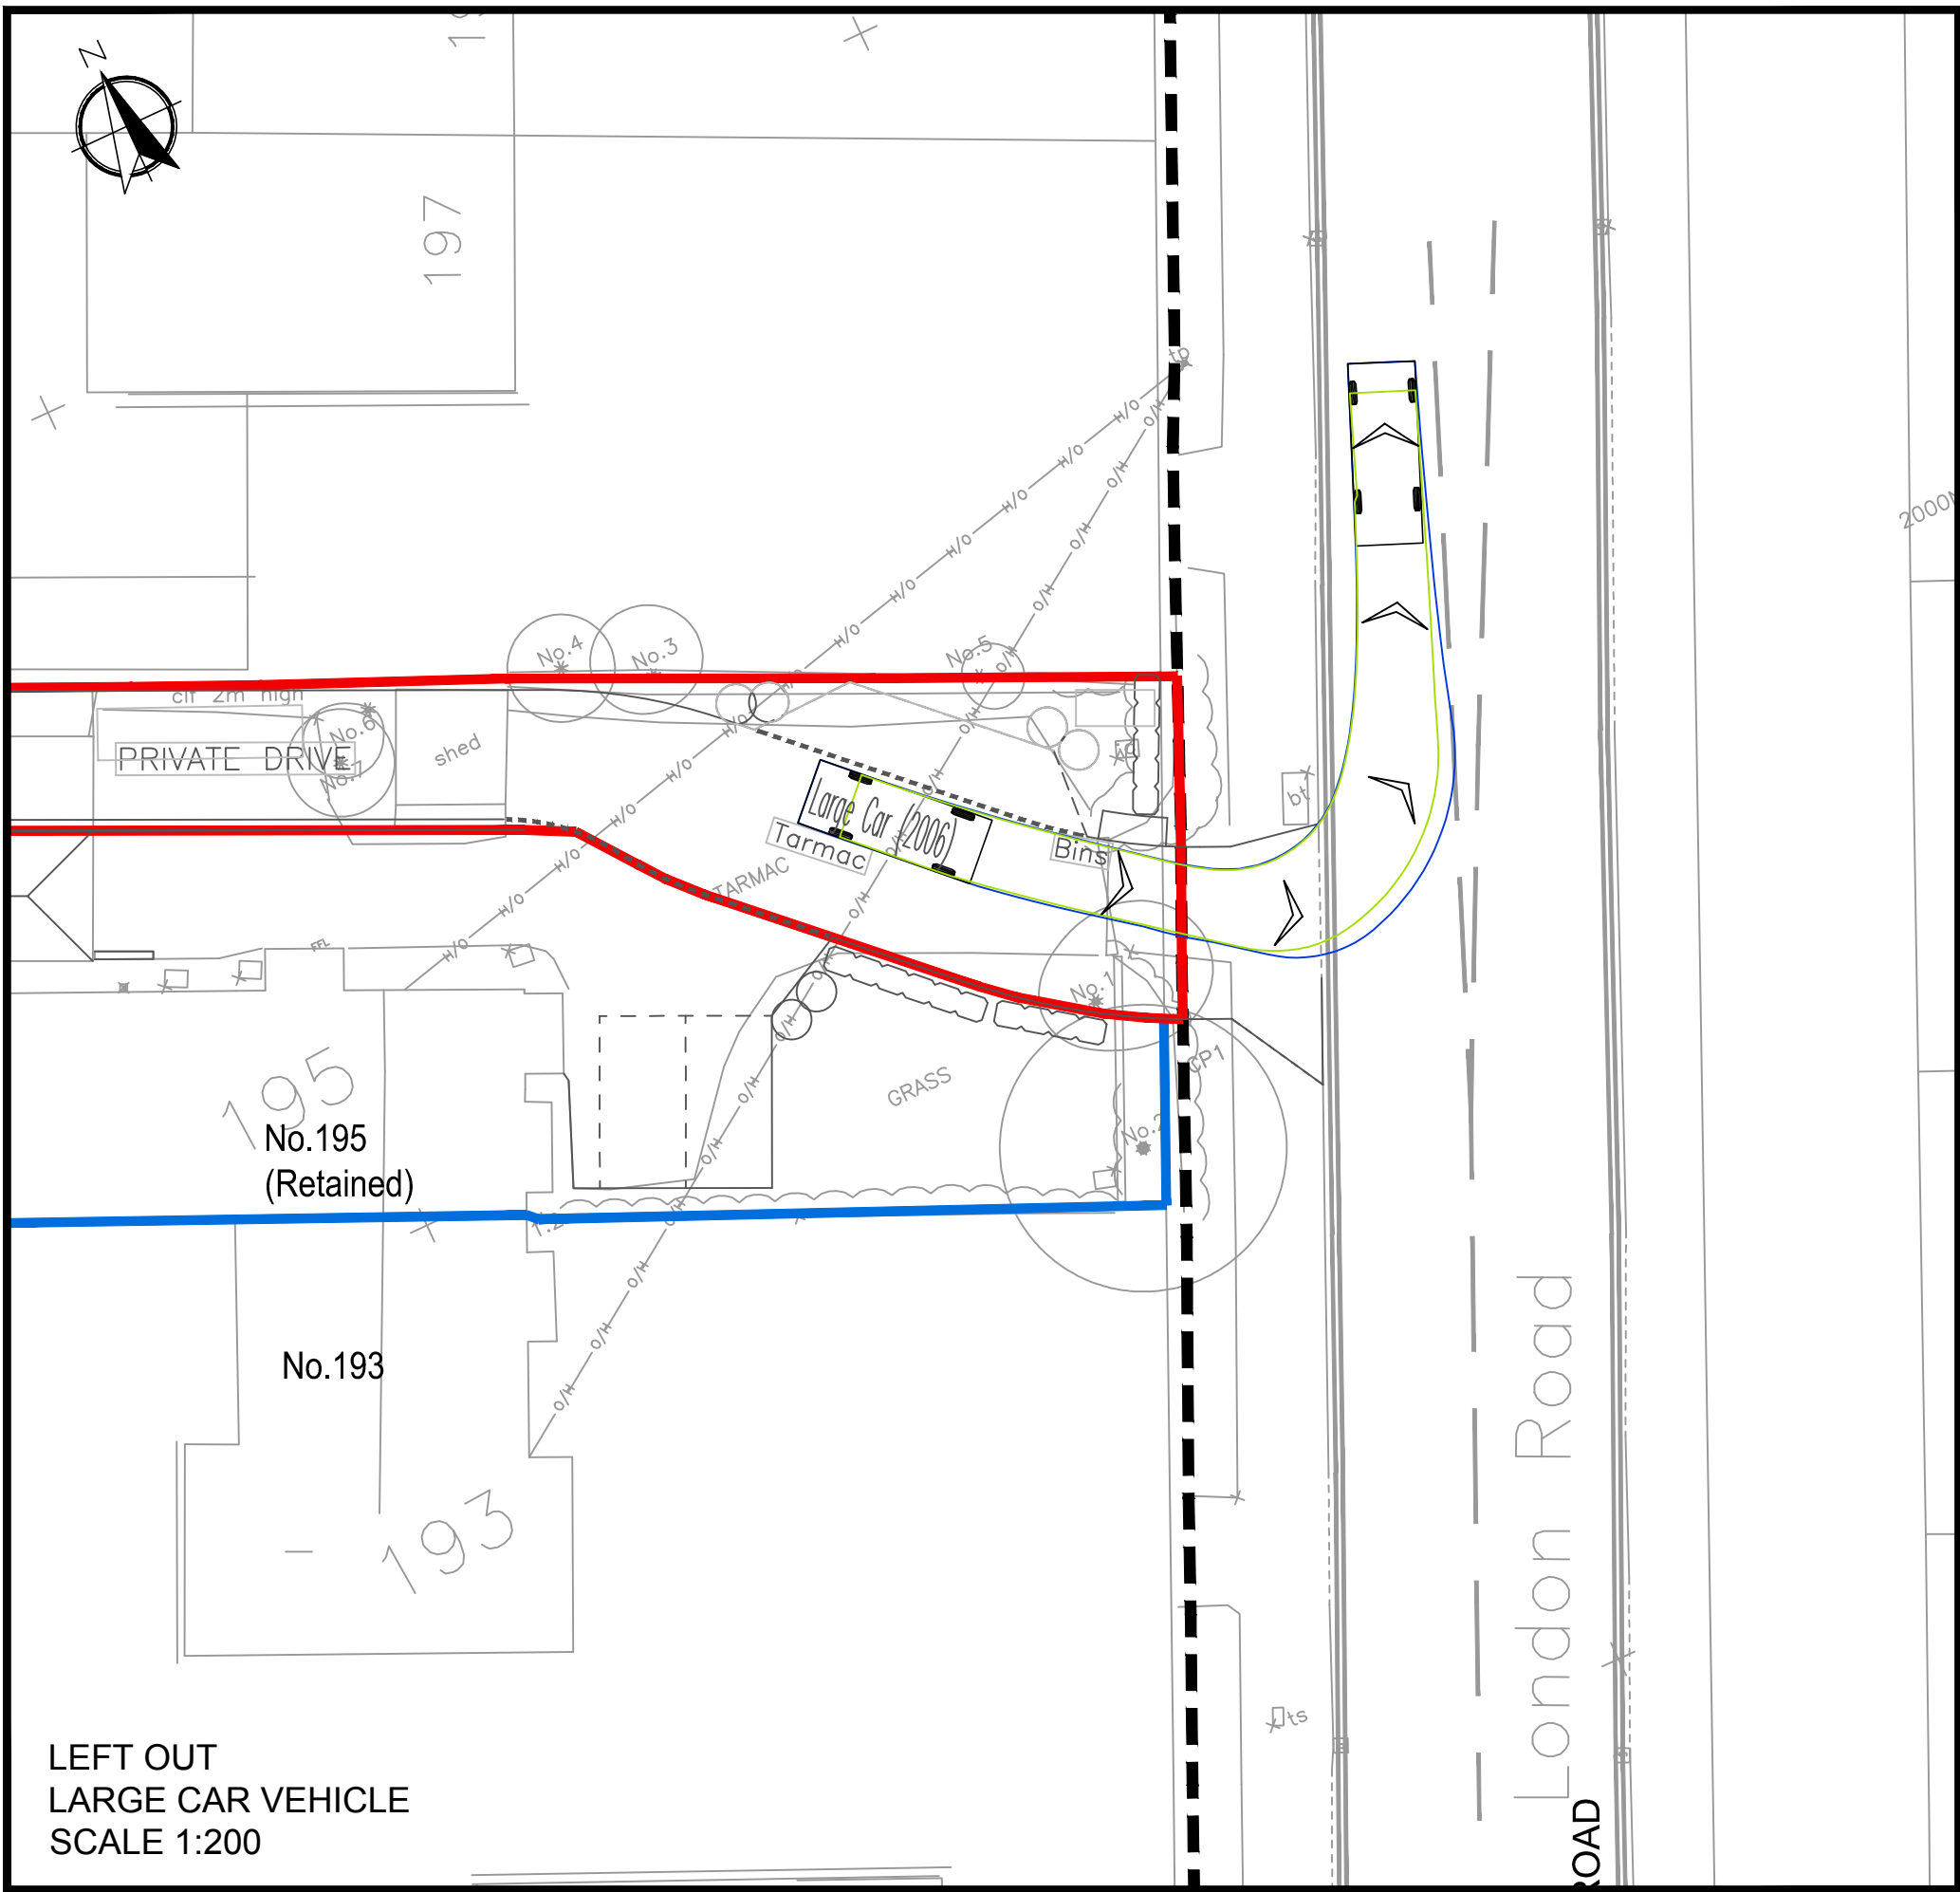


P:\RGP\011 DESIGN\PROJECTS\2015\PROJECTS\100045\10690\1071 CAD\1071 SK02 SWEEP PATHS (REV A) DWG - (SK02) - Jan 18, 2016 - 3:08pm - (m.damodaras)

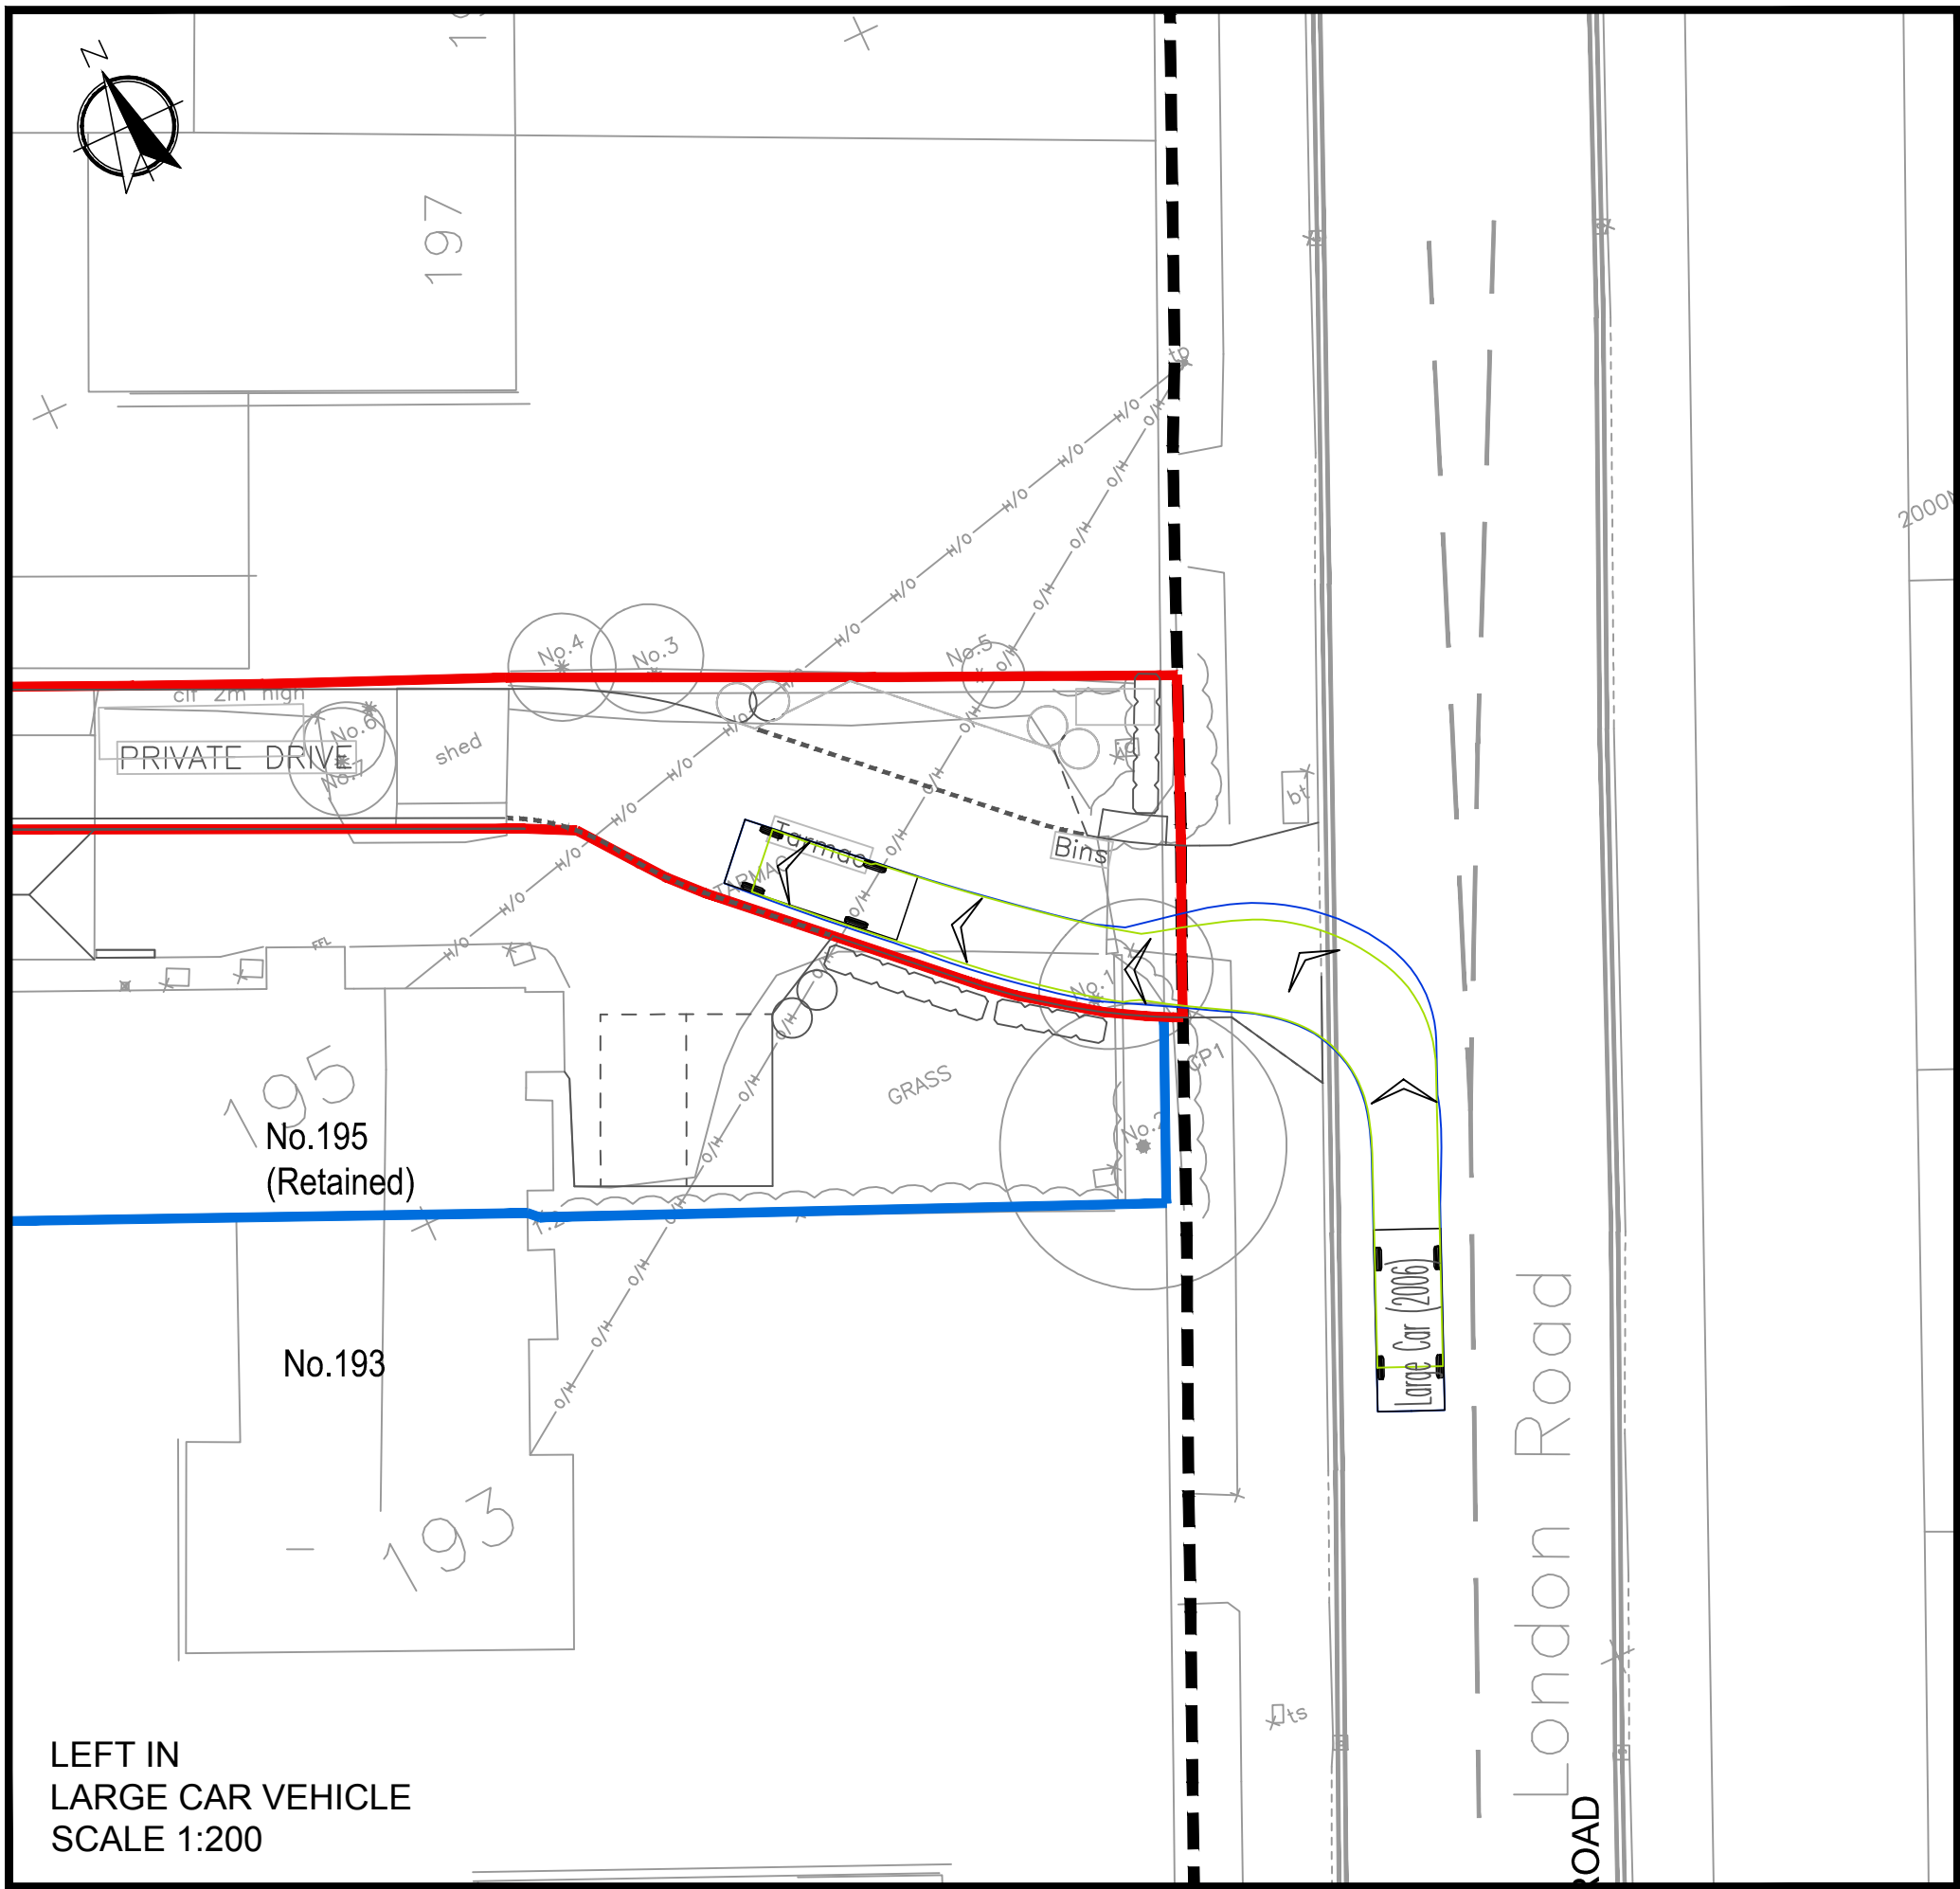

- NOTES:
1. This drawing is to be read in conjunction with all other RGP drawings, and with all relevant Architect's and Engineer's drawings and specification. Any discrepancies found are to be reported immediately to the Engineer.
 2. RGP accepts no responsibility for inaccuracies in data provided by third parties such as topographic surveys or Ordnance Survey mapping.
 3. Do not scale, work to figured dimensions only. All dimensions are in millimeters unless noted otherwise and all levels are in metres from the topographic survey datum.
 4. Any information given regarding existing underground services is given in good faith after consultation with the relevant authority, however accuracy is not certain.

A	Jan 16	Architects GA updated for planning submission	RAA	MJA
Rev	Date	Amendment	Drawn	App

Drawing Status

PLANNING



Transport Planners and Infrastructure Design Consultants
Metro House, Northgate, Chichester, West Sussex, PO19 1BE
Tel: 01243 210418 www.rgpdesign.co.uk

Client
Wilson Designer Homes Ltd

Project
193-195 London Road,
Cowplain, PO8 8ER

Drawing Title
Highway Appraisal
Sweep Path Analysis

Scale at A1
1:200

Drawn By
RAA

Checked By
MJA

Approved By
MJA

Drawing No.
D1070/SK02

Date
January 2016

Rev.
A

This map is based on or reproduced from Ordnance Survey material with the permission of Ordnance Survey on behalf of the controller of Her Majesty's Stationary Office (c) Crown Copyright.
Licence Number: AL 100037123

This drawing is based upon Ordnance Survey mapping - RGP accept no liability for any inaccuracies with the data.

1:200 @ A1
1:400 @ A3
0 2 4 6 8 10 12 14 16 18 20 m