



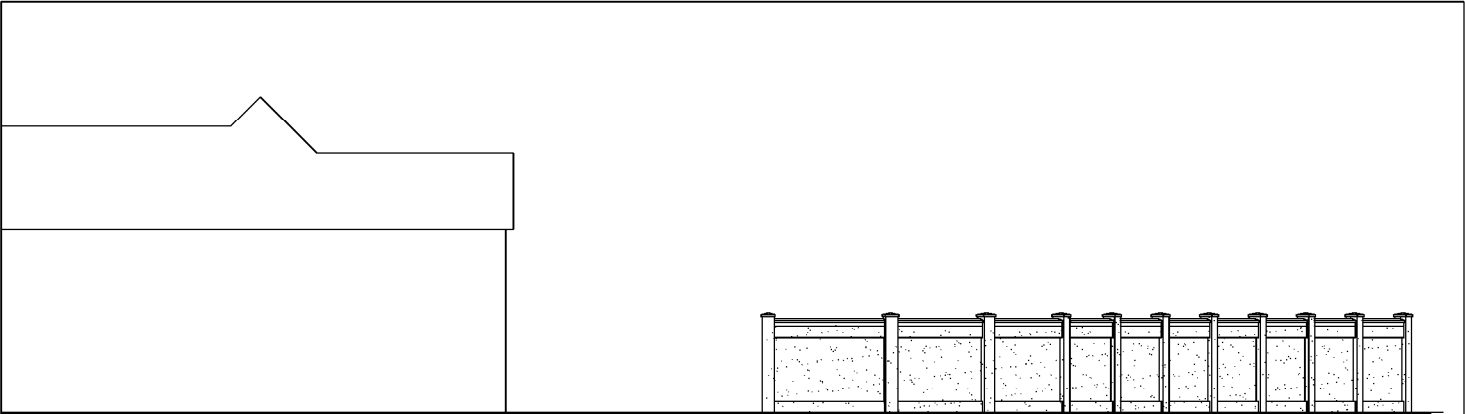

WEST

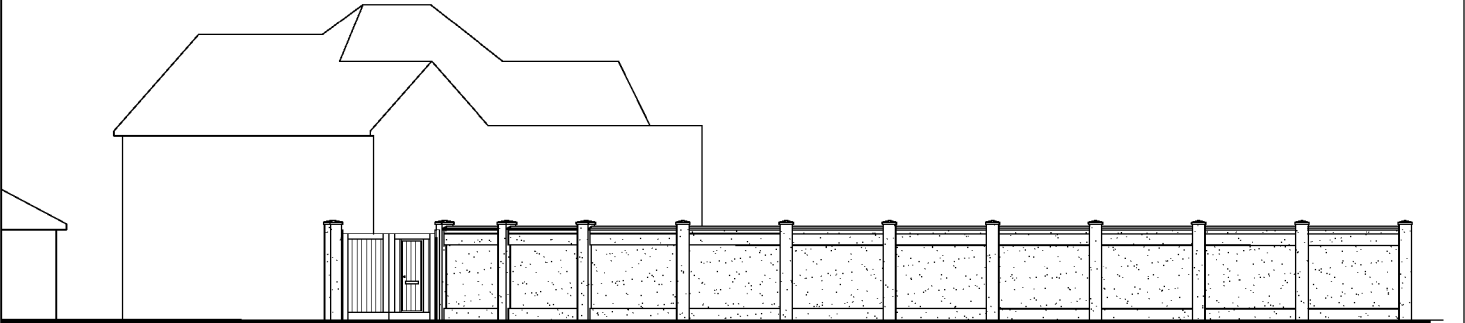

SOUTH-WEST

394 Sea Front
Hayling Island
Hampshire
PO11 0BD

PROPOSAL
ELEVATIONS

Revisions
A. Wall reduced in length 25/04/16
B. Revised gate 28/04/16
C. Revised gate 09/05/16



Scale A3 = 1:100
Drawn NKM
Date 09/05/16

1628-501^C

