


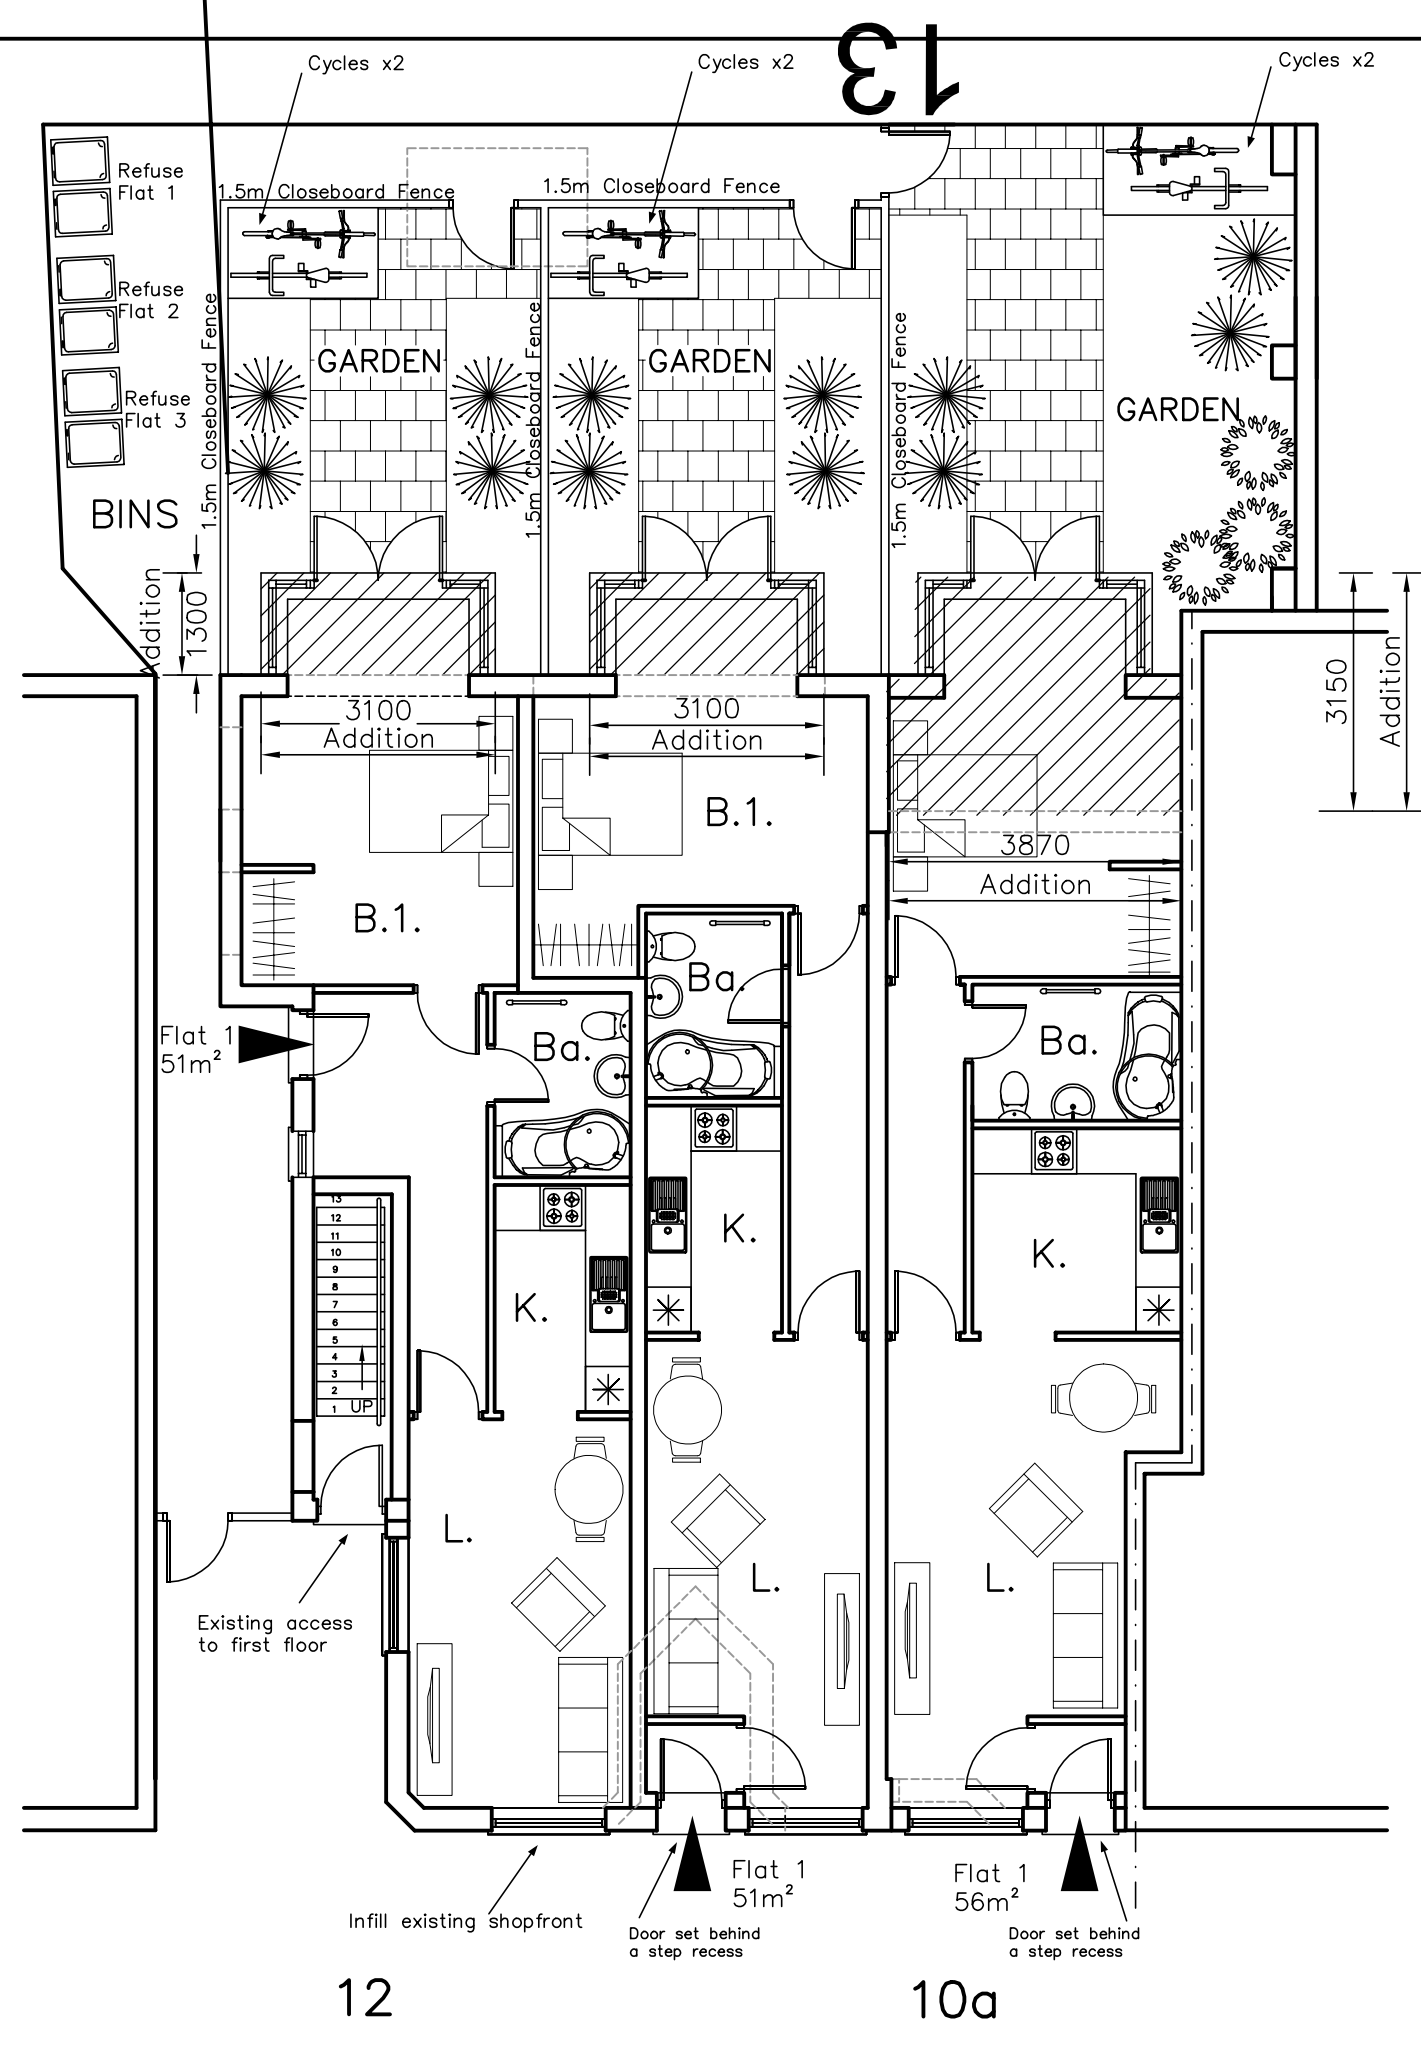

10A and 12
East Street,
Havant,
PO9 1AQ

PROPOSED PLANS



Scale A3=1:100
Date 24/02/16
Drawn ELR/BLB/JHL/NKM

Revisions
A. Revised gardens. 22/09/15
B. Front facade amendments 24/02/16
C.

1554-401^B

metres

10

20

30