


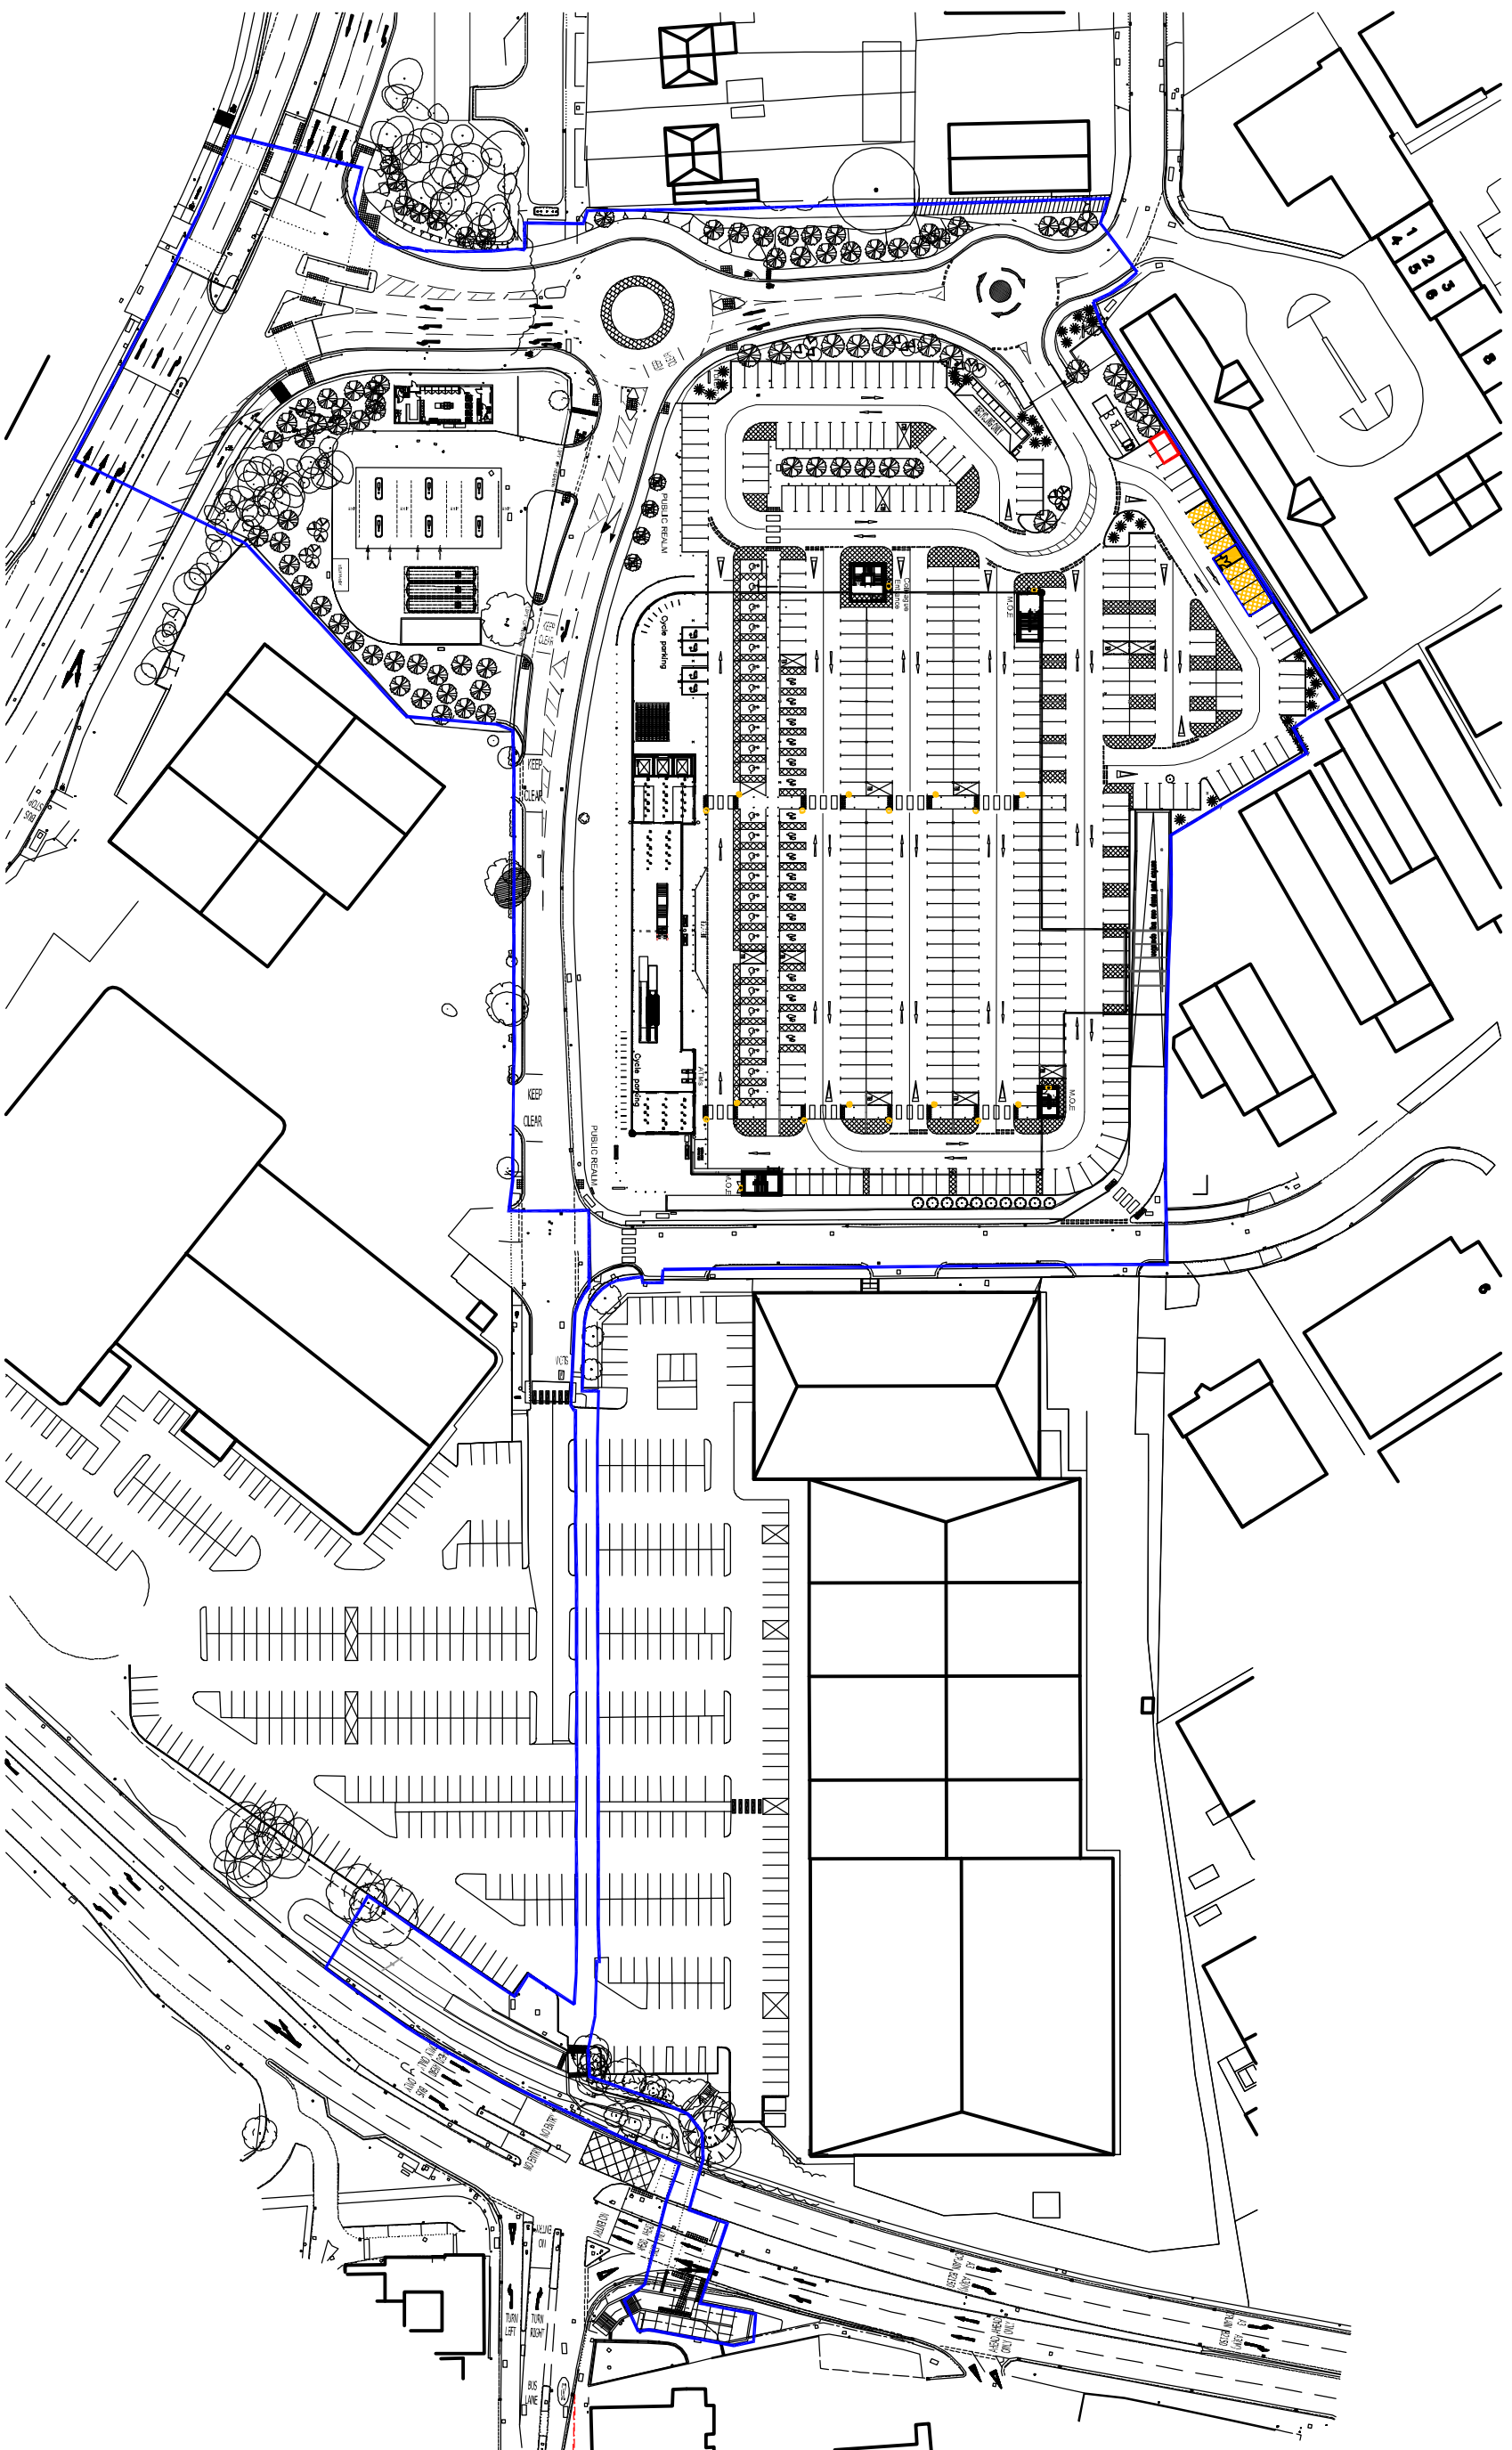

- Area of proposed works - 18 sq m (proposed WWAAC pod)
- Extent of Sainsbury's demise

Sainsbury's

Ordnance Survey® information.

© Crown copyright. All rights reserved

Ordnance Survey © information. © Crown Copyright. All rights reserved. Licence number AR1000073922

CLIENT

GENERAL NOTES

All drawings are subject to full site survey. All dimensions are to be checked on site.

SCALE



REV.	DESCRIPTION
------	-------------

DATE	INITIALS
------	----------

ISSUE	
-------	--

PLANNING



PROJECT
Hambleton Road
WATERLOOVILLE
PO7 7UL

DRAWING

Site Location Plan

DATE	DRAWN	RF
February 2016		

SCALE	1:1250@A3	CHECKED
-------	-----------	---------

CHQ.16.11766-PL01

ISO A3 Landscape