
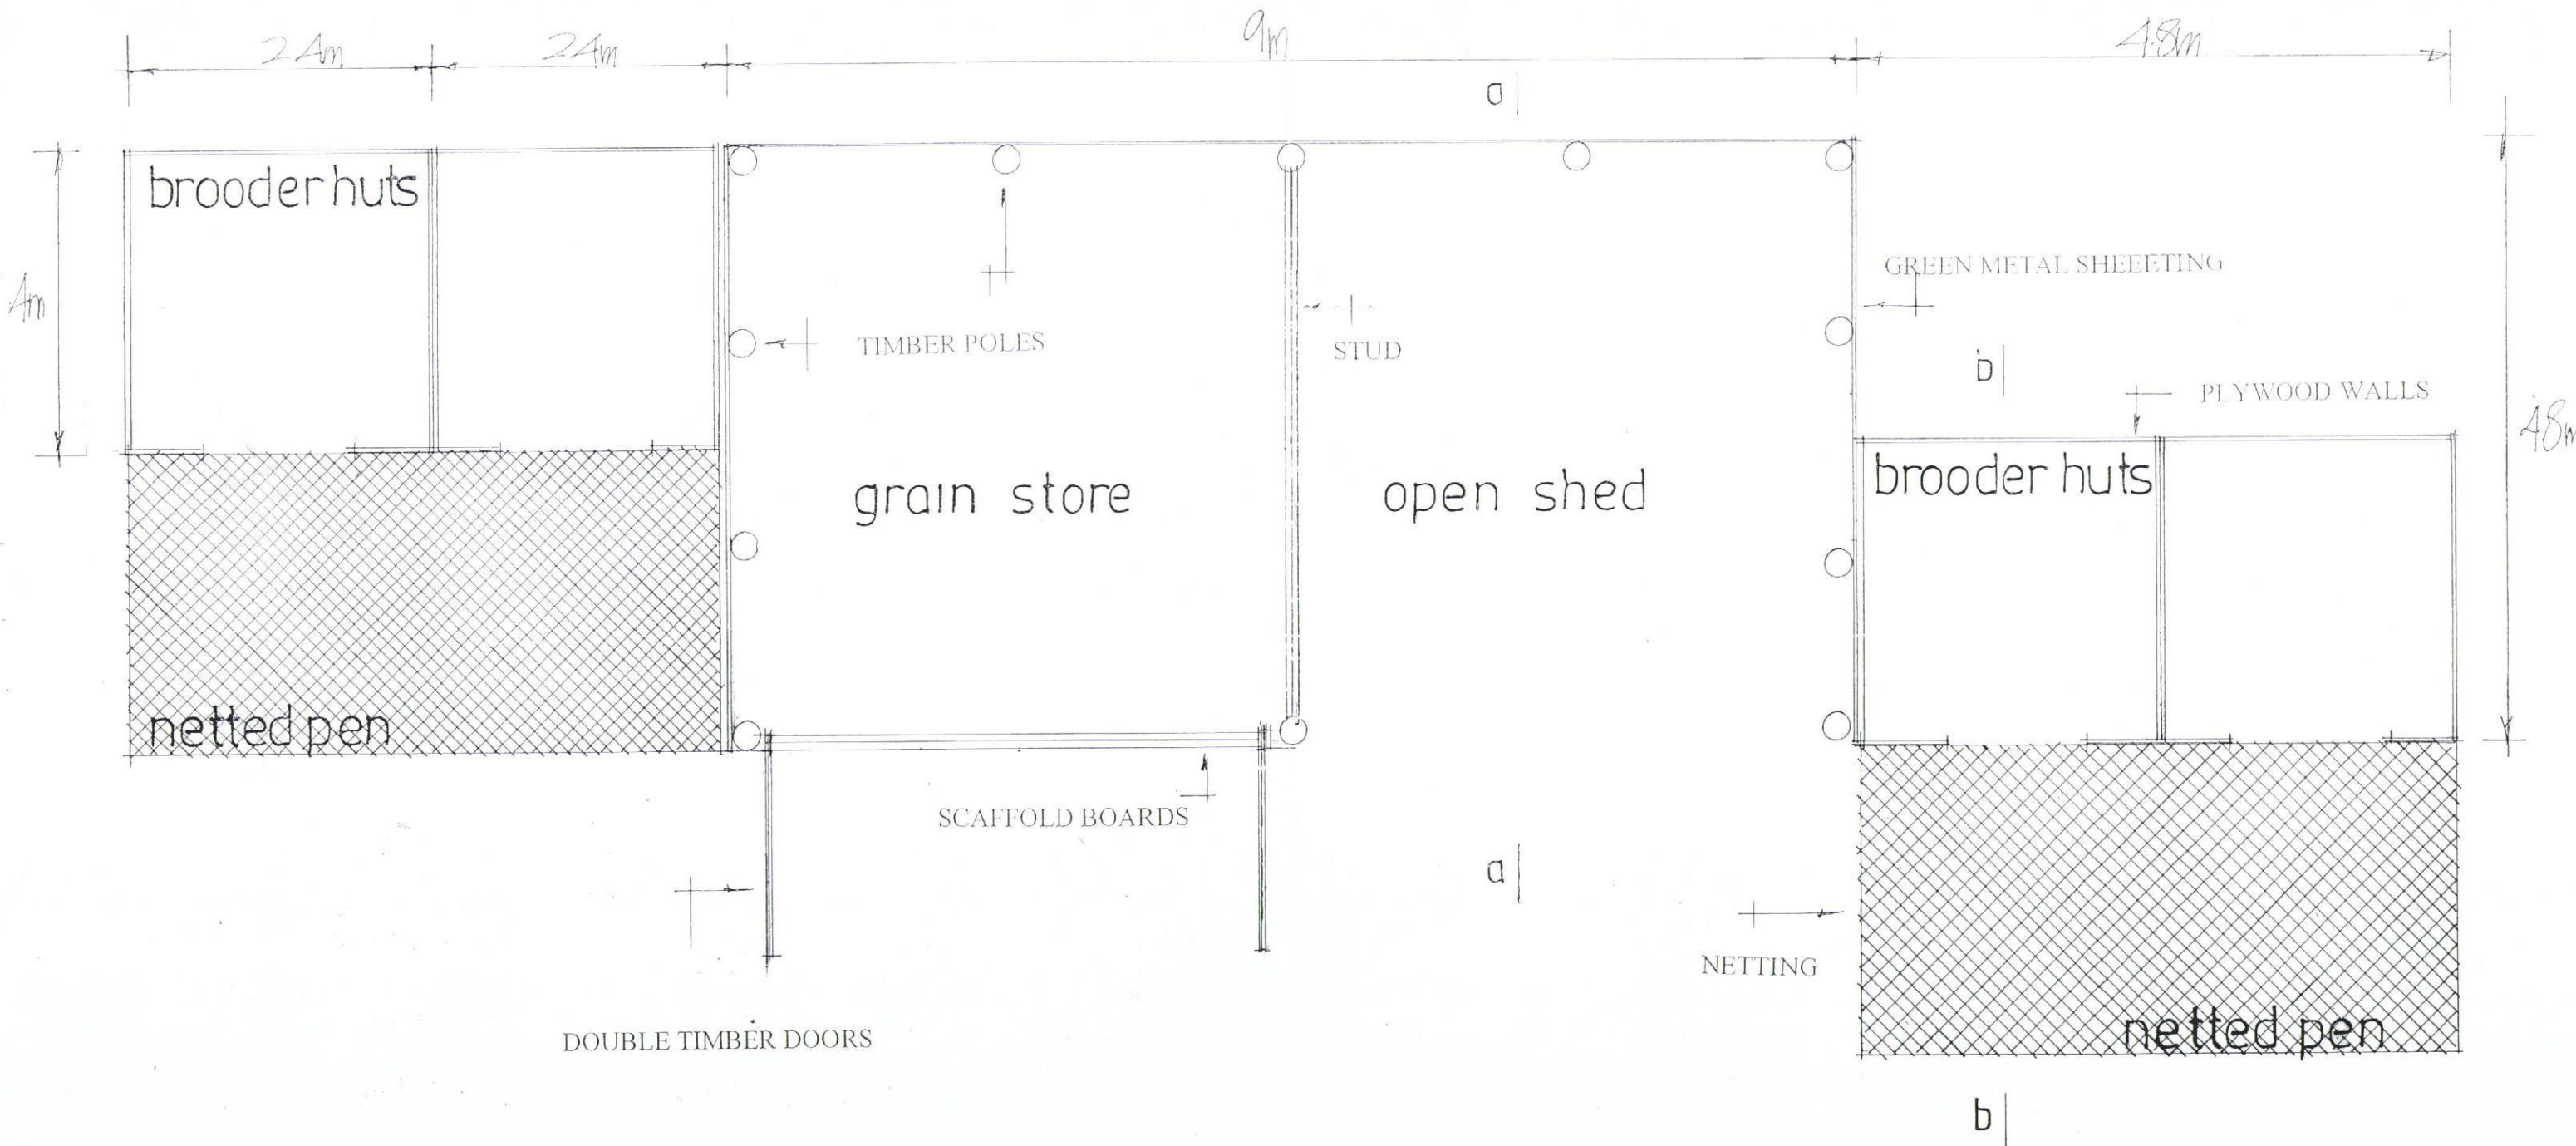


PROPOSED PHEASANT REARING BUILDINGS.
 LAND OFF VICTORIA ROAD, HAYLING I. HANTS.
 FOR MR M. SILVESTOR.

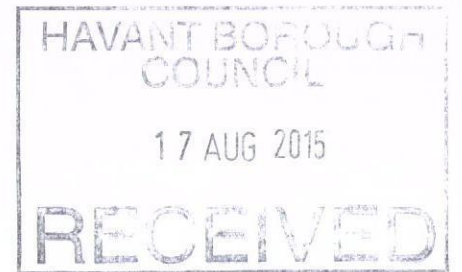

date aug 15
 scale 1:50

PROPOSED LAYOUT

PETER J. WALKER MRICS
 CHARTERED SURVEYOR
 182 SEAFRONT, HAYLING ISLAND, HANTS
 PO11 9 AN

TEL: 02392467571