


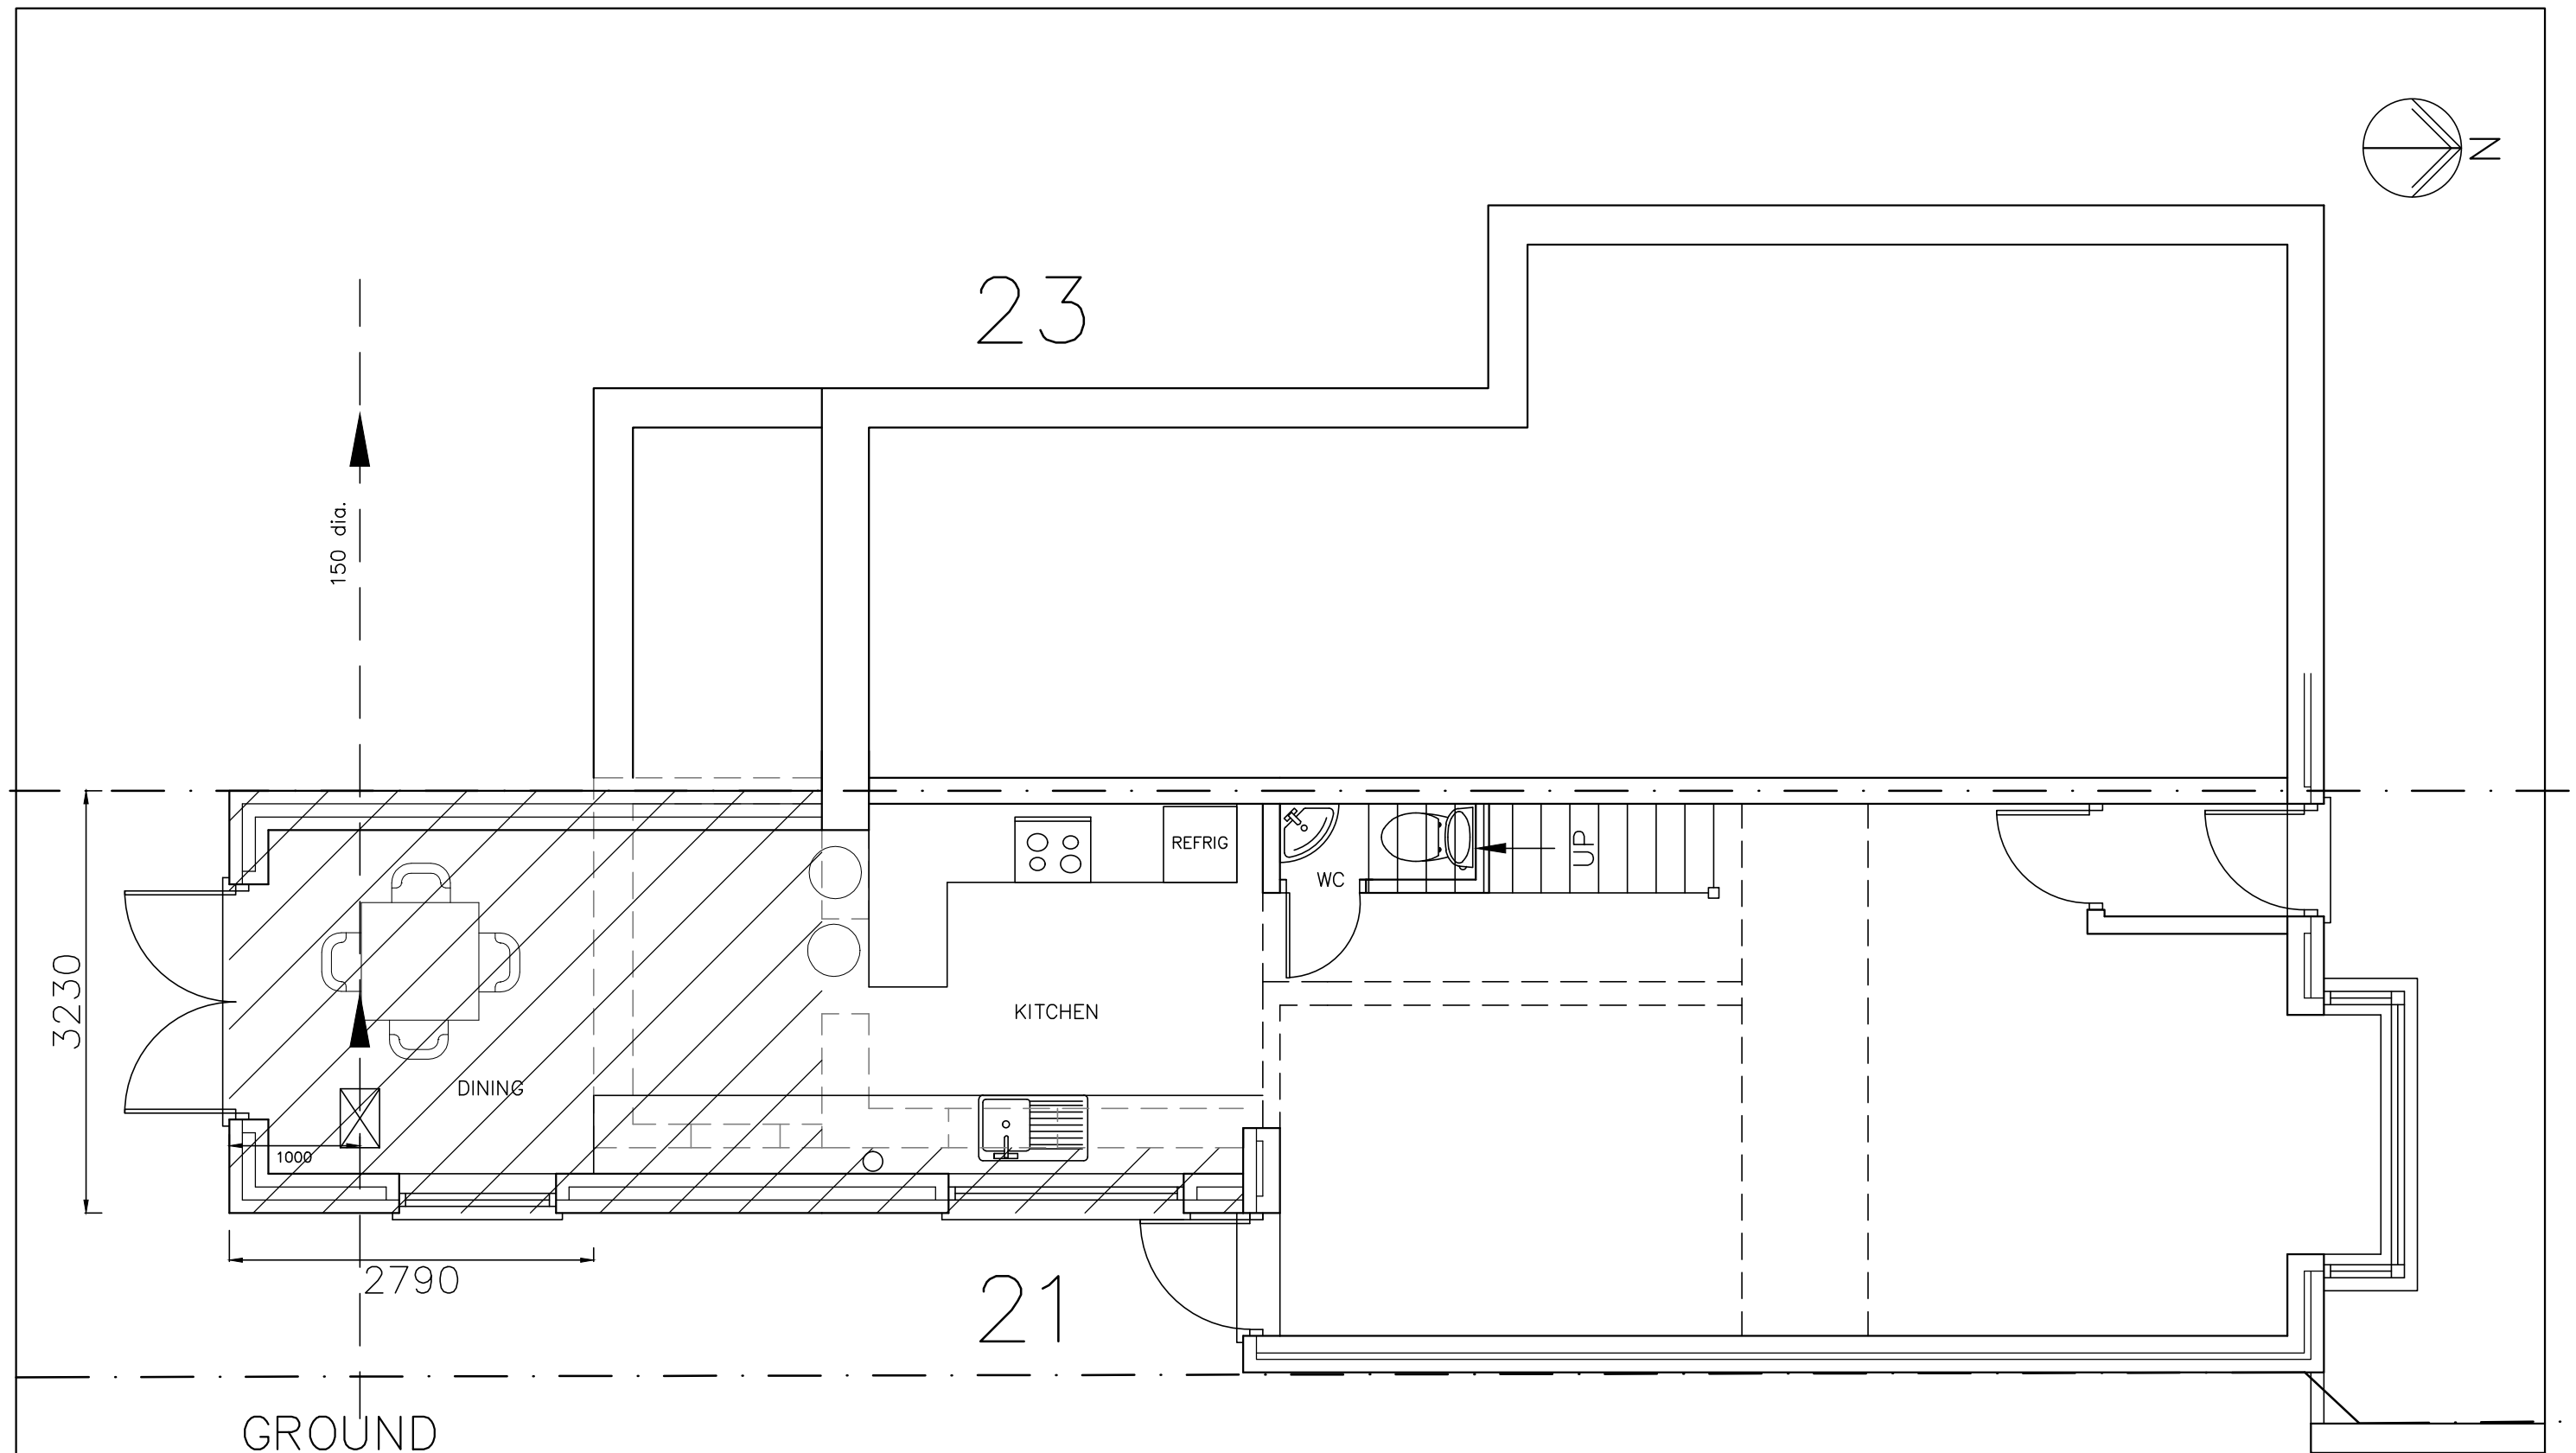


21 Park Way,  
Havant,  
PO9 1HH  
metres

## PROPOSAL GROUND FLOOR PLAN

### Revisions

- A. Drain + boundary added 02/08/16
- B.
- C.

10

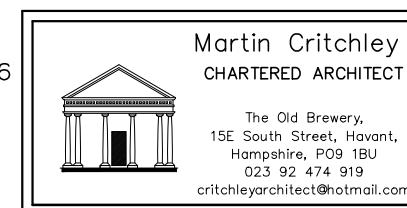

Scale A3 = 1:50  
Date 18/07/16  
Drawn ELR/BLB

1649-403<sup>A</sup>