
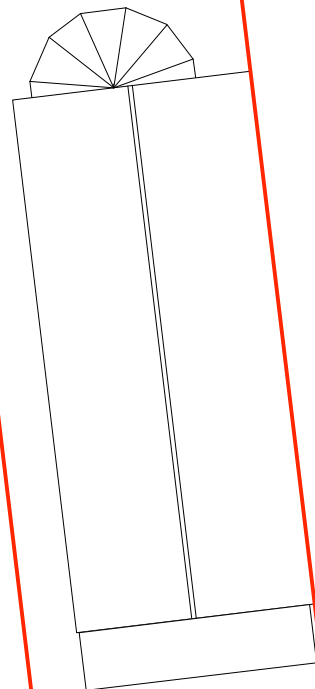
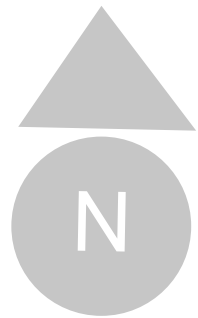
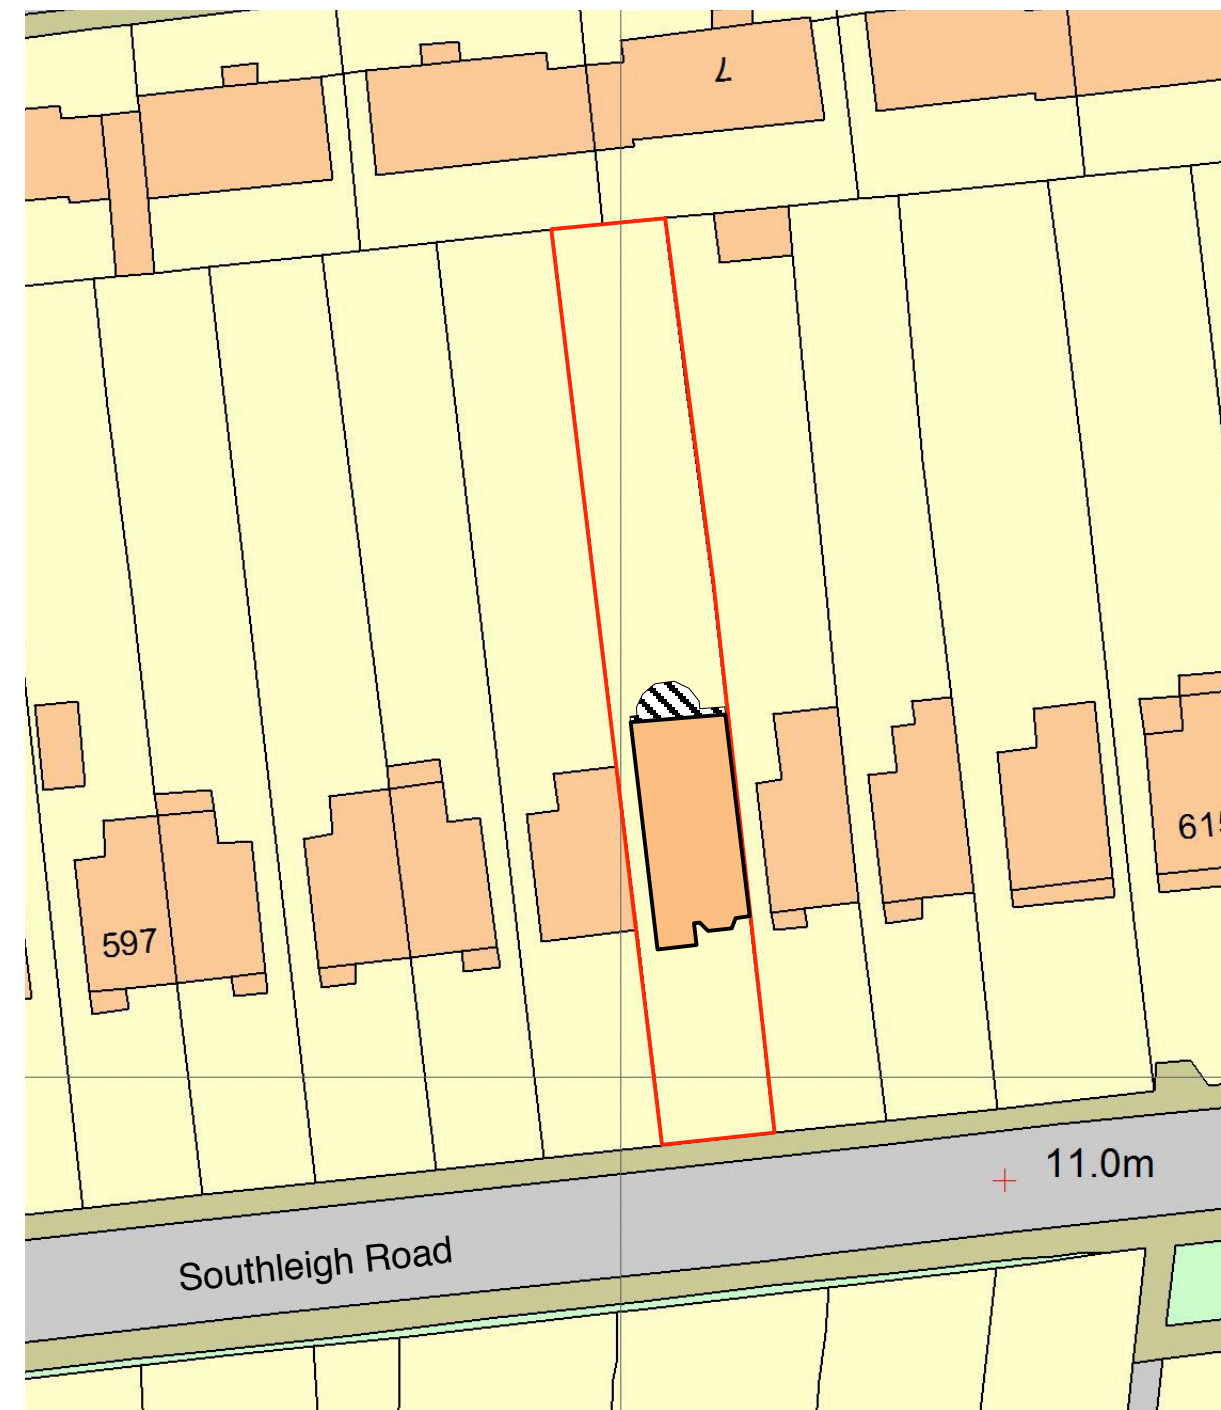


Parking- 3 bays

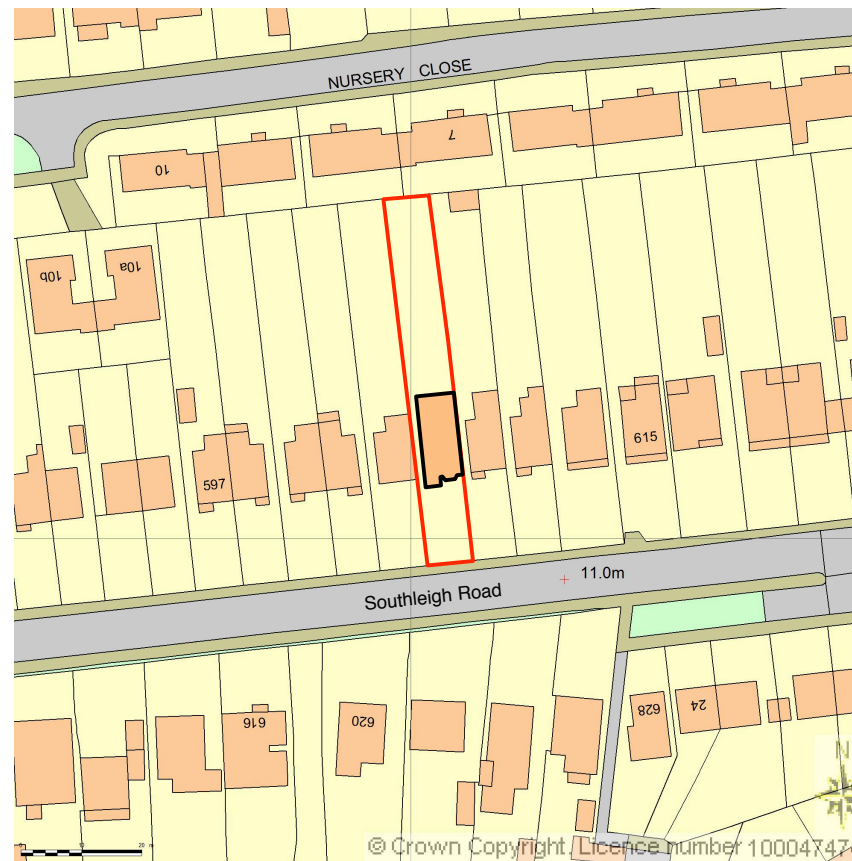

607 Southleigh Rd

Location	607 Southleigh Road Emsworth Hants PO10 7TE
Drawing	Site /block plan Parking provision
Date	20/01/2016
Scale	1: 1250 / 500 /200 @ A3
Drawing No	P/S/08.0

Cd file iMac



wyatt
design&build

01243 576147
0780 221 8751