




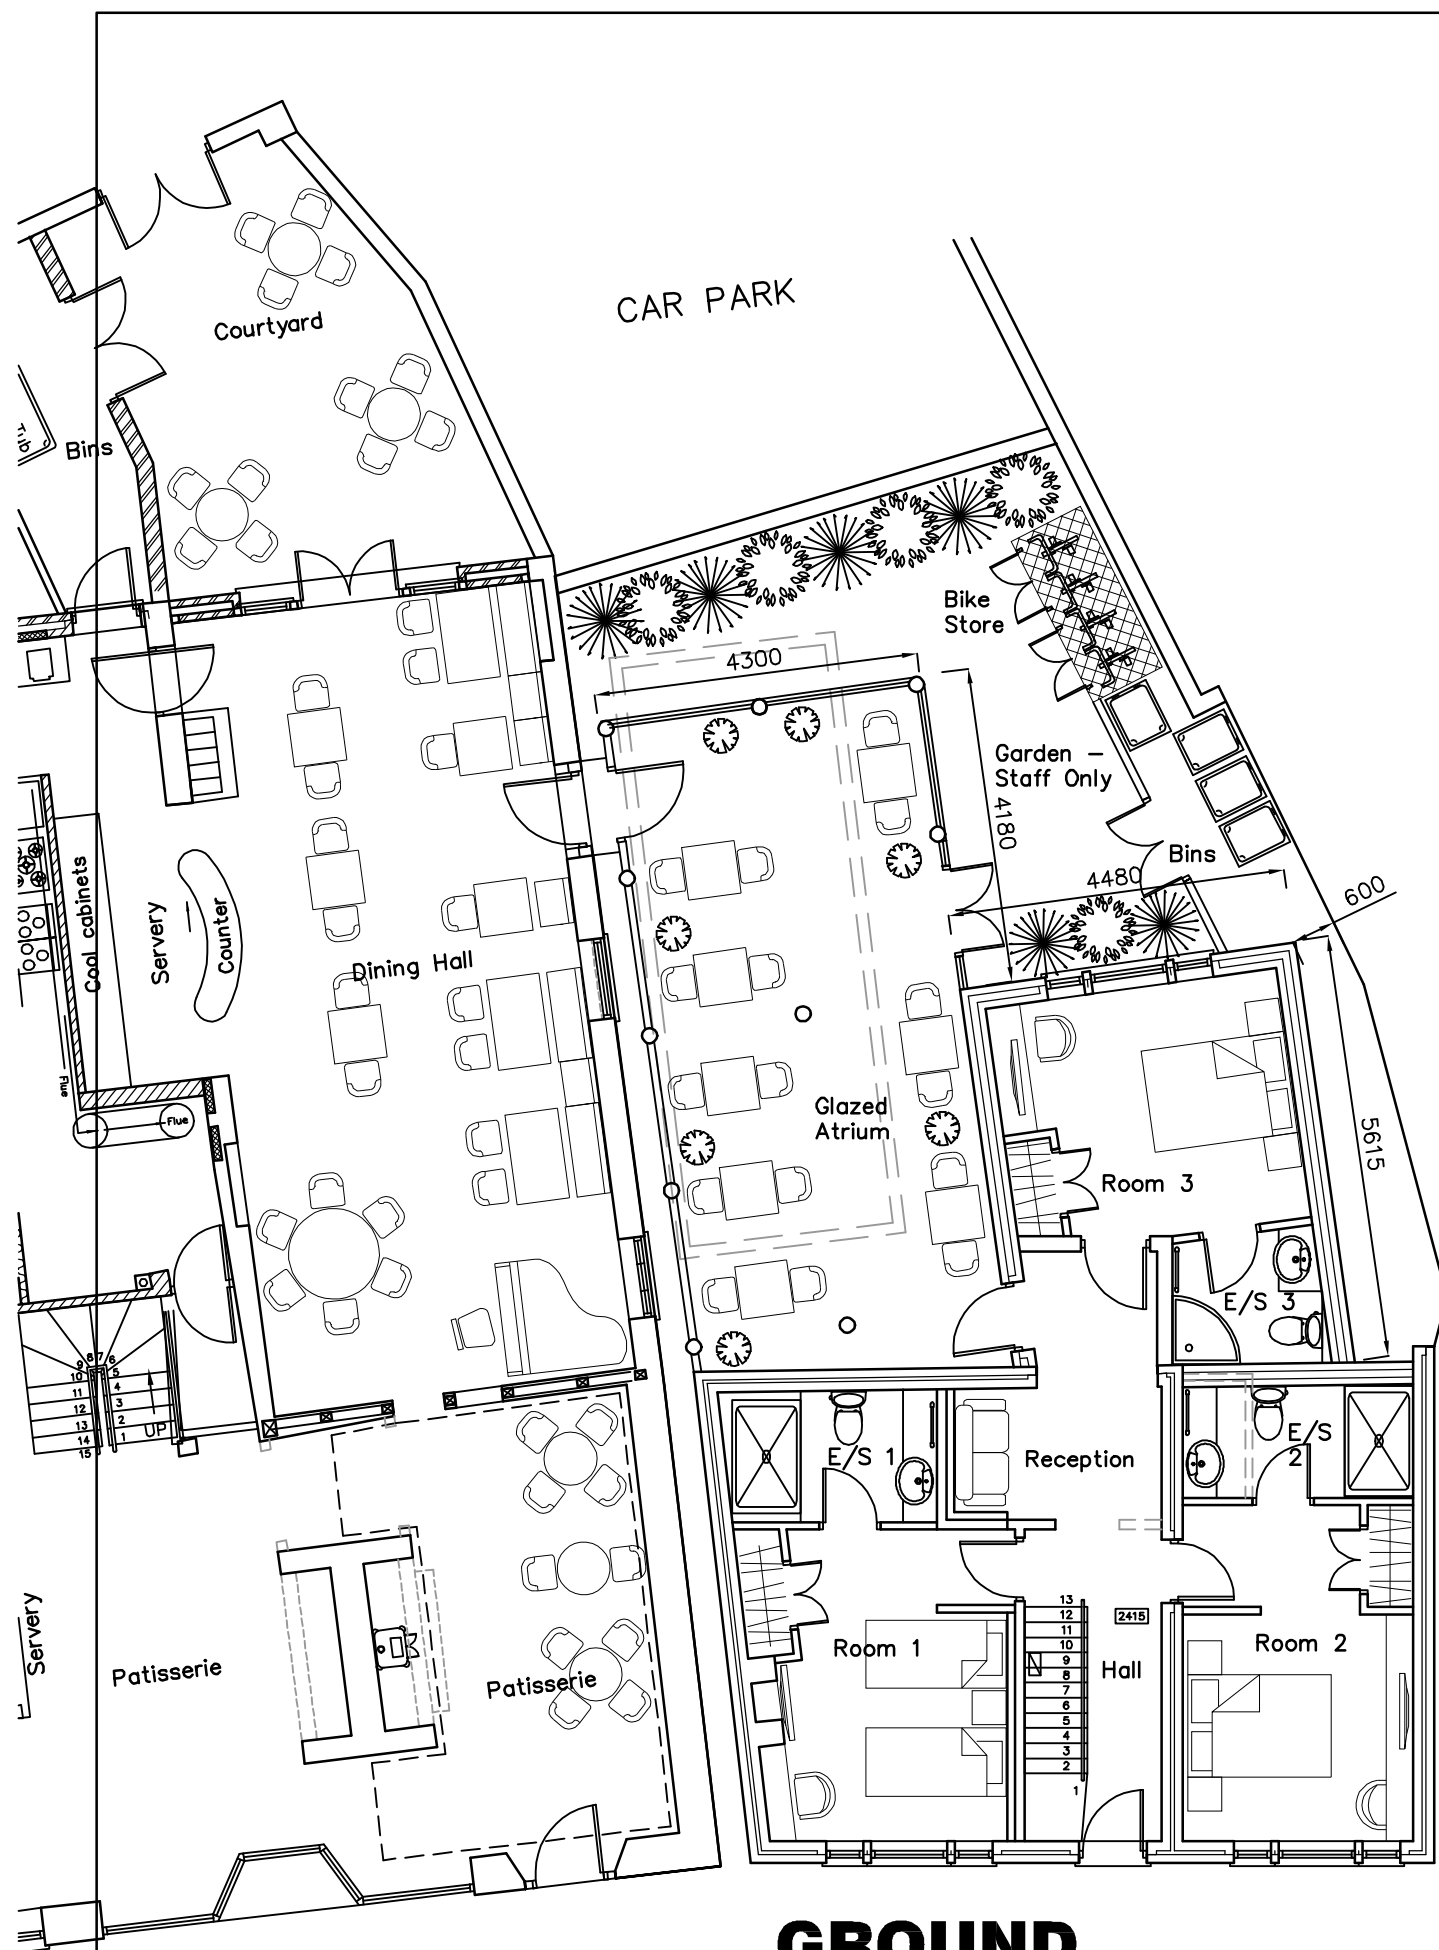

GROUND

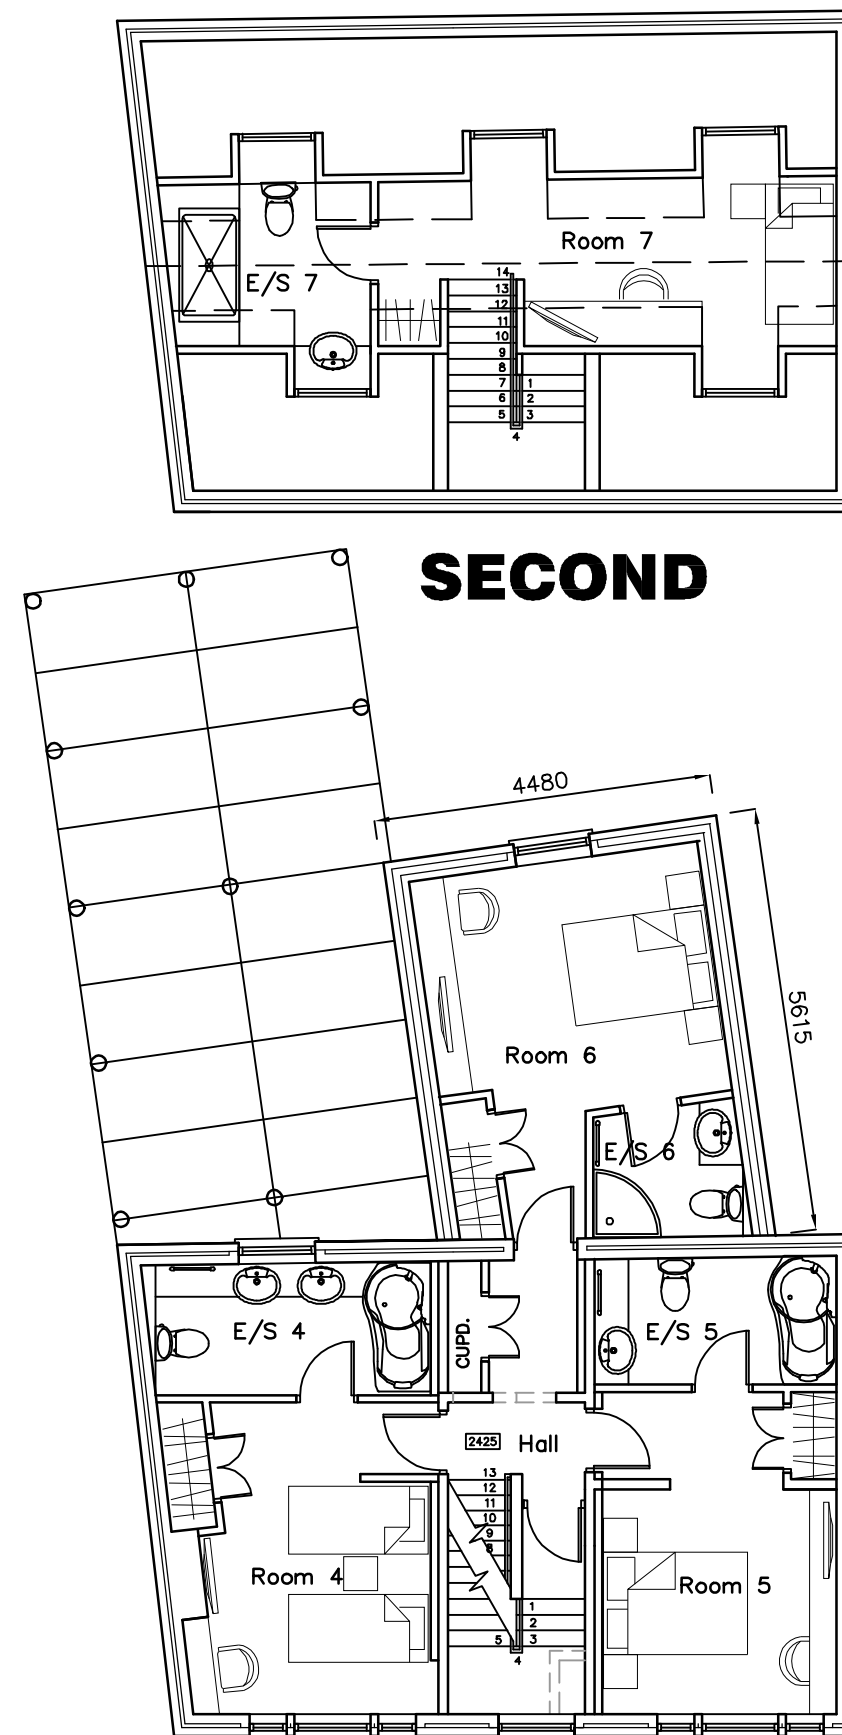


FIRST

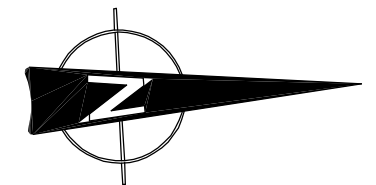

23 South Street
Emsworth
PO10 7EG

PROPOSED PLANS

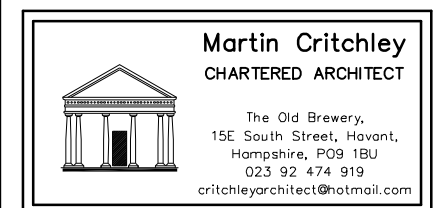

Scale A3 = 1:100

Drawn MHC/JHL

Date 19/12/14

Revisions

A. PA feedback revisions. 24/07/15

B. Planning revisions. 08/10/15

C. Conservation revisions. 14/10/15

1530-304^C