

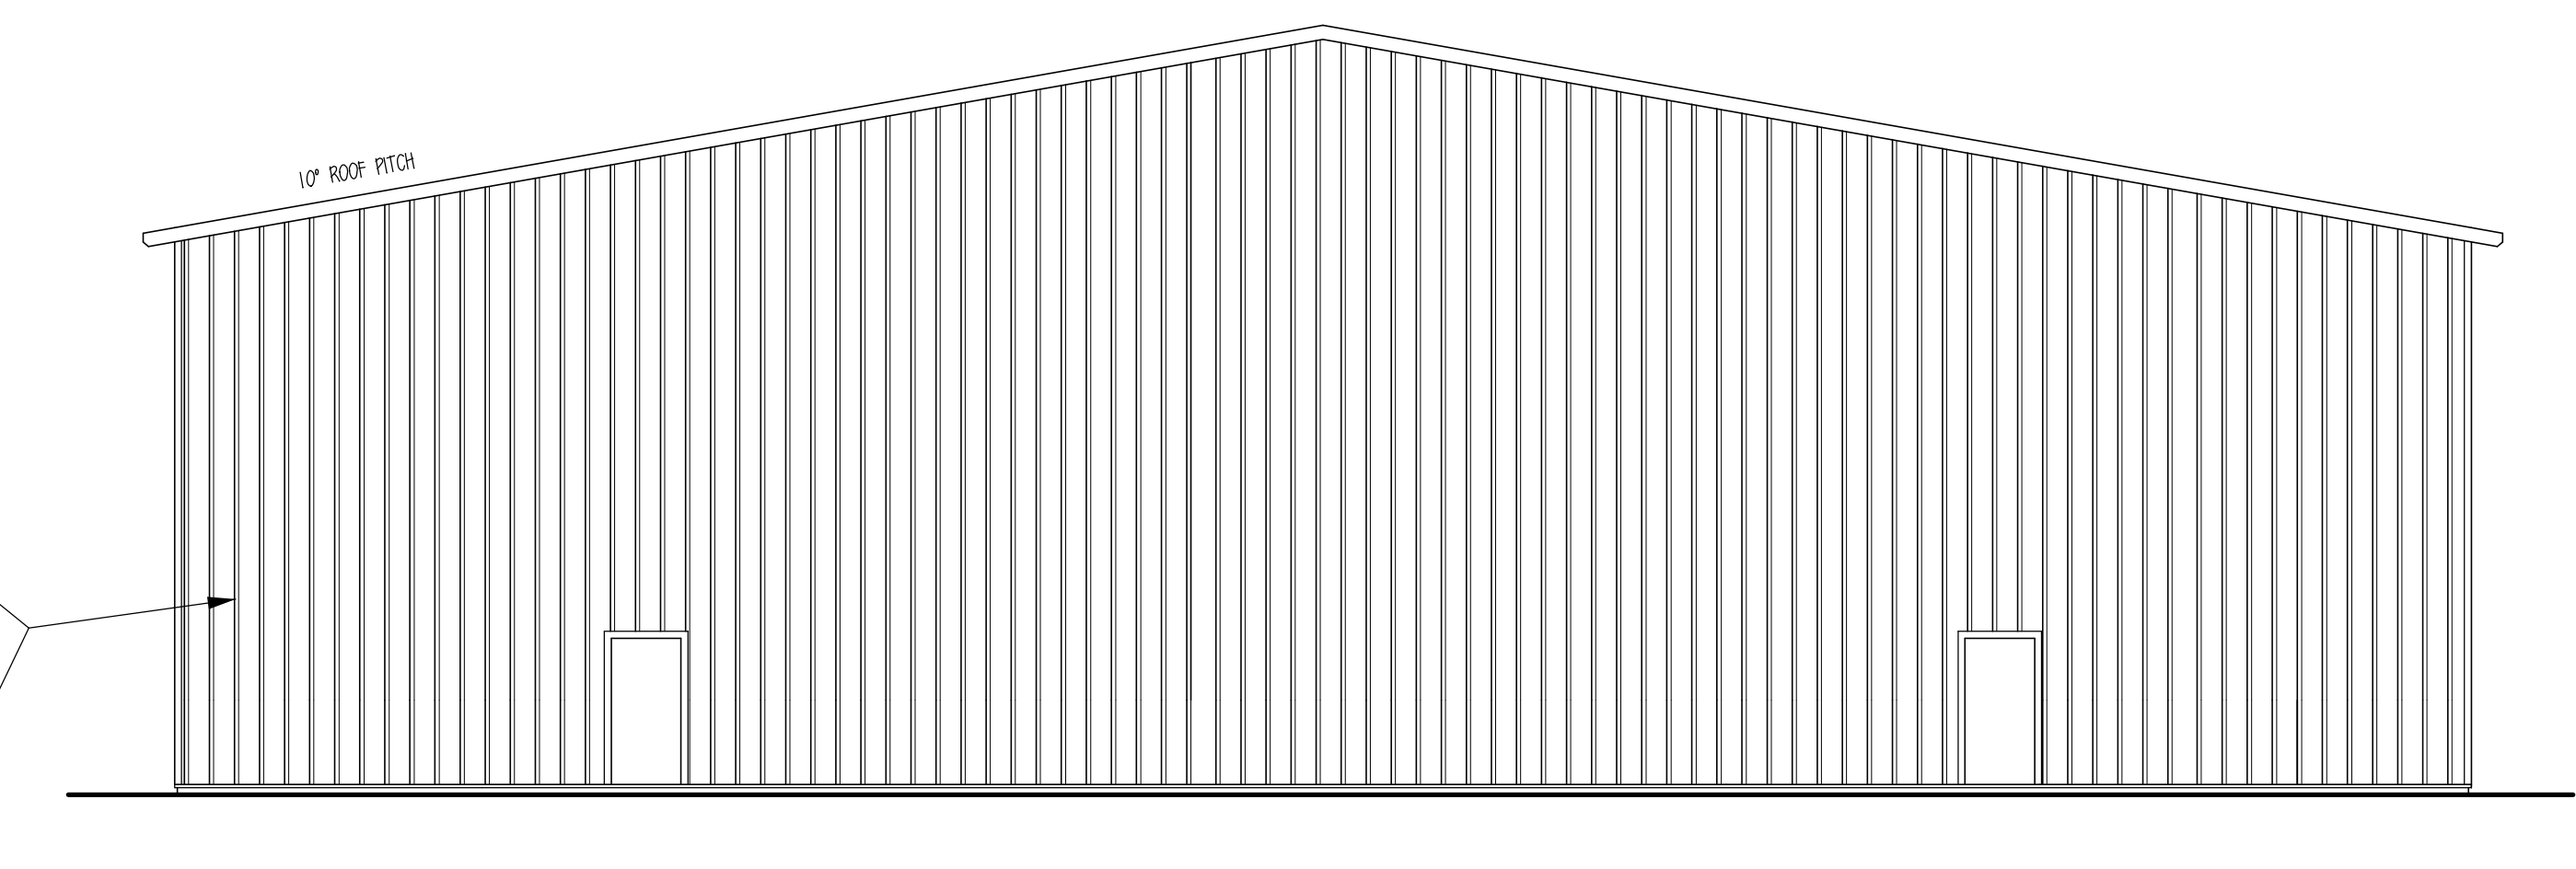


- FACING MATERIALS
- VERTICAL CLADDING
- KINGSPAN KS 1000 RW / MICRORIB COMPOSITE PANEL
COLOUR - SPECTRUM METALLIC SILVER RAL 9006
- ROOF
- KINGSPAN KS1000 RW COMPOSITE PANEL
COLOUR - GOOSWING GREY BS 10A05 RAL 080 70 05
- GUTTERS, BARGE BOARDS, TRIMS AND FLASHINGS
- PLASTISOL COATED STEEL SHEET
COLOUR - BLUE BS 18E53
- WINDOWS & DOORS
- POWDER COATED ALUMINIUM FRAMES
COLOUR - BLUE BS 18E53
- ACCESS AND EMERGENCY EXIT DOORS
FACTORY PAINTED
COLOUR - METALLIC SILVER RAL 9006

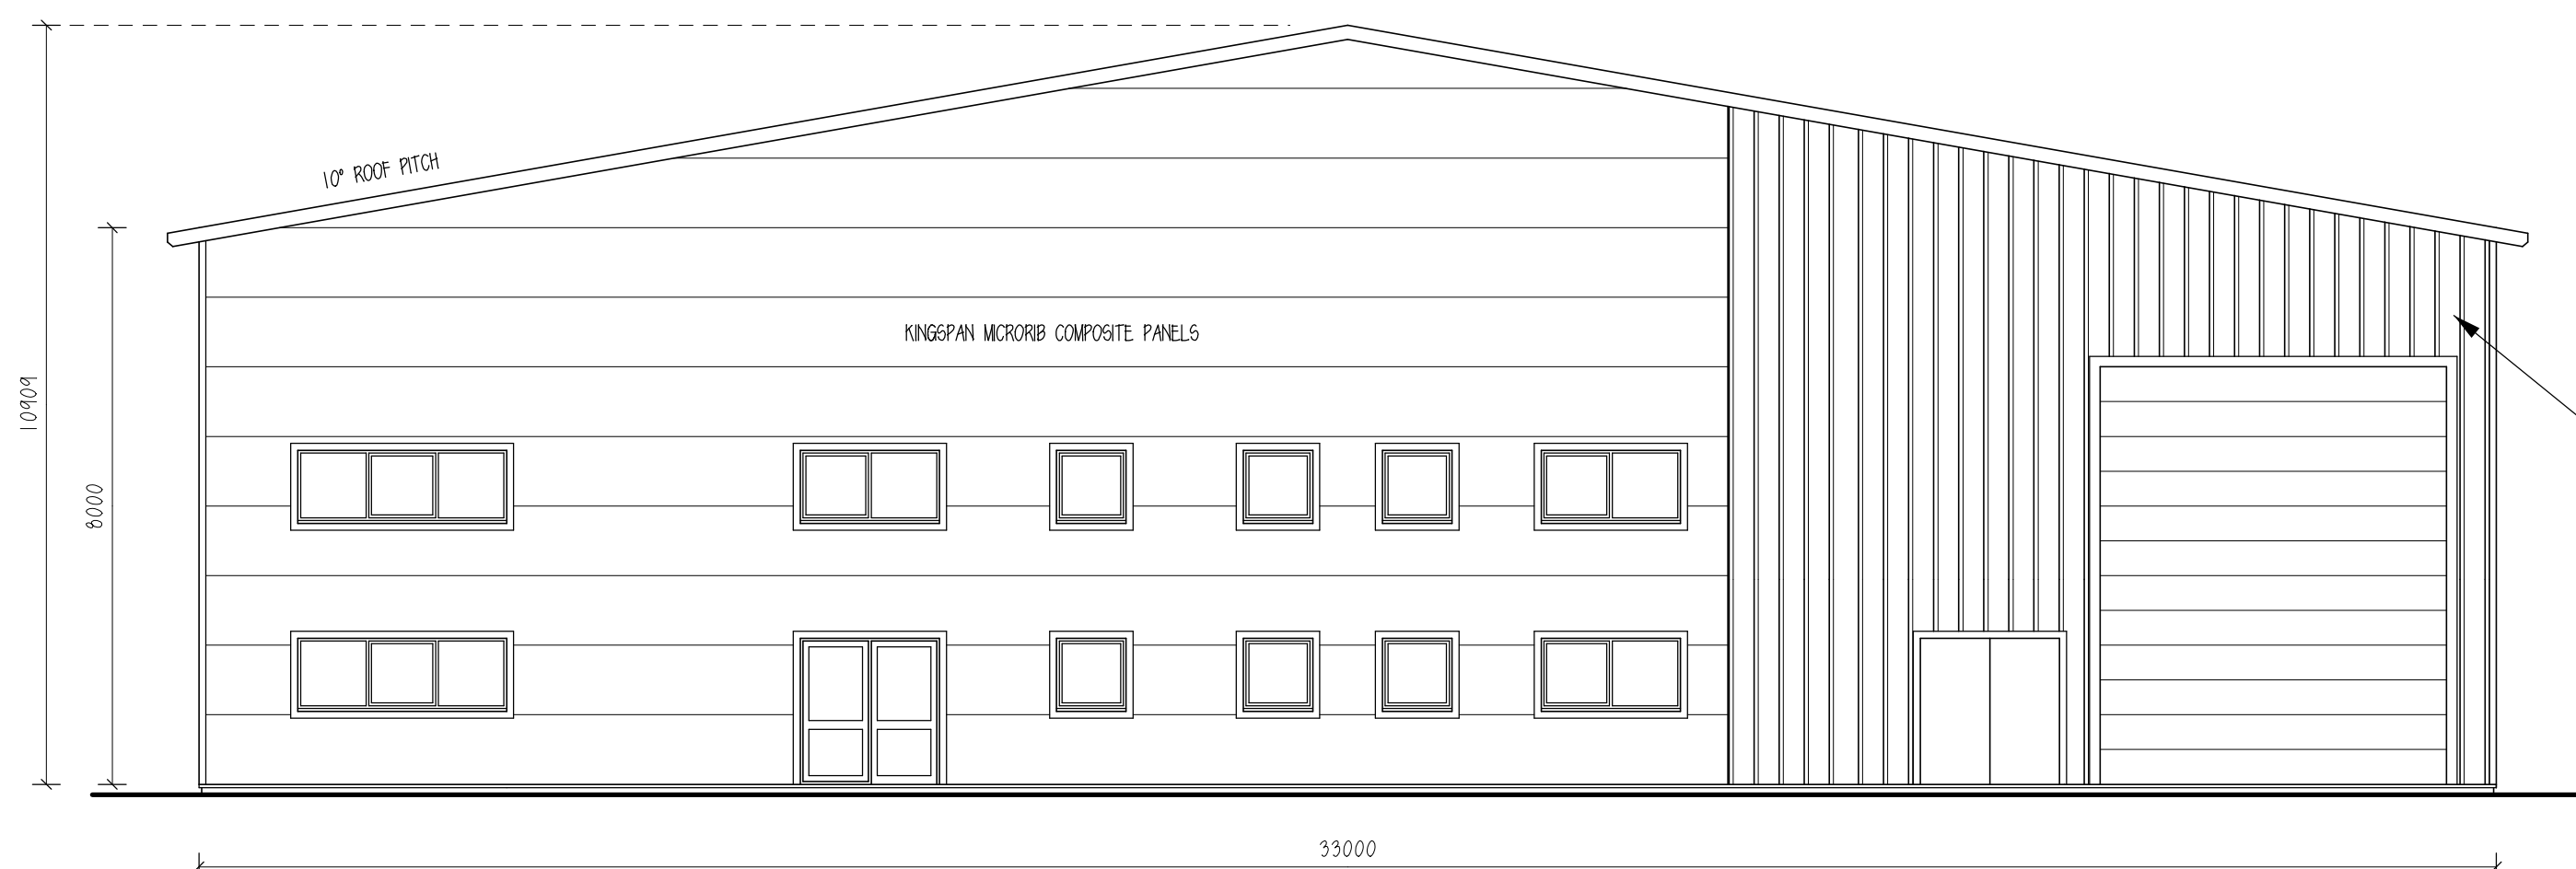

ADATA LTD
36 NEW LANE
HAVANT PO9 2JL
PROPOSED NEW WAREHOUSE
WITH OFFICES

DATE JUNE 2016
SCALE 1:100
PAPER SIZE A1
DRN. BY SP
DRG. NO.
1616.05B

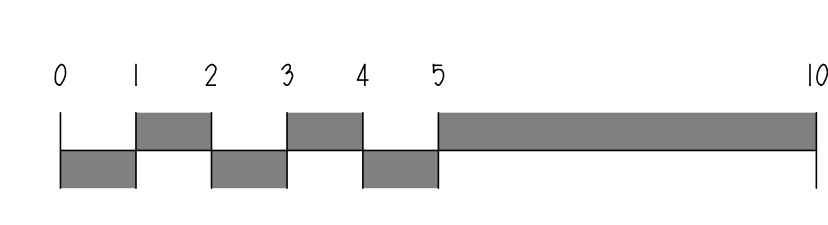