



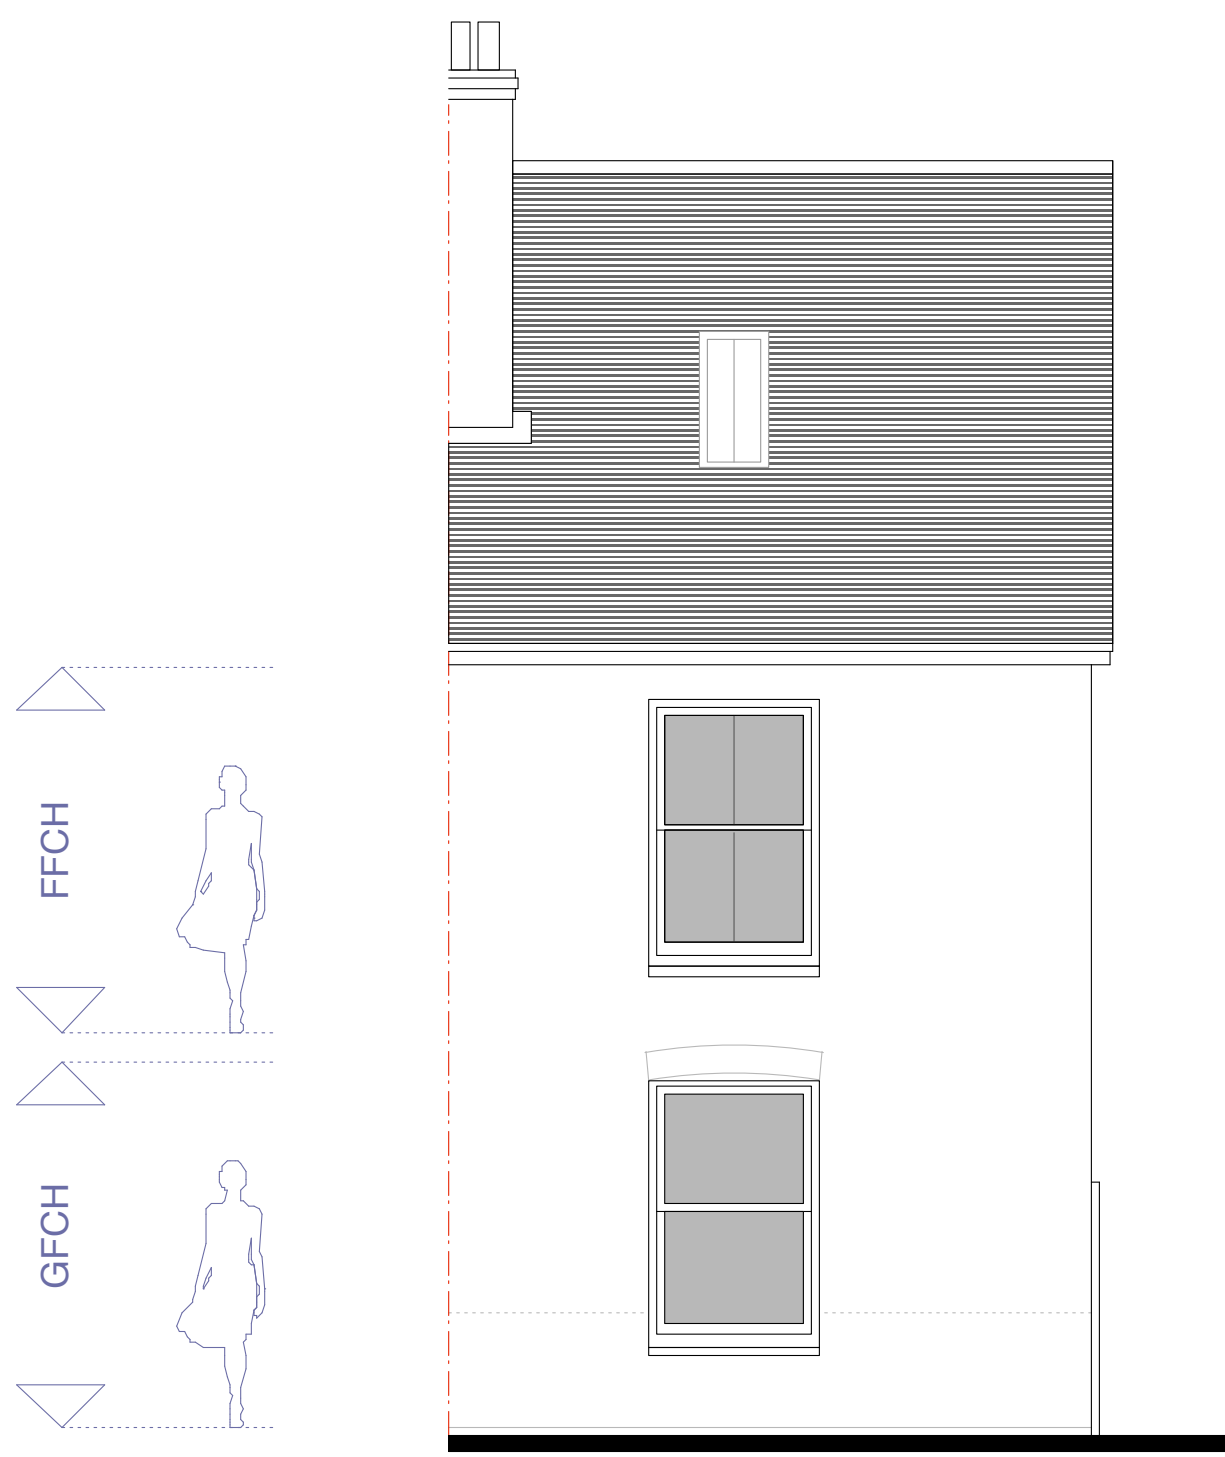

Proposed NORTH EAST (Front) Elevation at 1:50 scale



Proposed SOUTH WEST (Rear) Elevation at 1:50 scale

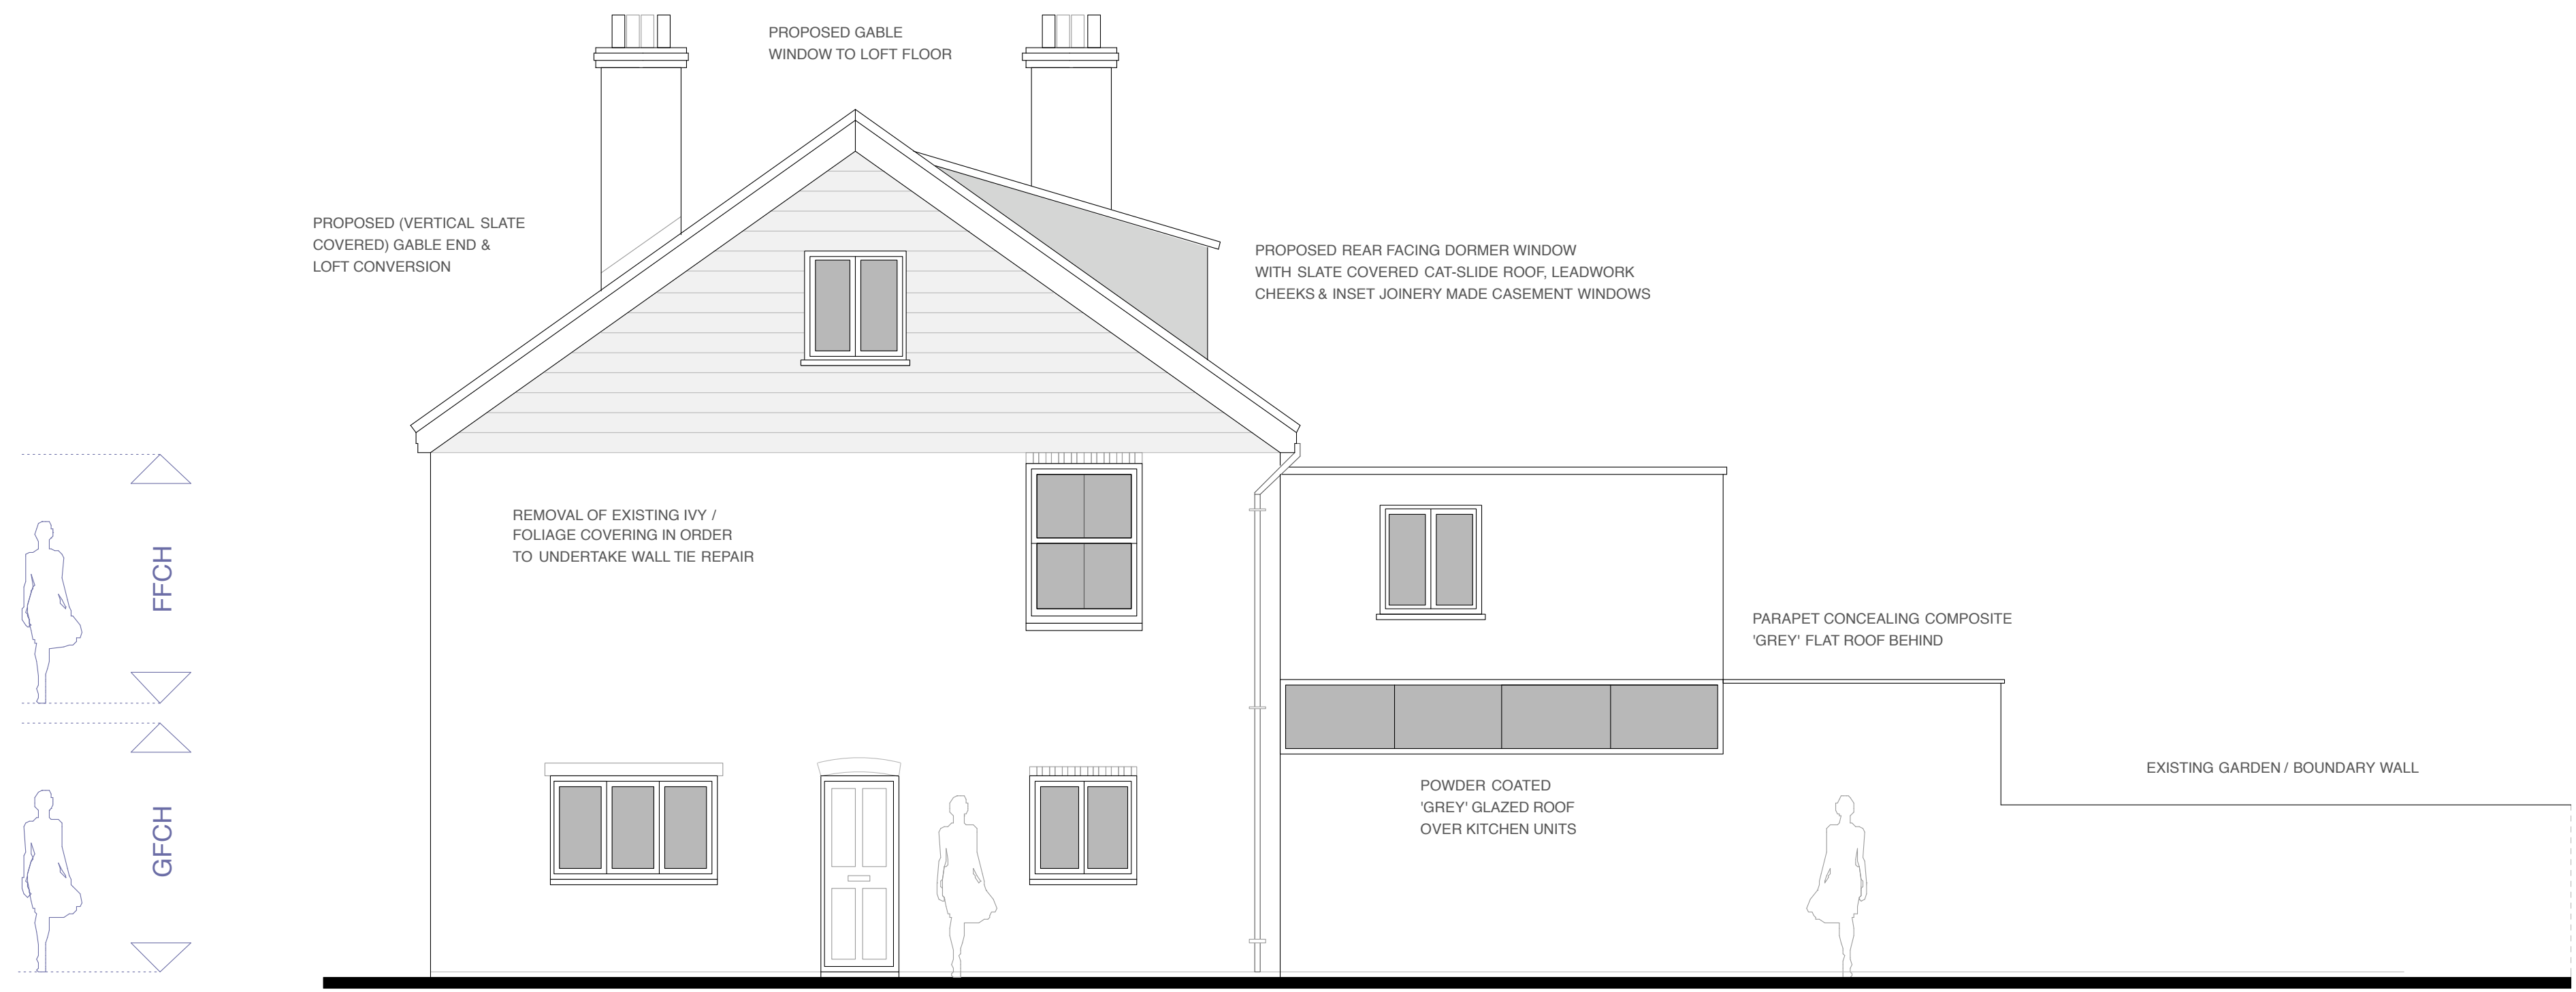


Proposed NORTH WEST (Side) Elevation at 1:50 scale




Proposed SECTION / South West Elevation at 1:50 scale

0m 1m 2m
SCALE BAR @ 1:50

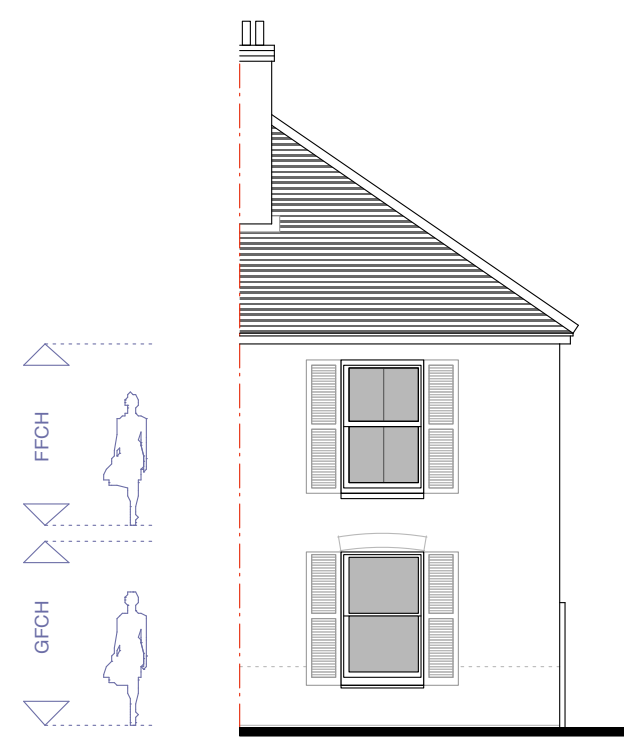


Existing NORTH EAST (Front) Elevation at 1:100 scale

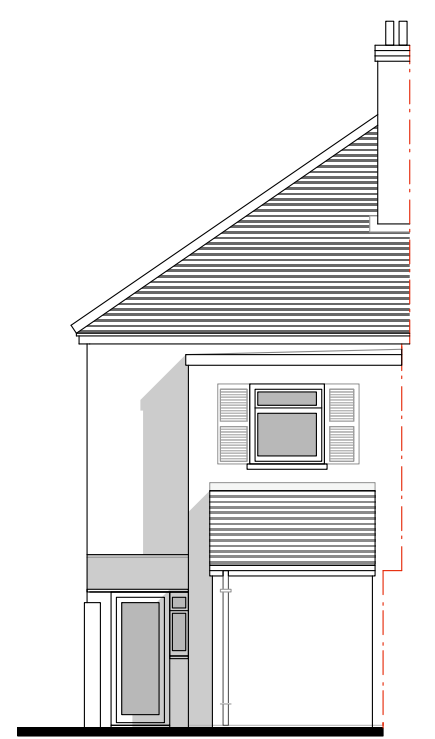

Existing SOUTH WEST (Rear) Elevation at 1:100 scale




Existing NORTH WEST (Side) Elevation at 1:100 scale

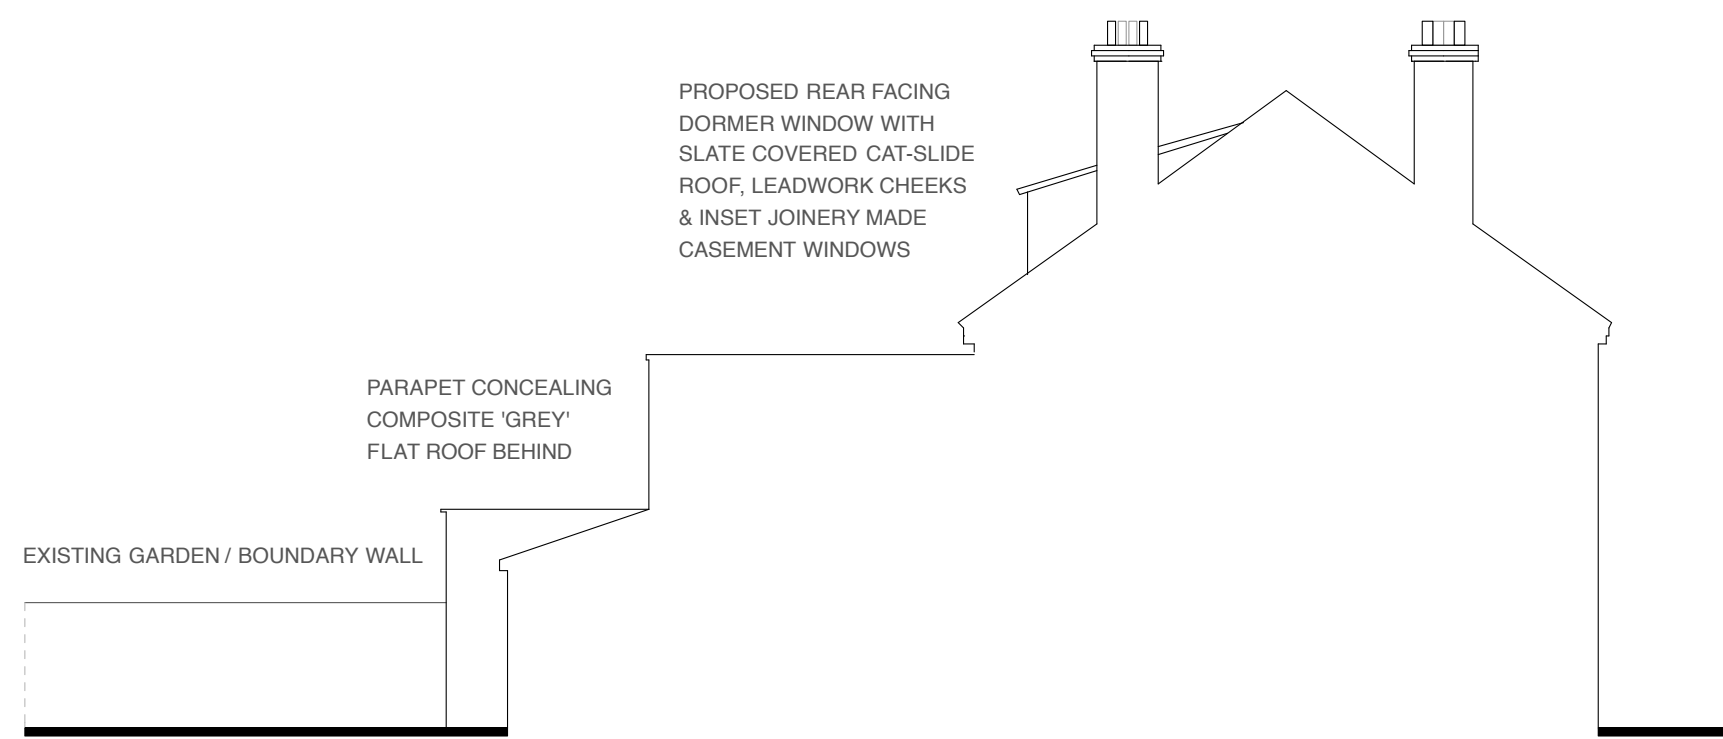


Proposed SOUTH EAST (Side) Elevation at 1:100 scale


0m 1m 2m
SCALE BAR @ 1:100

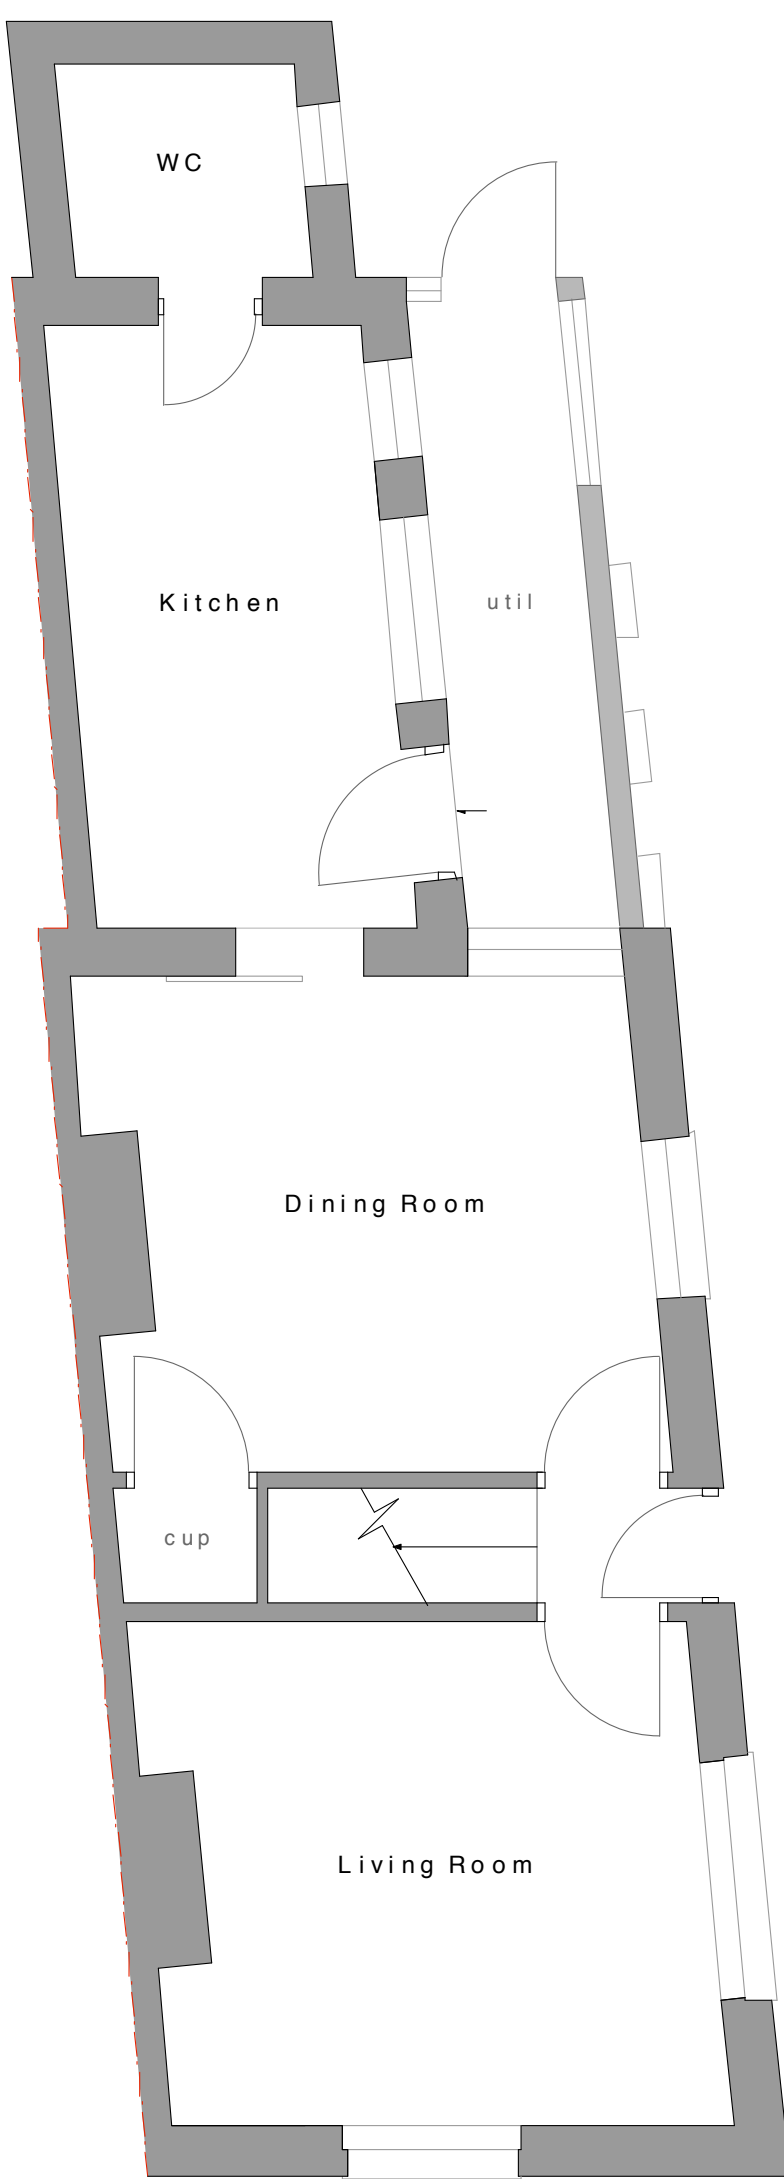

Existing Ground Floor Plan at 1:50 scale

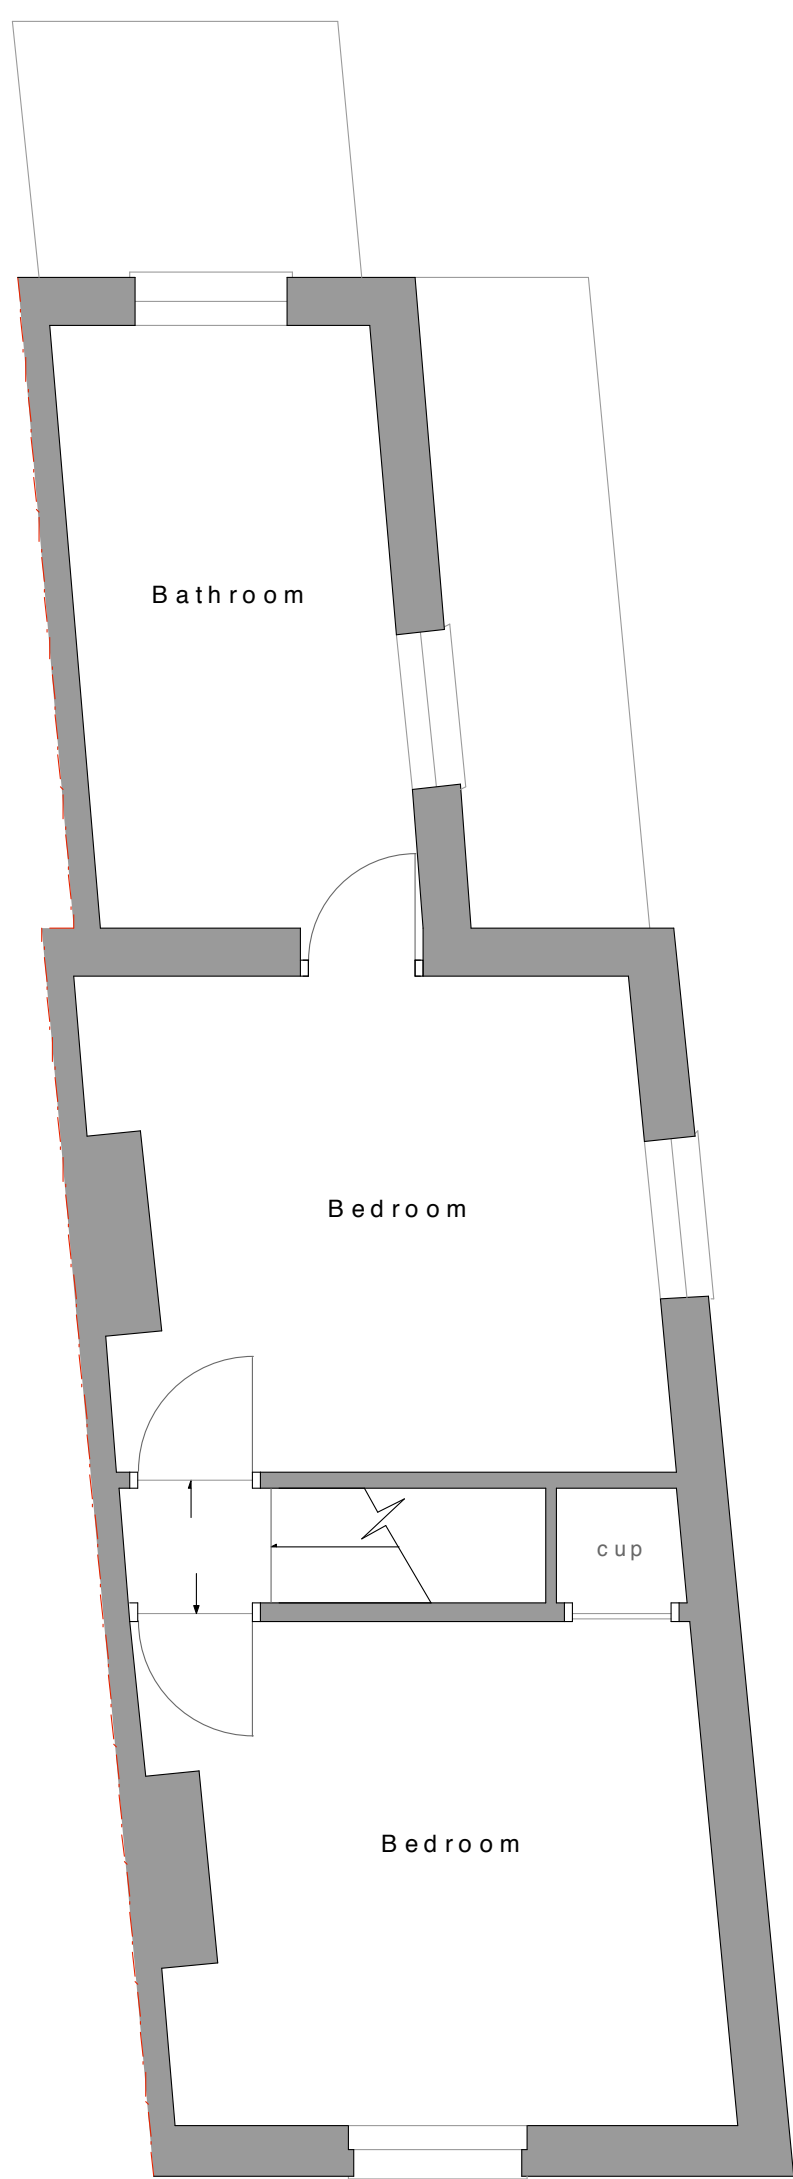


Existing First Floor Plan at 1:50 scale

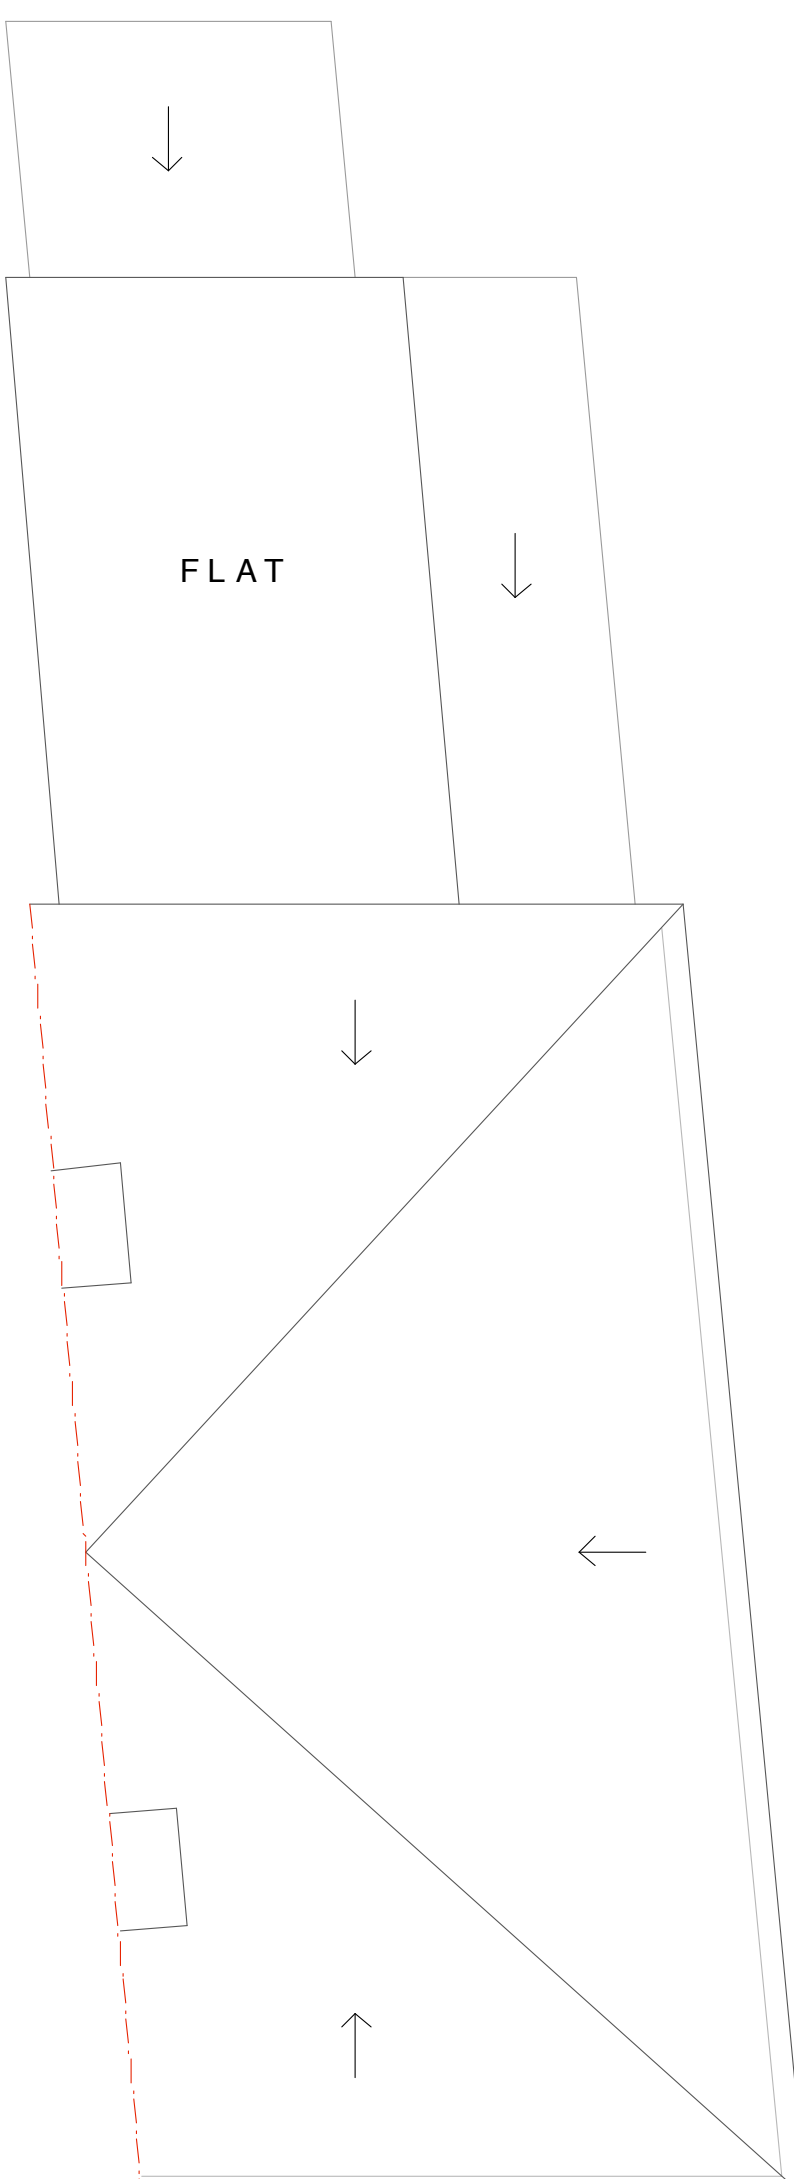


Existing Roof Plan at 1:50 scale




Proposed Ground Floor Plan at 1:50 scale

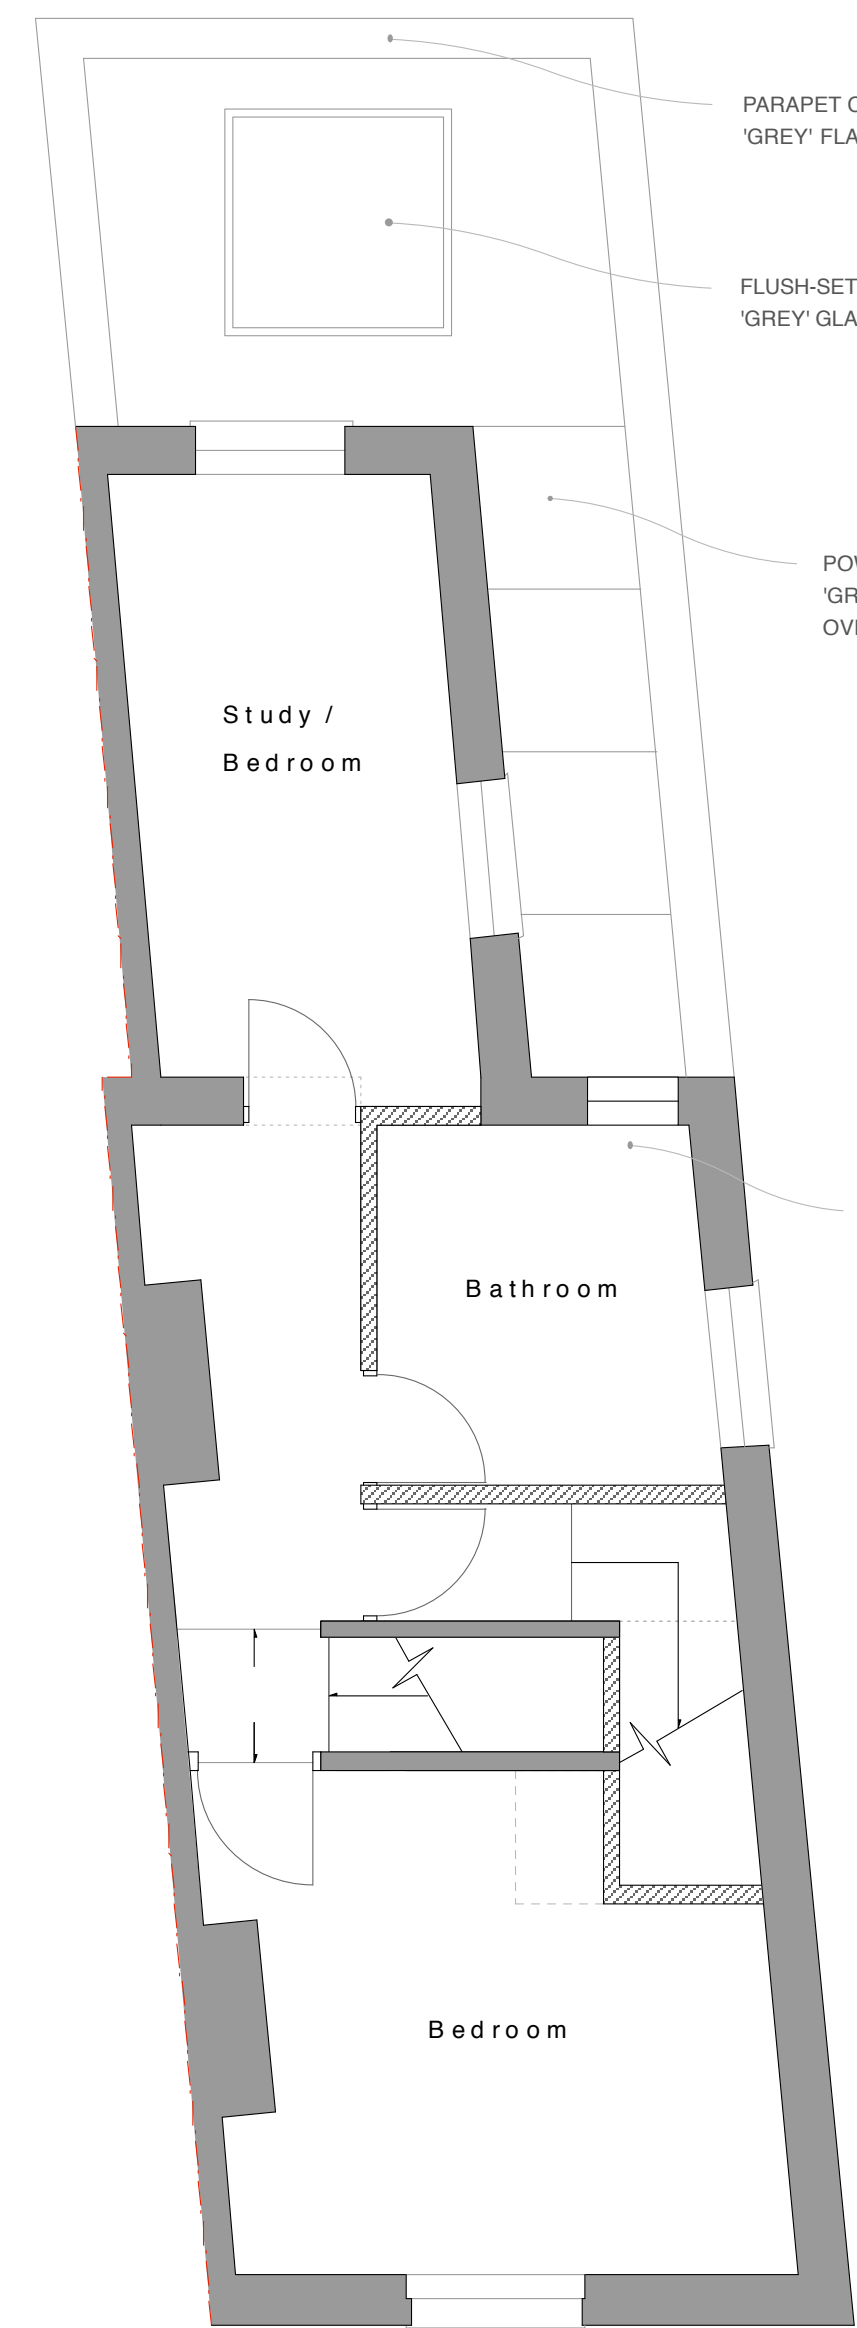

Proposed First Floor Plan at 1:50 scale

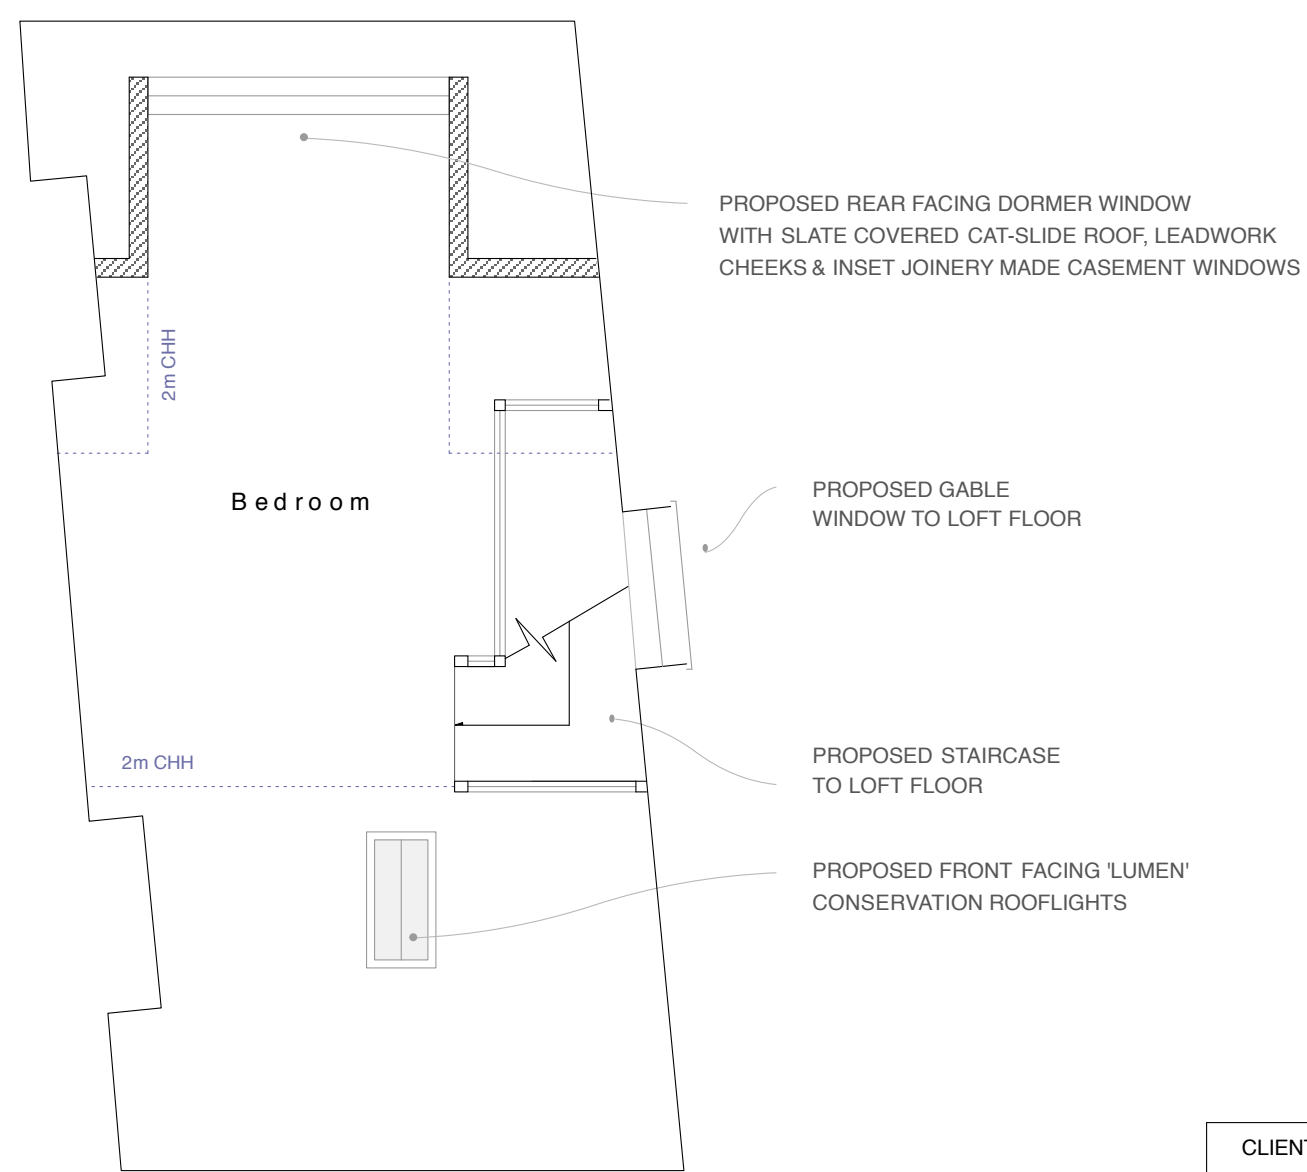

Proposed Second Floor Plan at 1:50 scale

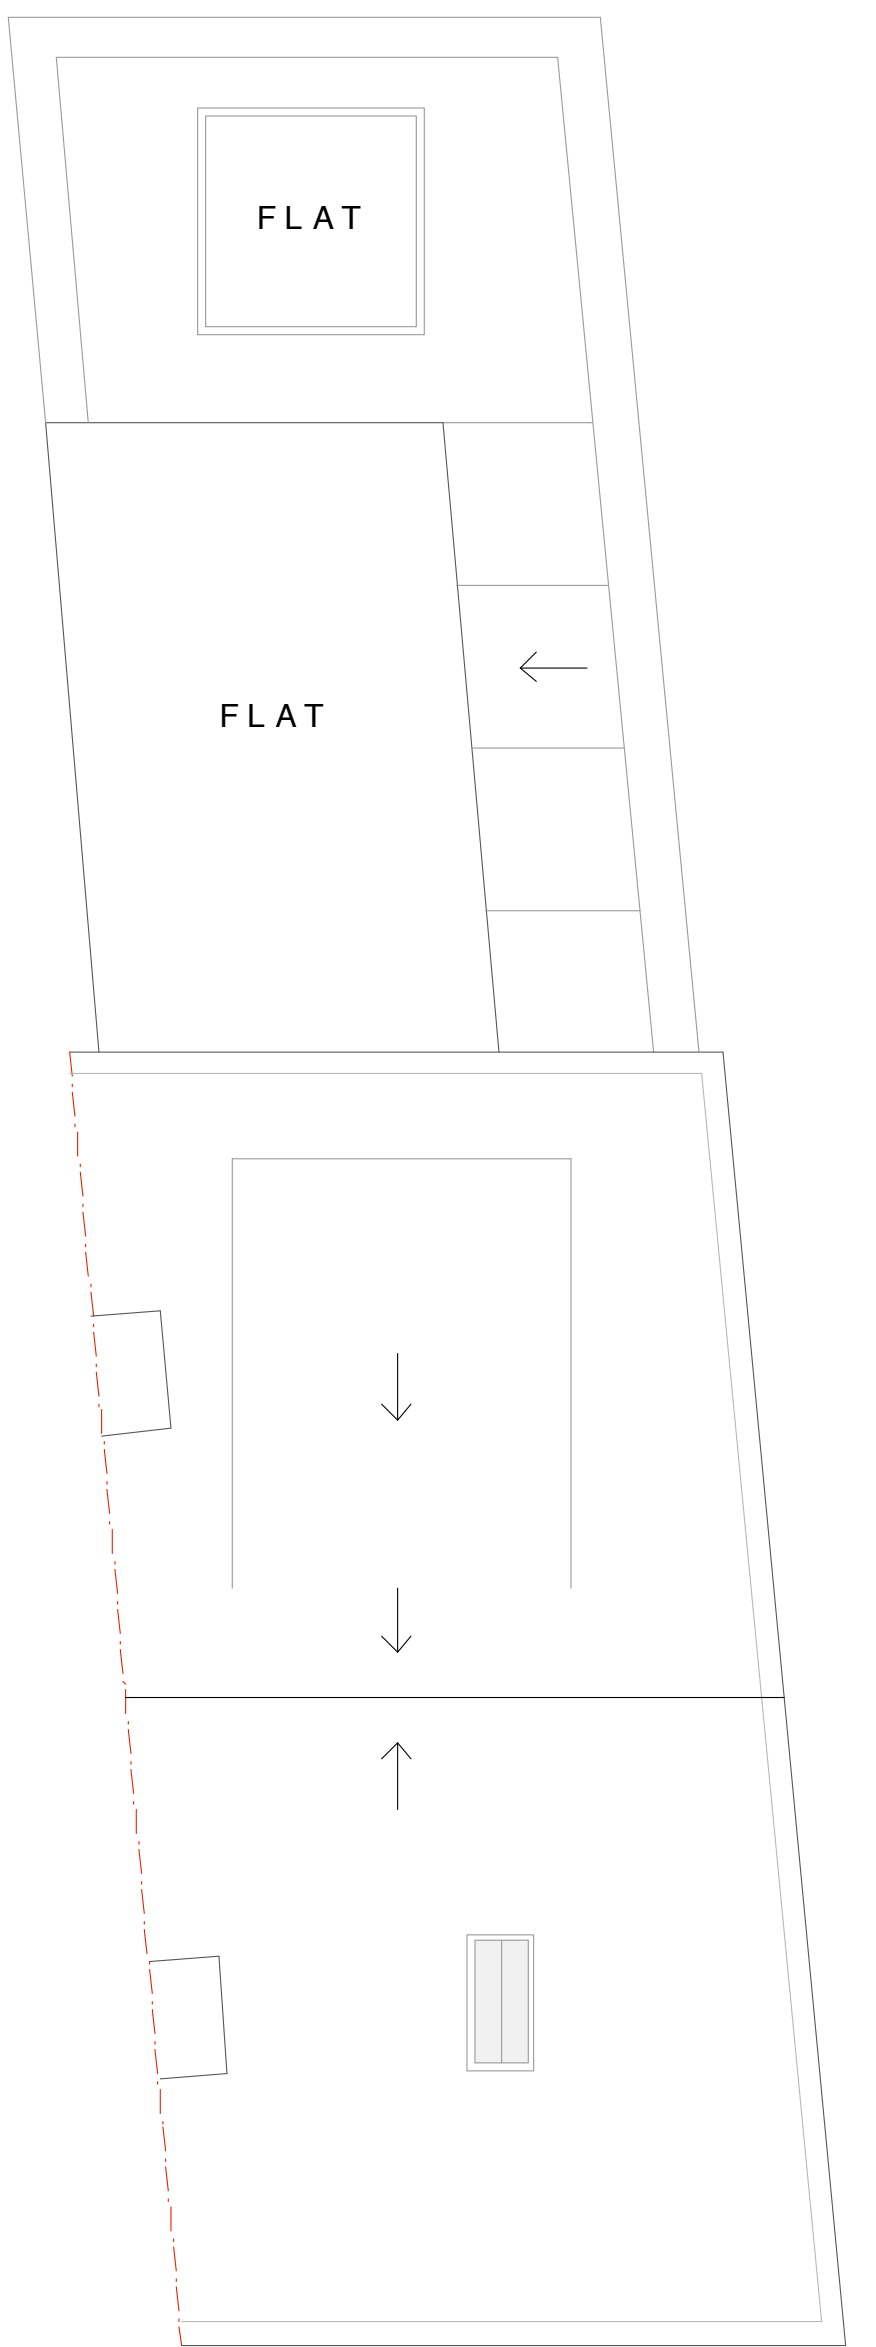

Proposed Roof Plan at 1:50 scale

CLIENT	Dr V Bond	1. DRAWINGS ARE SET TO THE SCALE SHOWN FOR PLANNING PURPOSES.
SITE	21 King Street, Emsworth	2. NO ARCHITECTURAL WORKING DRAWINGS ARE TO BE USED FOR CONSTRUCTION.
PROJECT	Proposed Extensions & Alterations	3. ALL DRAWINGS MUST BE CHECKED AND CONFIRMED BY THE ARCHITECT PRIOR TO ANY CONSTRUCTION.
DRAWING	001 Proposed Scheme	4. NO ARCHITECTURAL WORKING DRAWINGS ARE TO BE USED FOR CONSTRUCTION.
DATE	20.01.16	5. ALL DRAWINGS MUST BE CHECKED AND CONFIRMED BY THE ARCHITECT PRIOR TO ANY CONSTRUCTION.
AUTHOR	AH	6. NO ARCHITECTURAL WORKING DRAWINGS ARE TO BE USED FOR CONSTRUCTION.
STATUS	PL	7. DRAWINGS ARE NOT TO BE USED FOR CONSTRUCTION PURPOSES ONLY.
SCALE	1:50 / 100 @ A0	8. DRAWINGS ARE NOT TO BE USED FOR CONSTRUCTION PURPOSES ONLY.
0m 1m 2m SCALE BAR @ 1:100		CORINTHIAN ARCHITECTURAL DESIGN
		8 Davys Court, Furrington, Chichester, West Sussex, PO18 8LG. 01243 576 078 > contact@corinthianad.co.uk > www.corinthianad.co.uk