


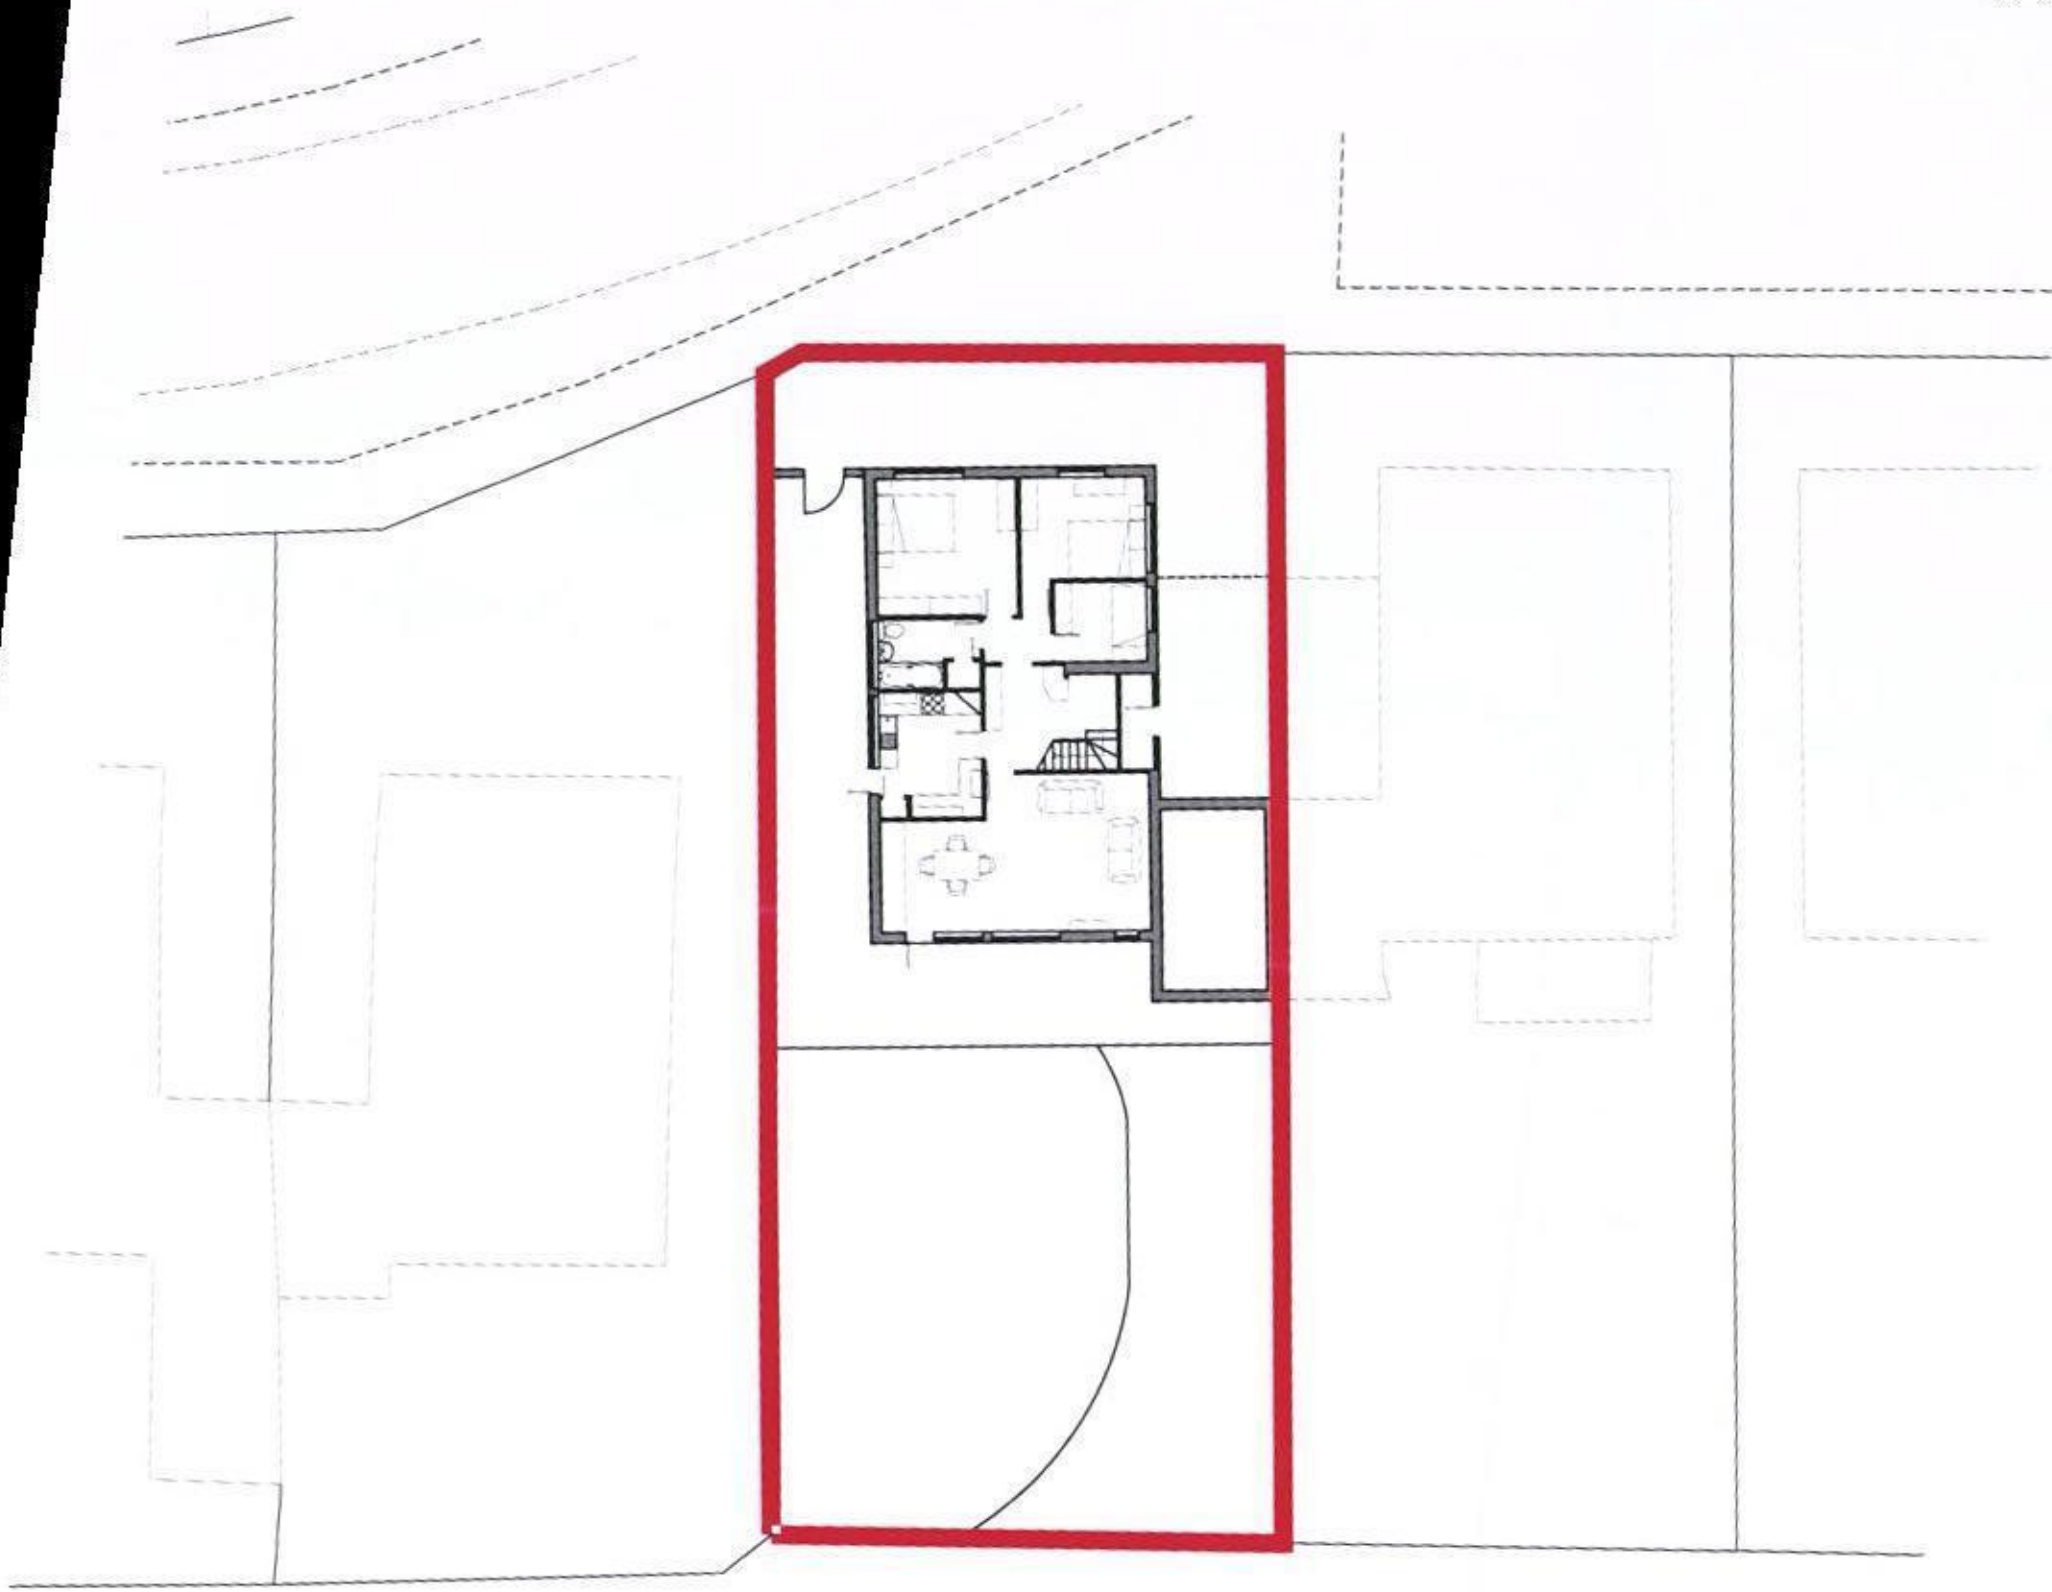


CLOSE


REV. AMENDMENT

BY


DATE

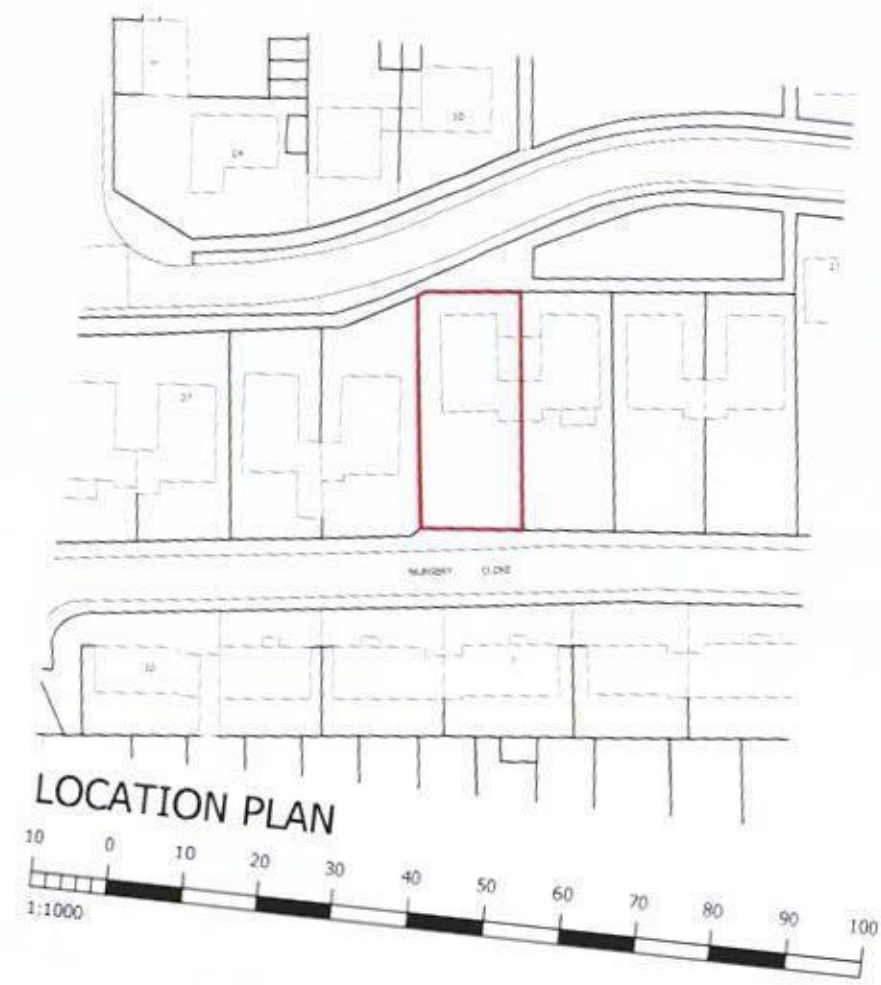

LOCATION PLAN

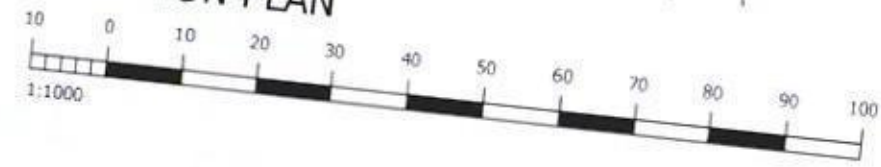

BLOCK PLAN

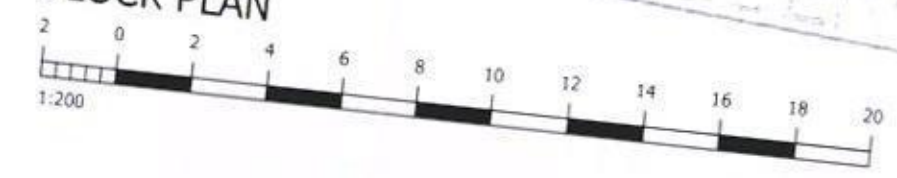

HAVE A GOOD
DAY
18/03/2015
RECEIVED

Project		Date	Drawn by
21 BIRCH TREE DRIVE EMSWORTH		MAR 15	ACE
Drawing		Scales	Status
LOCATION + BLOCK PLAN		1:1000 1:200@A3	PLANNING
Job No		Dwg No	Revision
EA 01		PL-01	