
PROPOSED SINGLE STOREY REAR ADDITION.
4, EASTOKE AVENUE, HAYLING ISLAND, HANTS.
FOR MR & MRS C.ROBINSON.

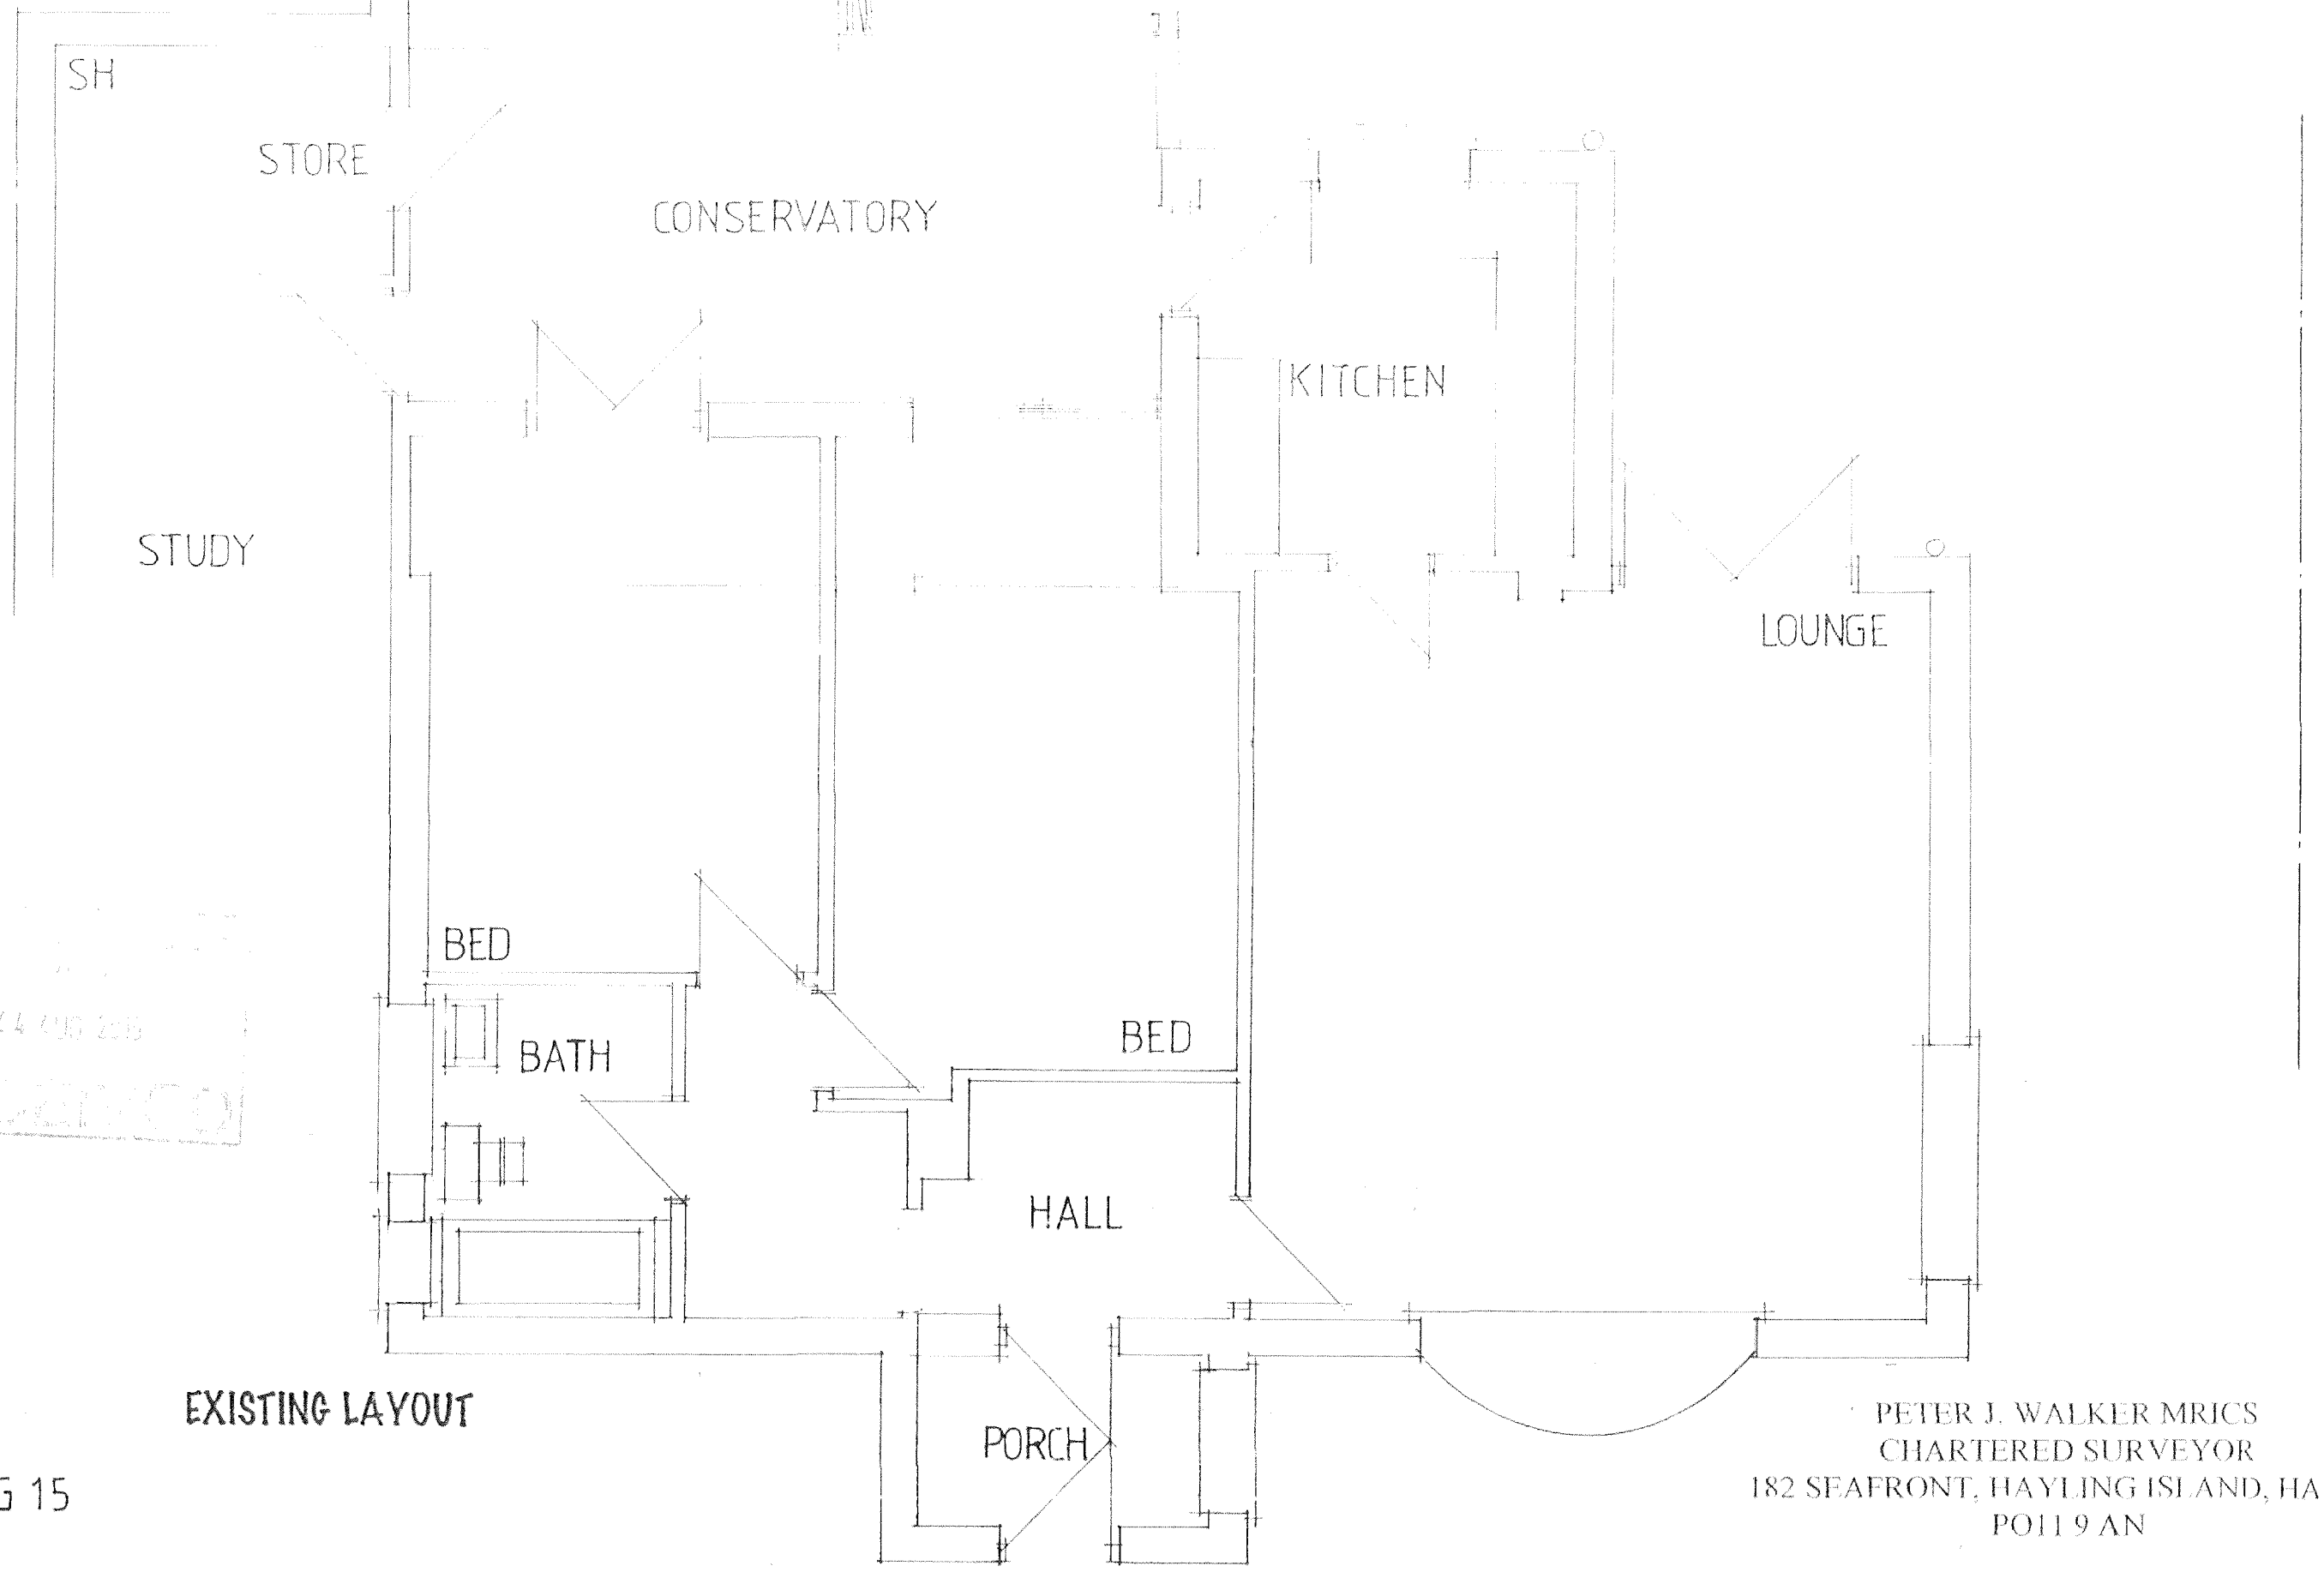


EXISTING LAYOUT

DATE AUG 15
SCALE 1:50

PETER J. WALKER MRICS
CHARTERED SURVEYOR
182 SEAFRONT, HAYLING ISLAND, HANTS
PO11 9AN