



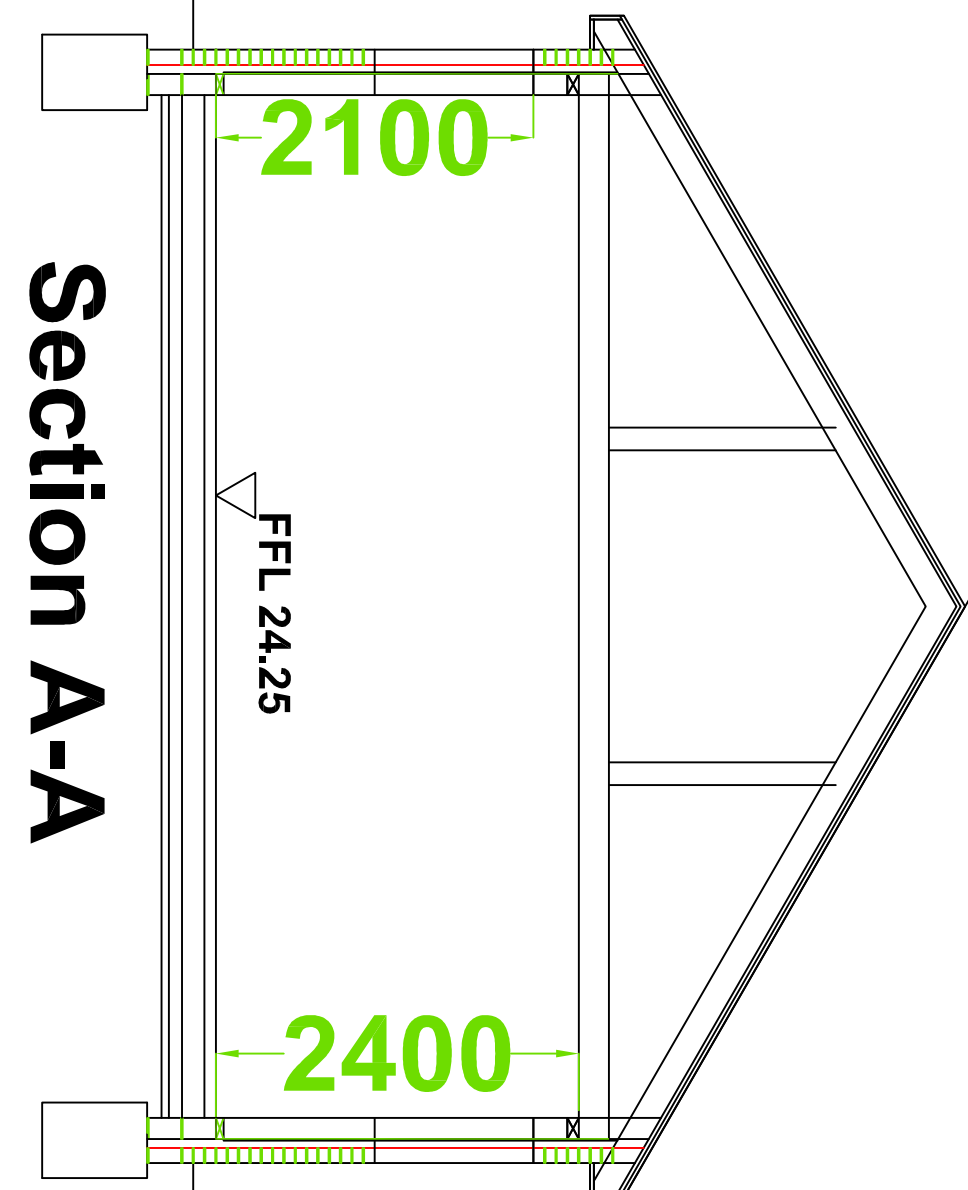

Section A-A

Materials

Roof
Blue/Black

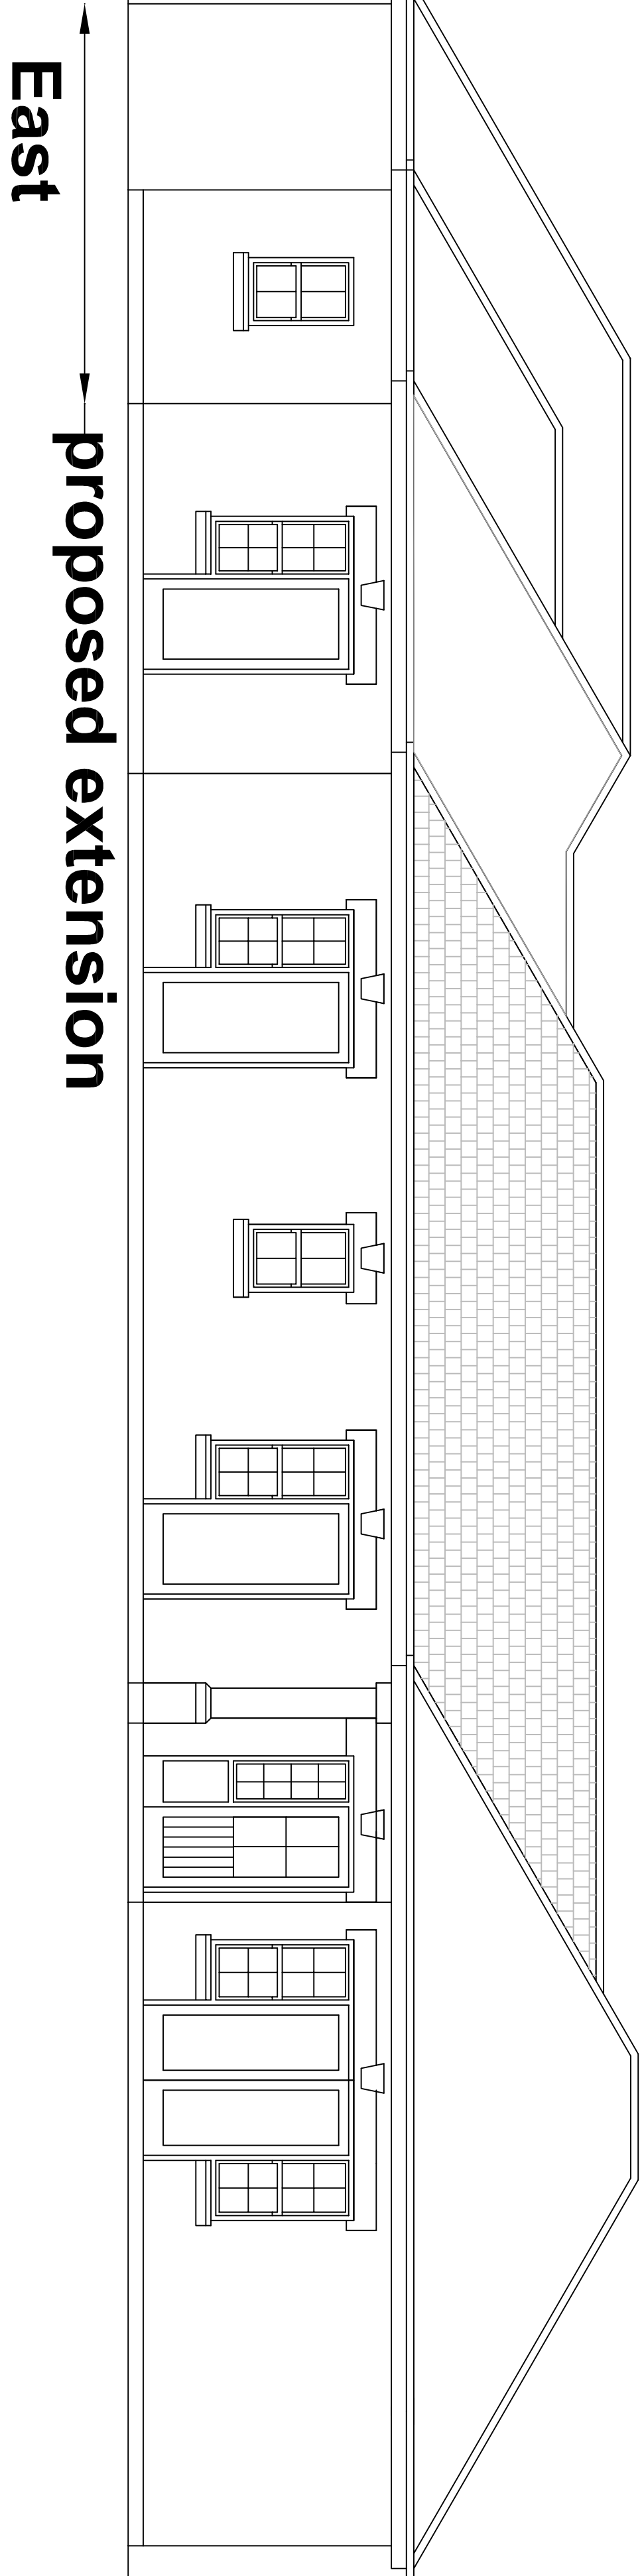


Rivendale
Slates

Cladding
White



Marley
Eternit
Central

Walls
Light Buff



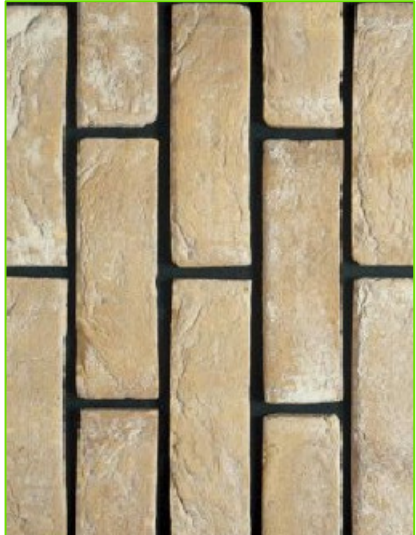


Ibstock
Bradgate

Lintols
Stone



Keystone
Lintols

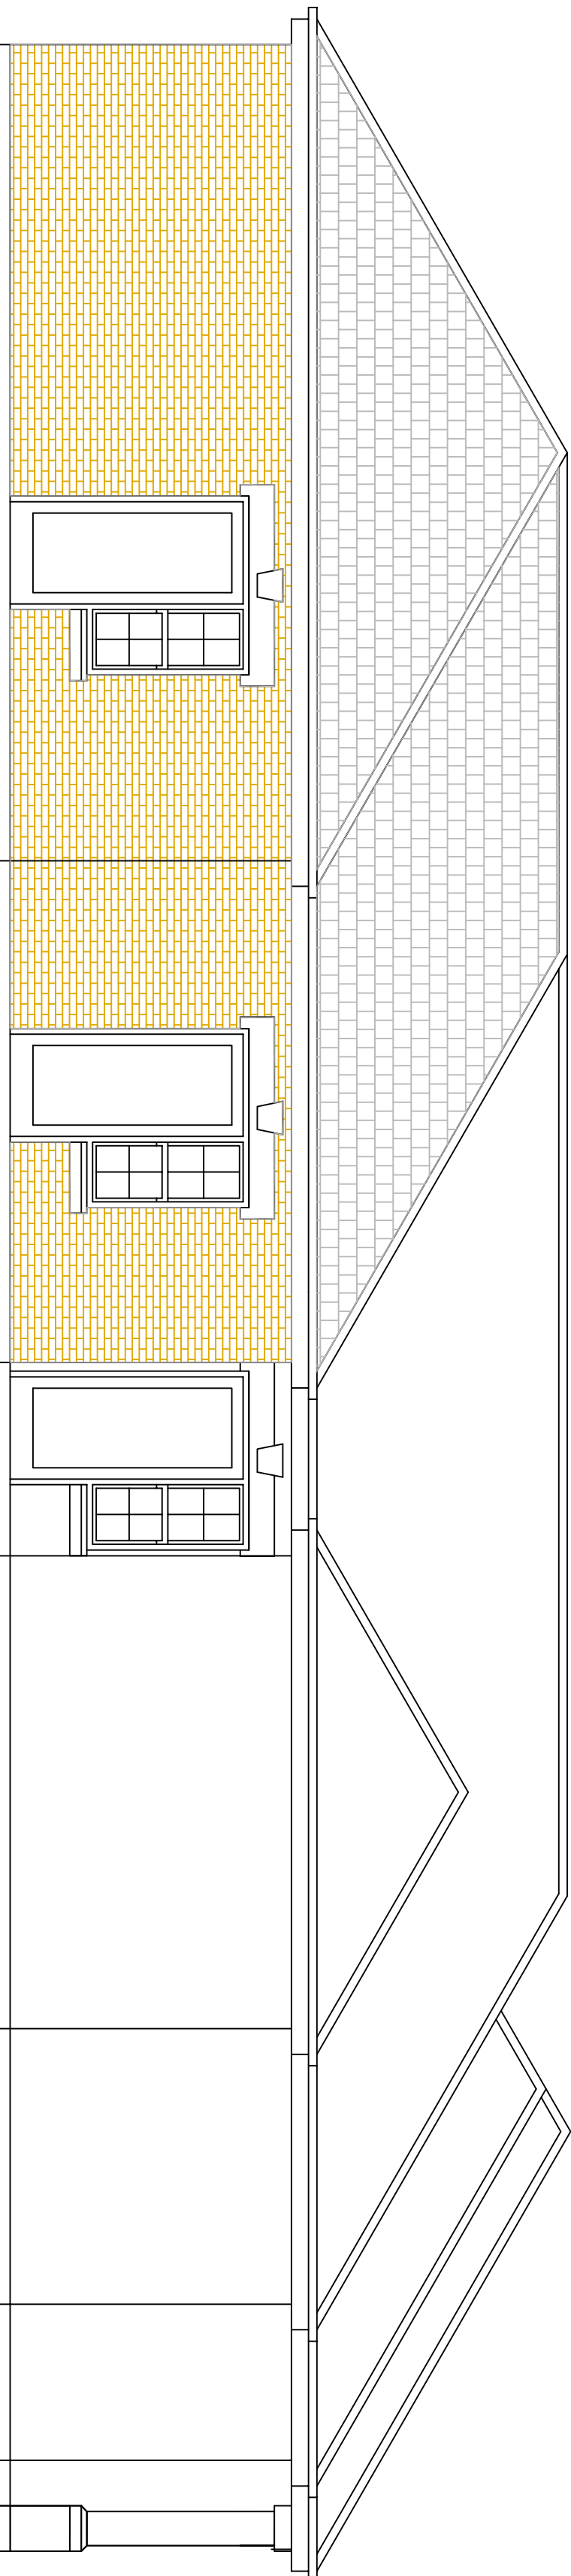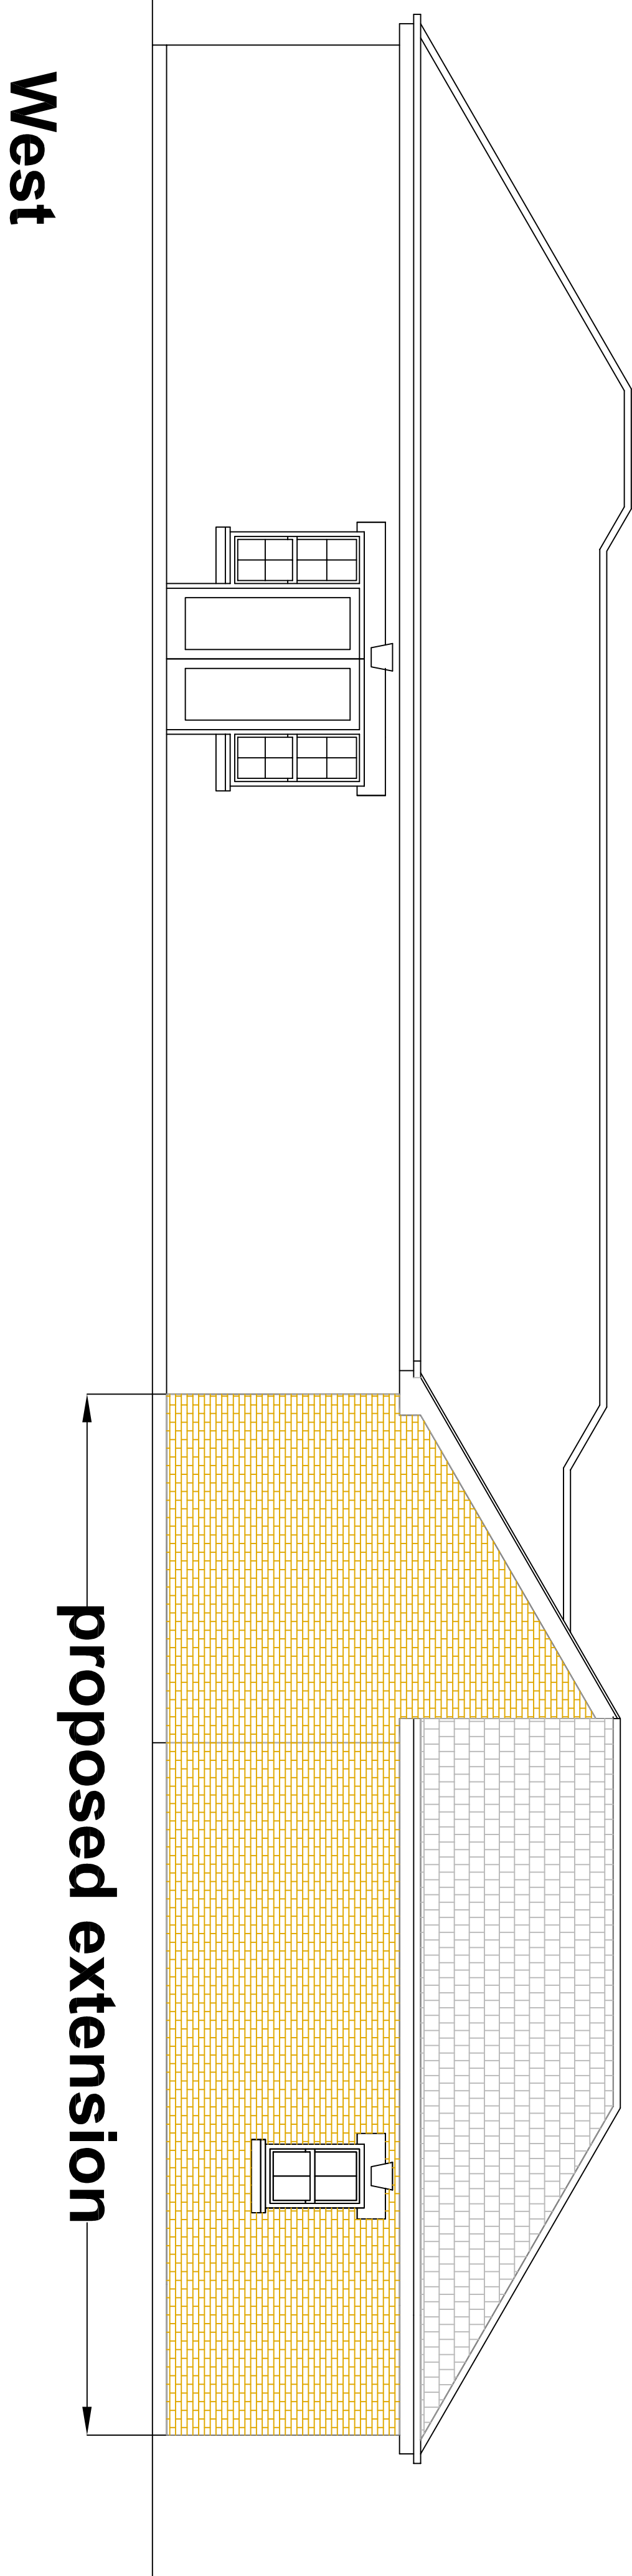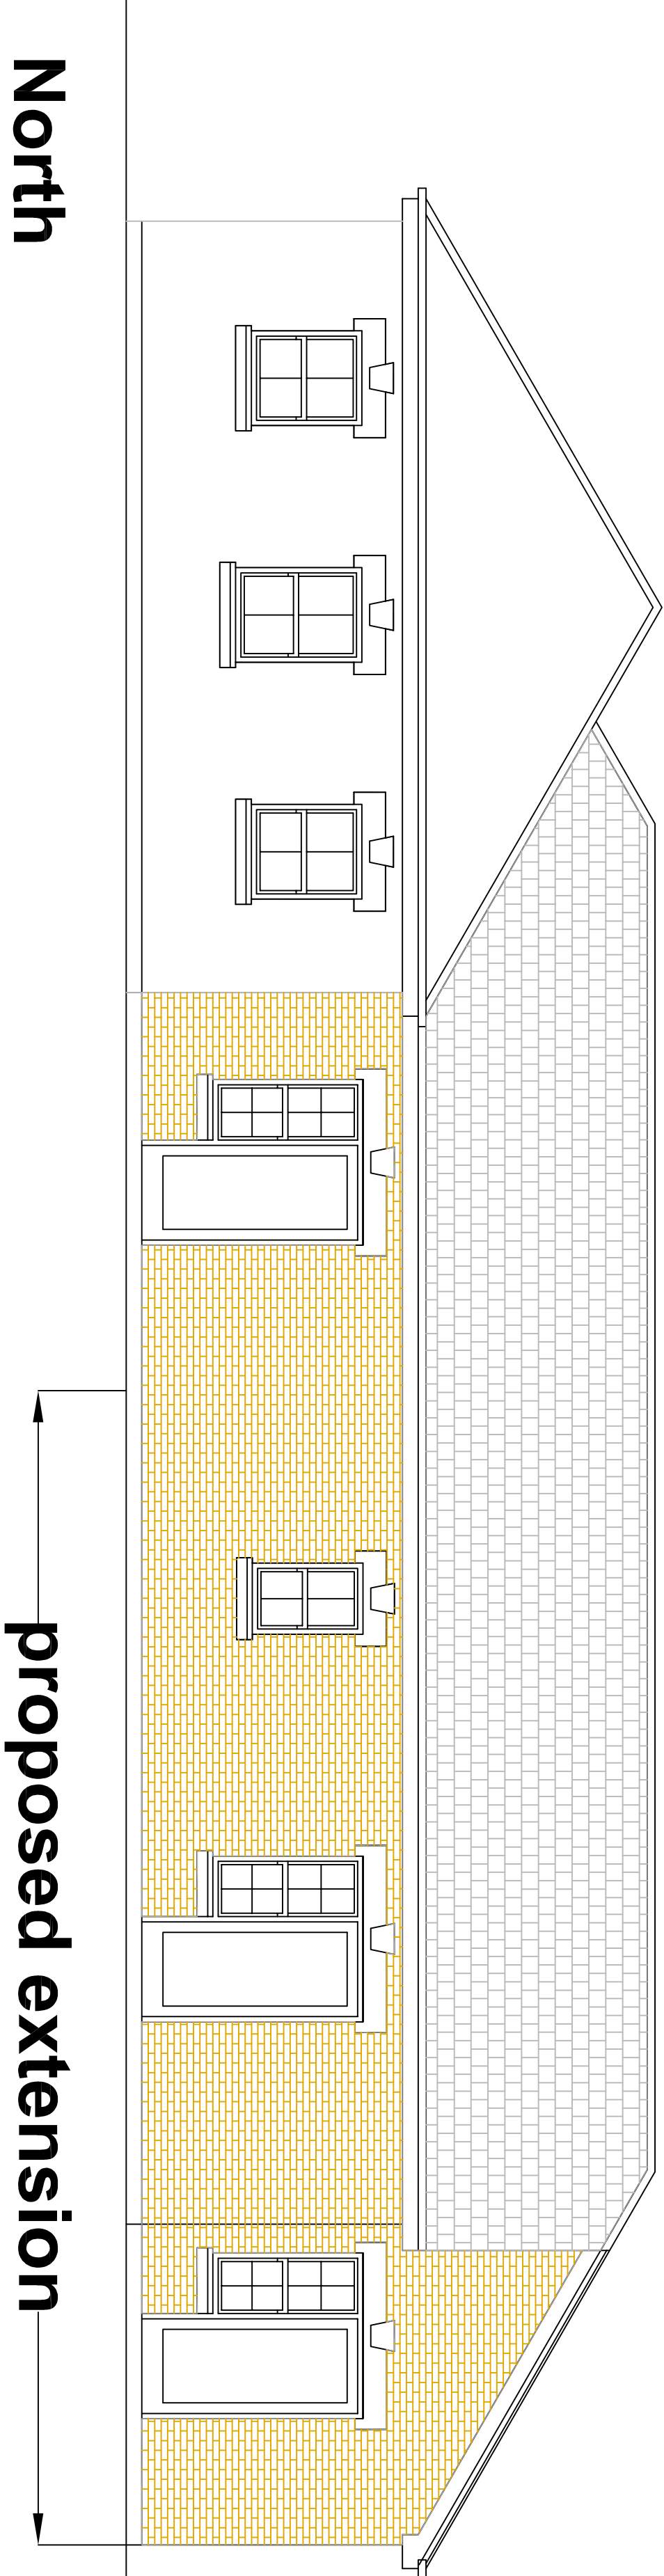

500mm 2M

REVISION B AMENDED - 3/6/15 - PG
REVISION A FENESTRATION CORRECTED - 8/5/15 - PG

SCALE

TITLE Proposed Community Facilities

DATE

Solent Lodge

April 2015

42, Bedhampton Hill Havant

DETAILED BY

Lodge 1 - Elevations

AUTHOR

14/200/P09

PG



PETER GALLOWAY ARCHITECT
HAVANT, HAMPSHIRE PO9 1BA
TEL 02392 483153
E-MAIL peter@gpaarchitects.co.uk

MDR 07808 483362