

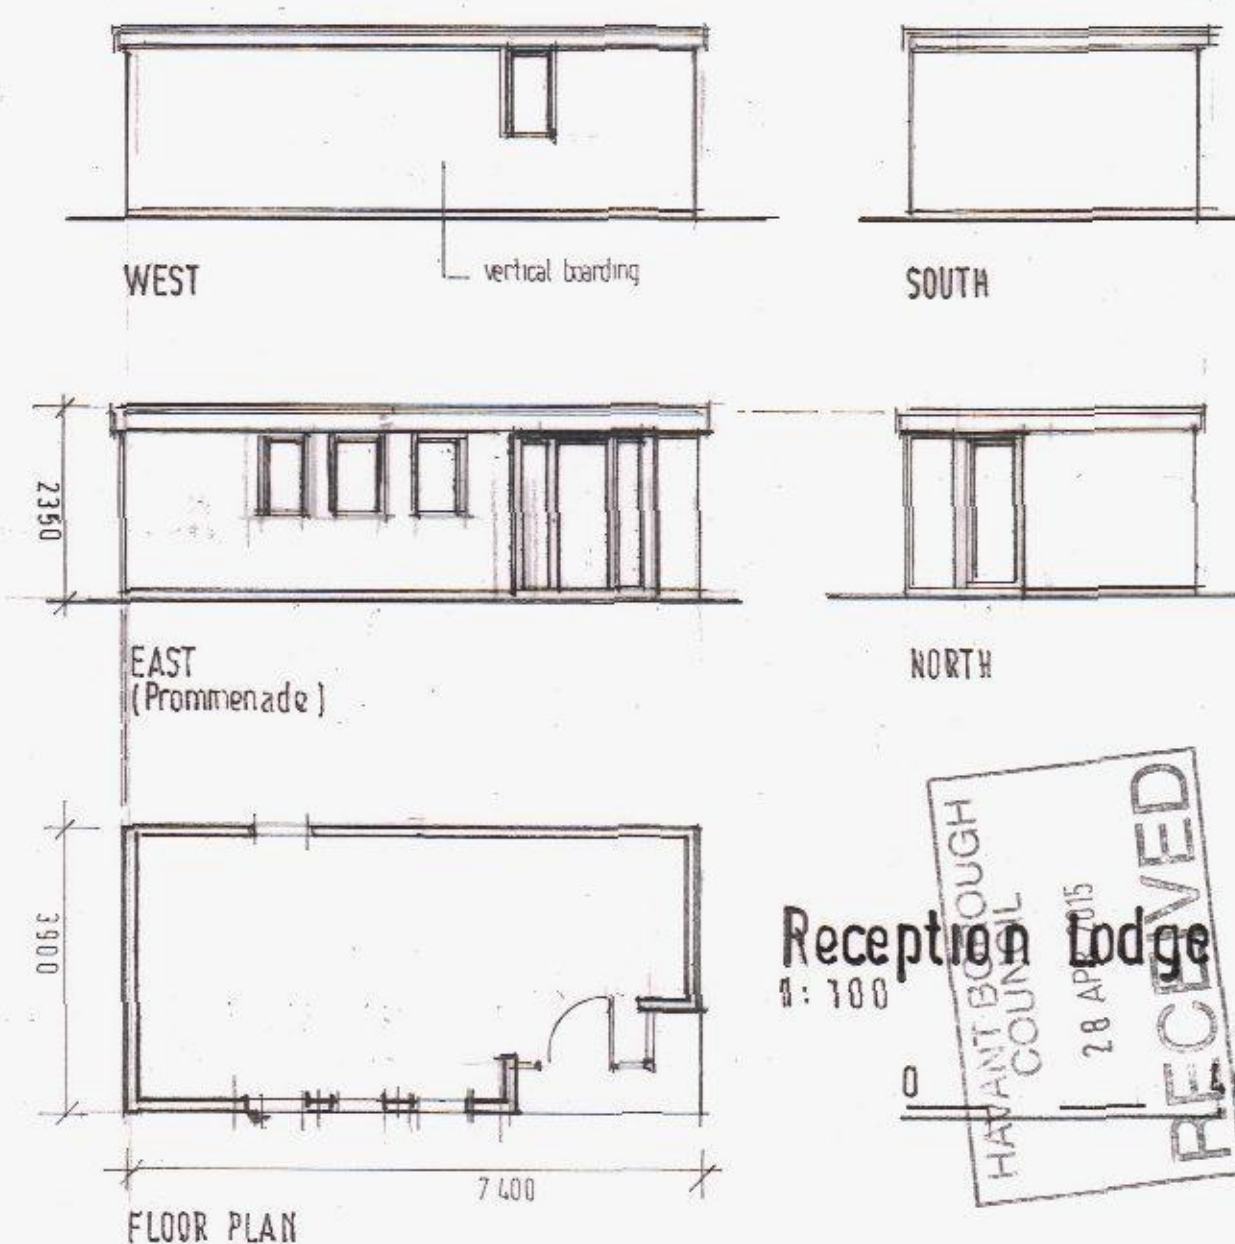


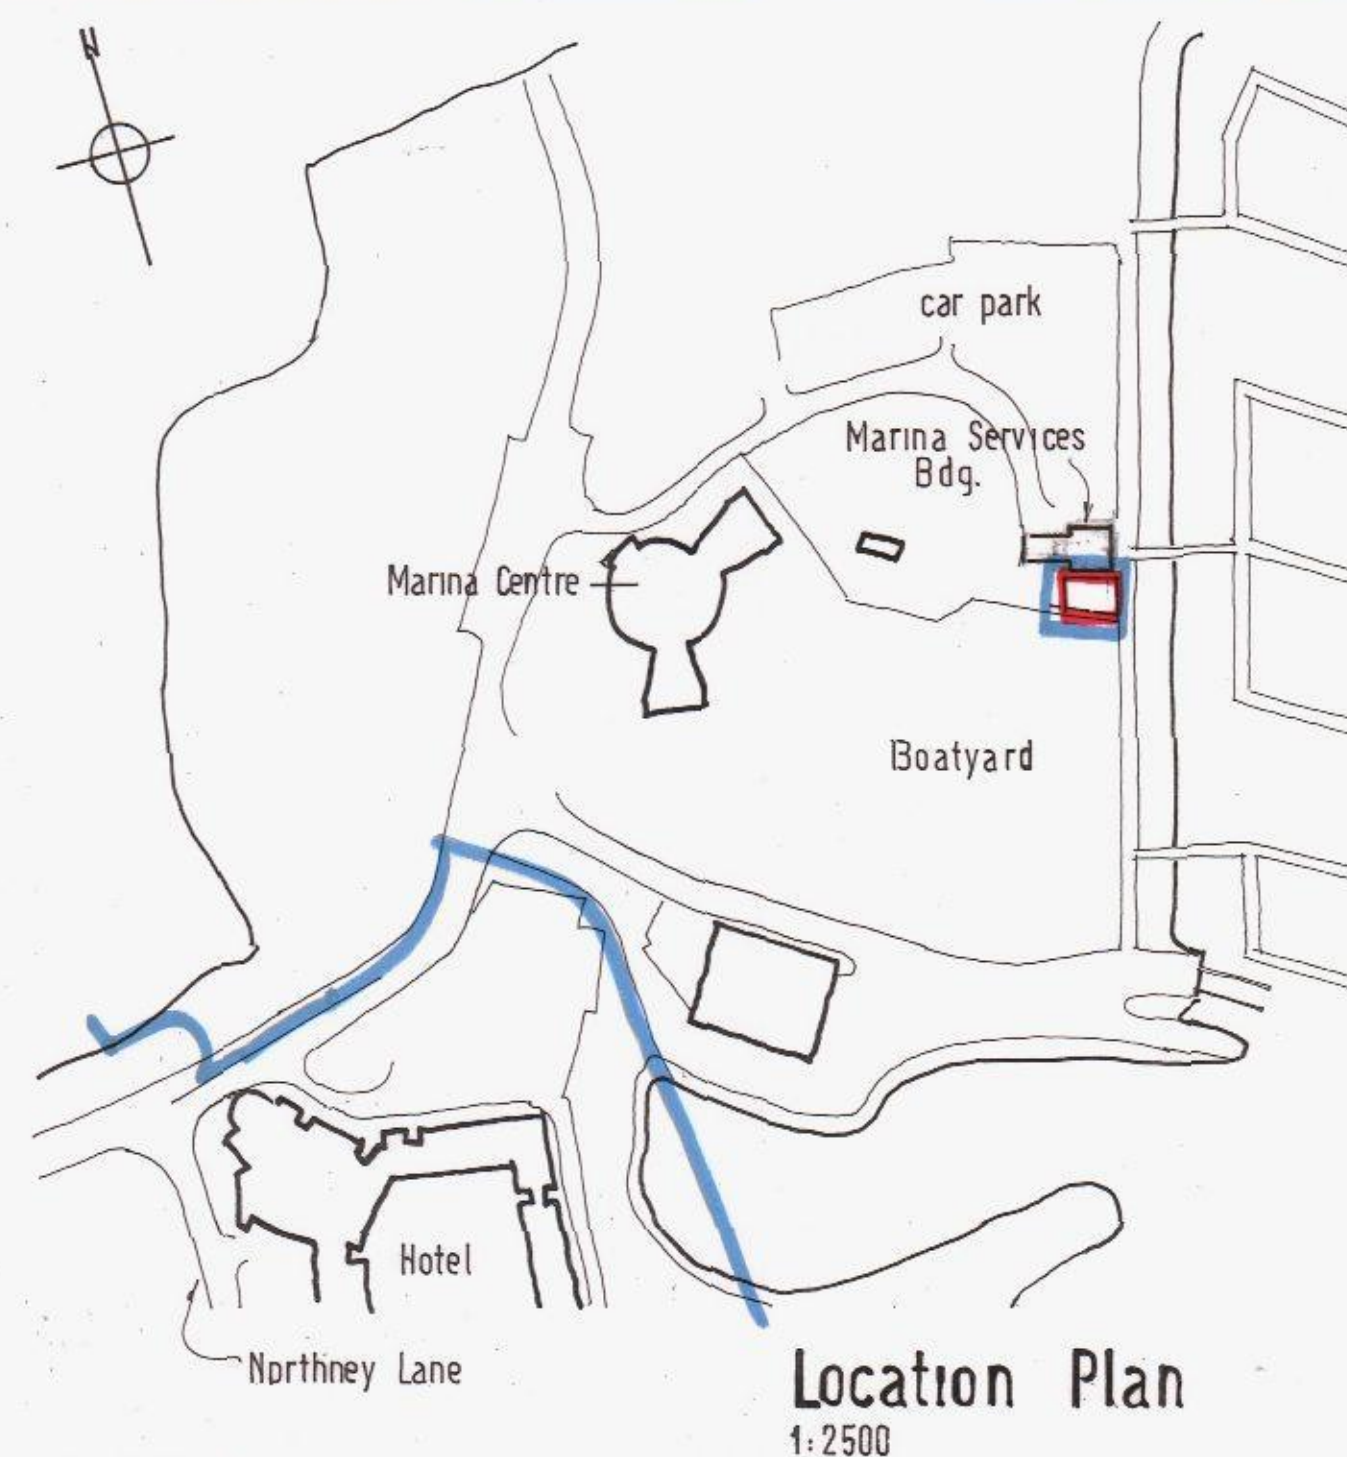

A. 4-2015 Lodge details added

This drawing is the copyright of the Architect and should not be copied or reproduced without the written consent of the Architect. Use written dimensions only and do not scale.

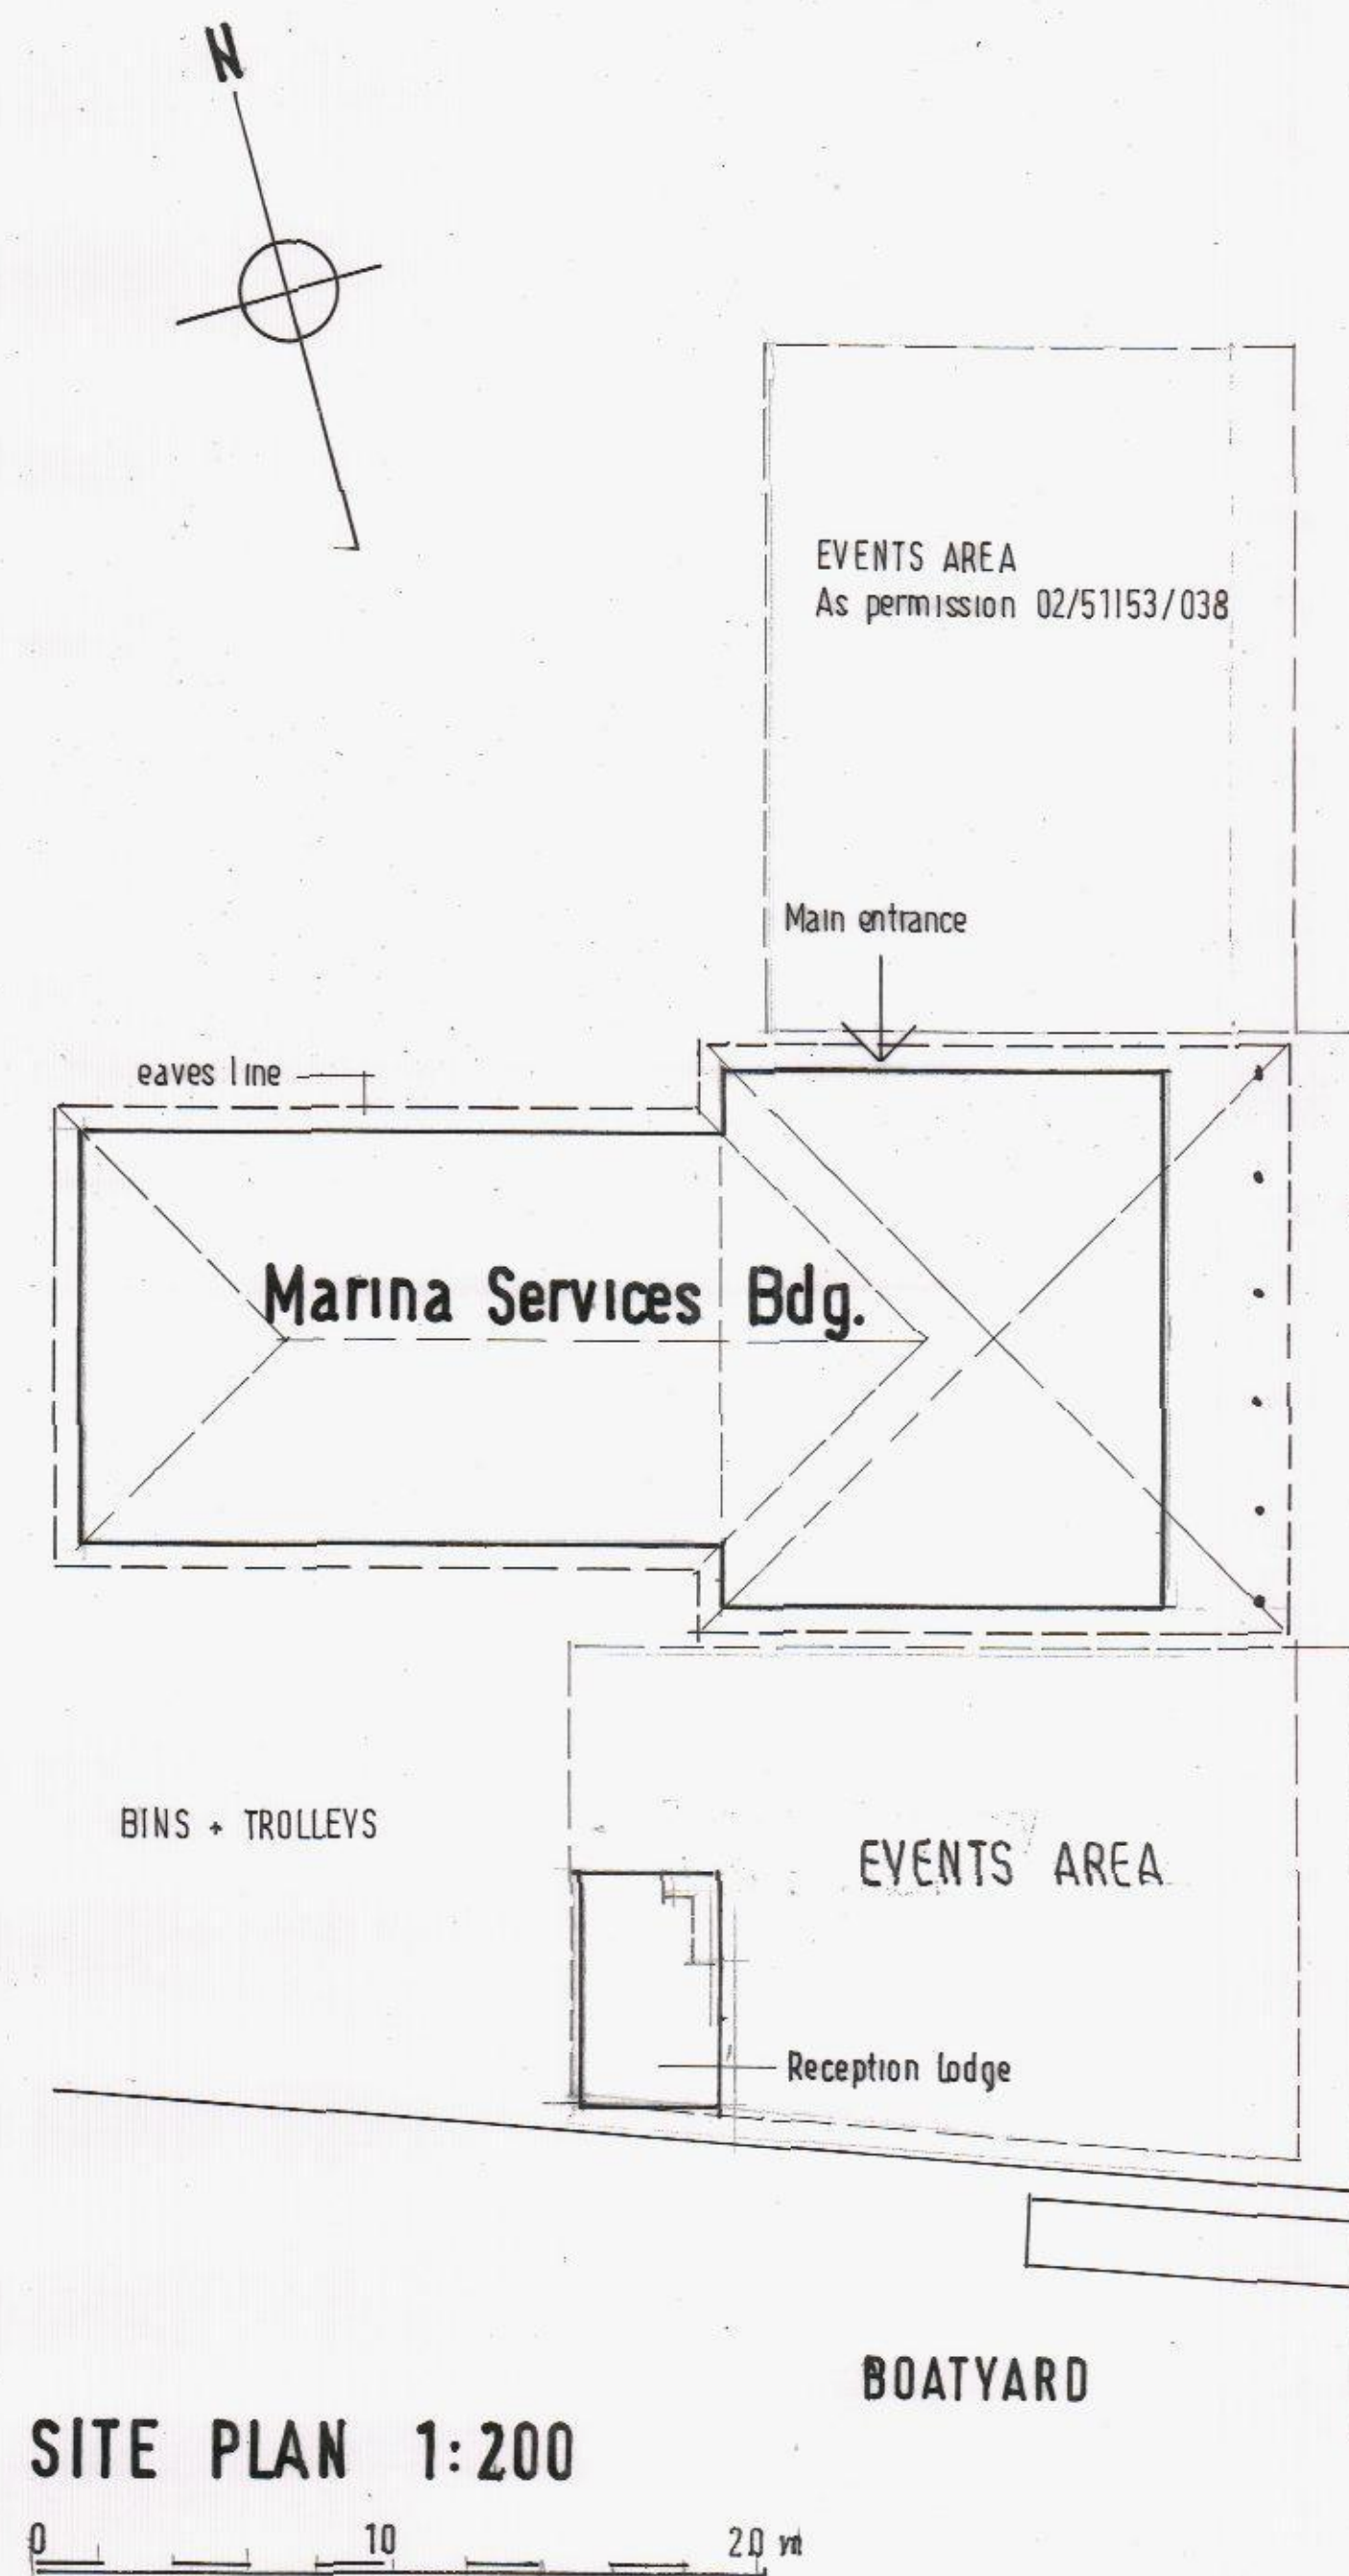

MARINA DEVELOPMENTS

project
NORTHNEY MARINA
NORTHNEY LANE
Hayling Island

title
Temporary Events Area

CANFORD CLIFFS ARCHITECTS
28 Haven Road Canford Cliffs
Poole Dorset BH13 7LP
TELEPHONE 01202 708192
FACSIMILE 01202 708976

scale 1:200 date 11-2004

project no	drg no	rev
2250	12	A