


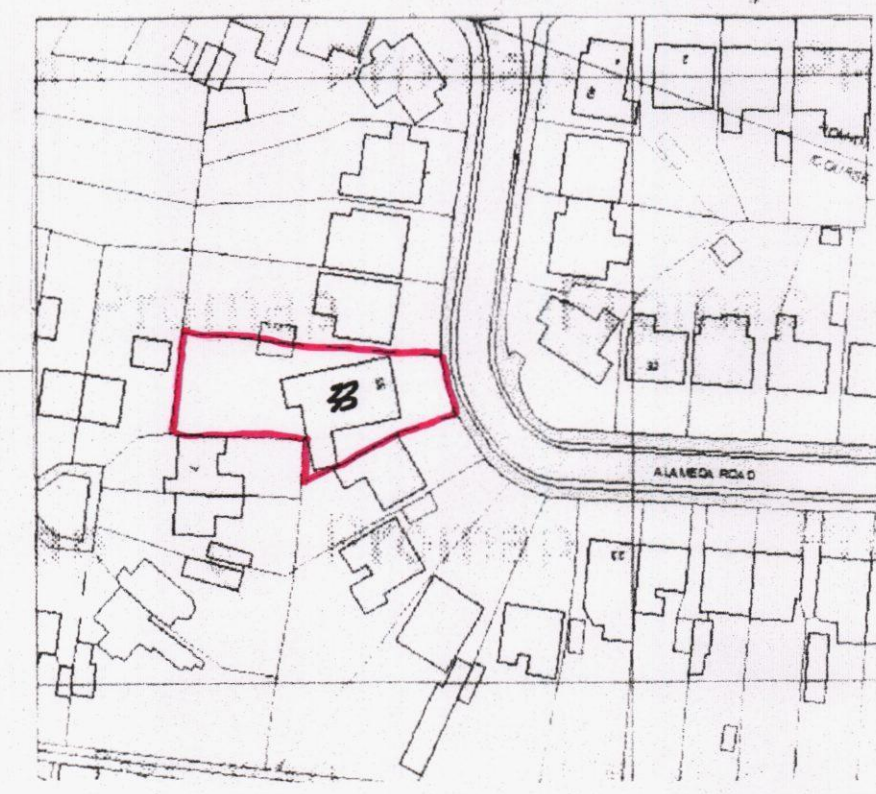


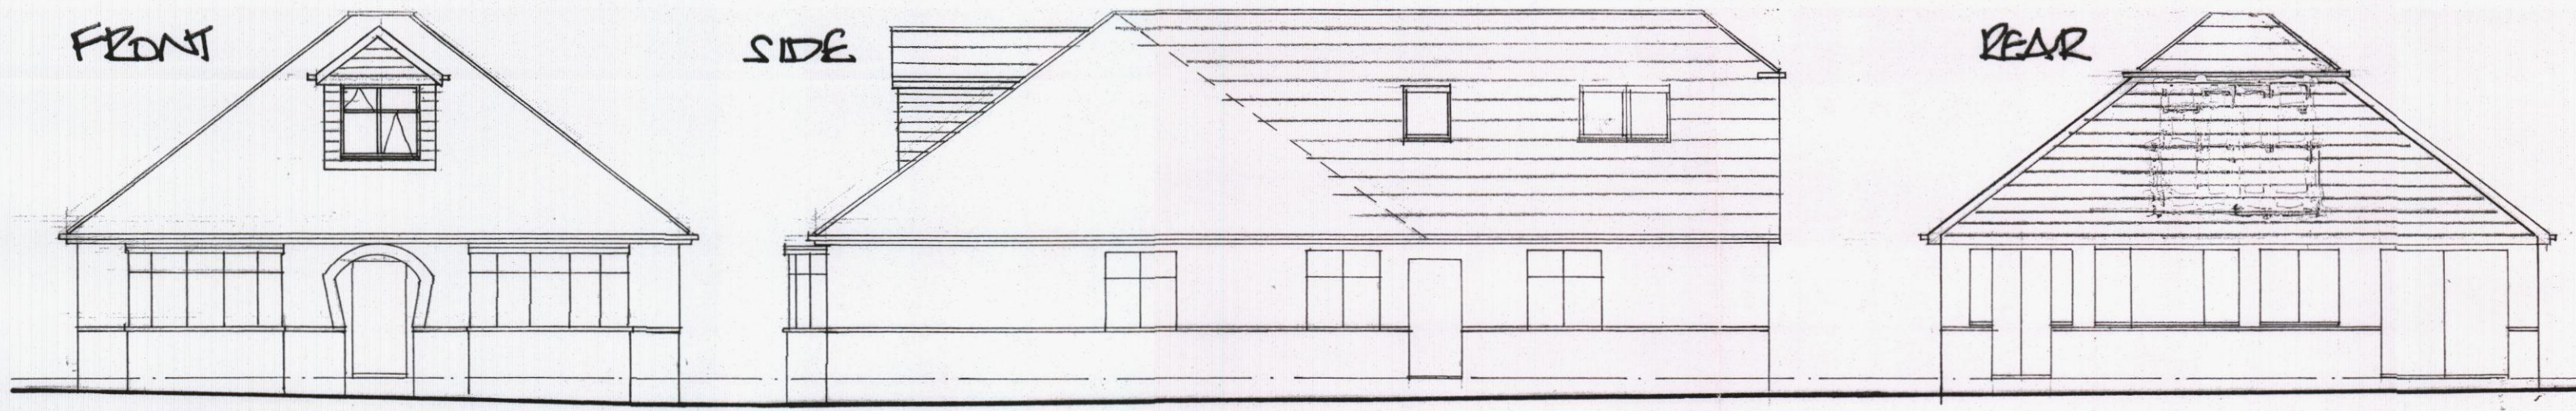


LOCATION PLAN
Scale 1:1250
as to 100046326

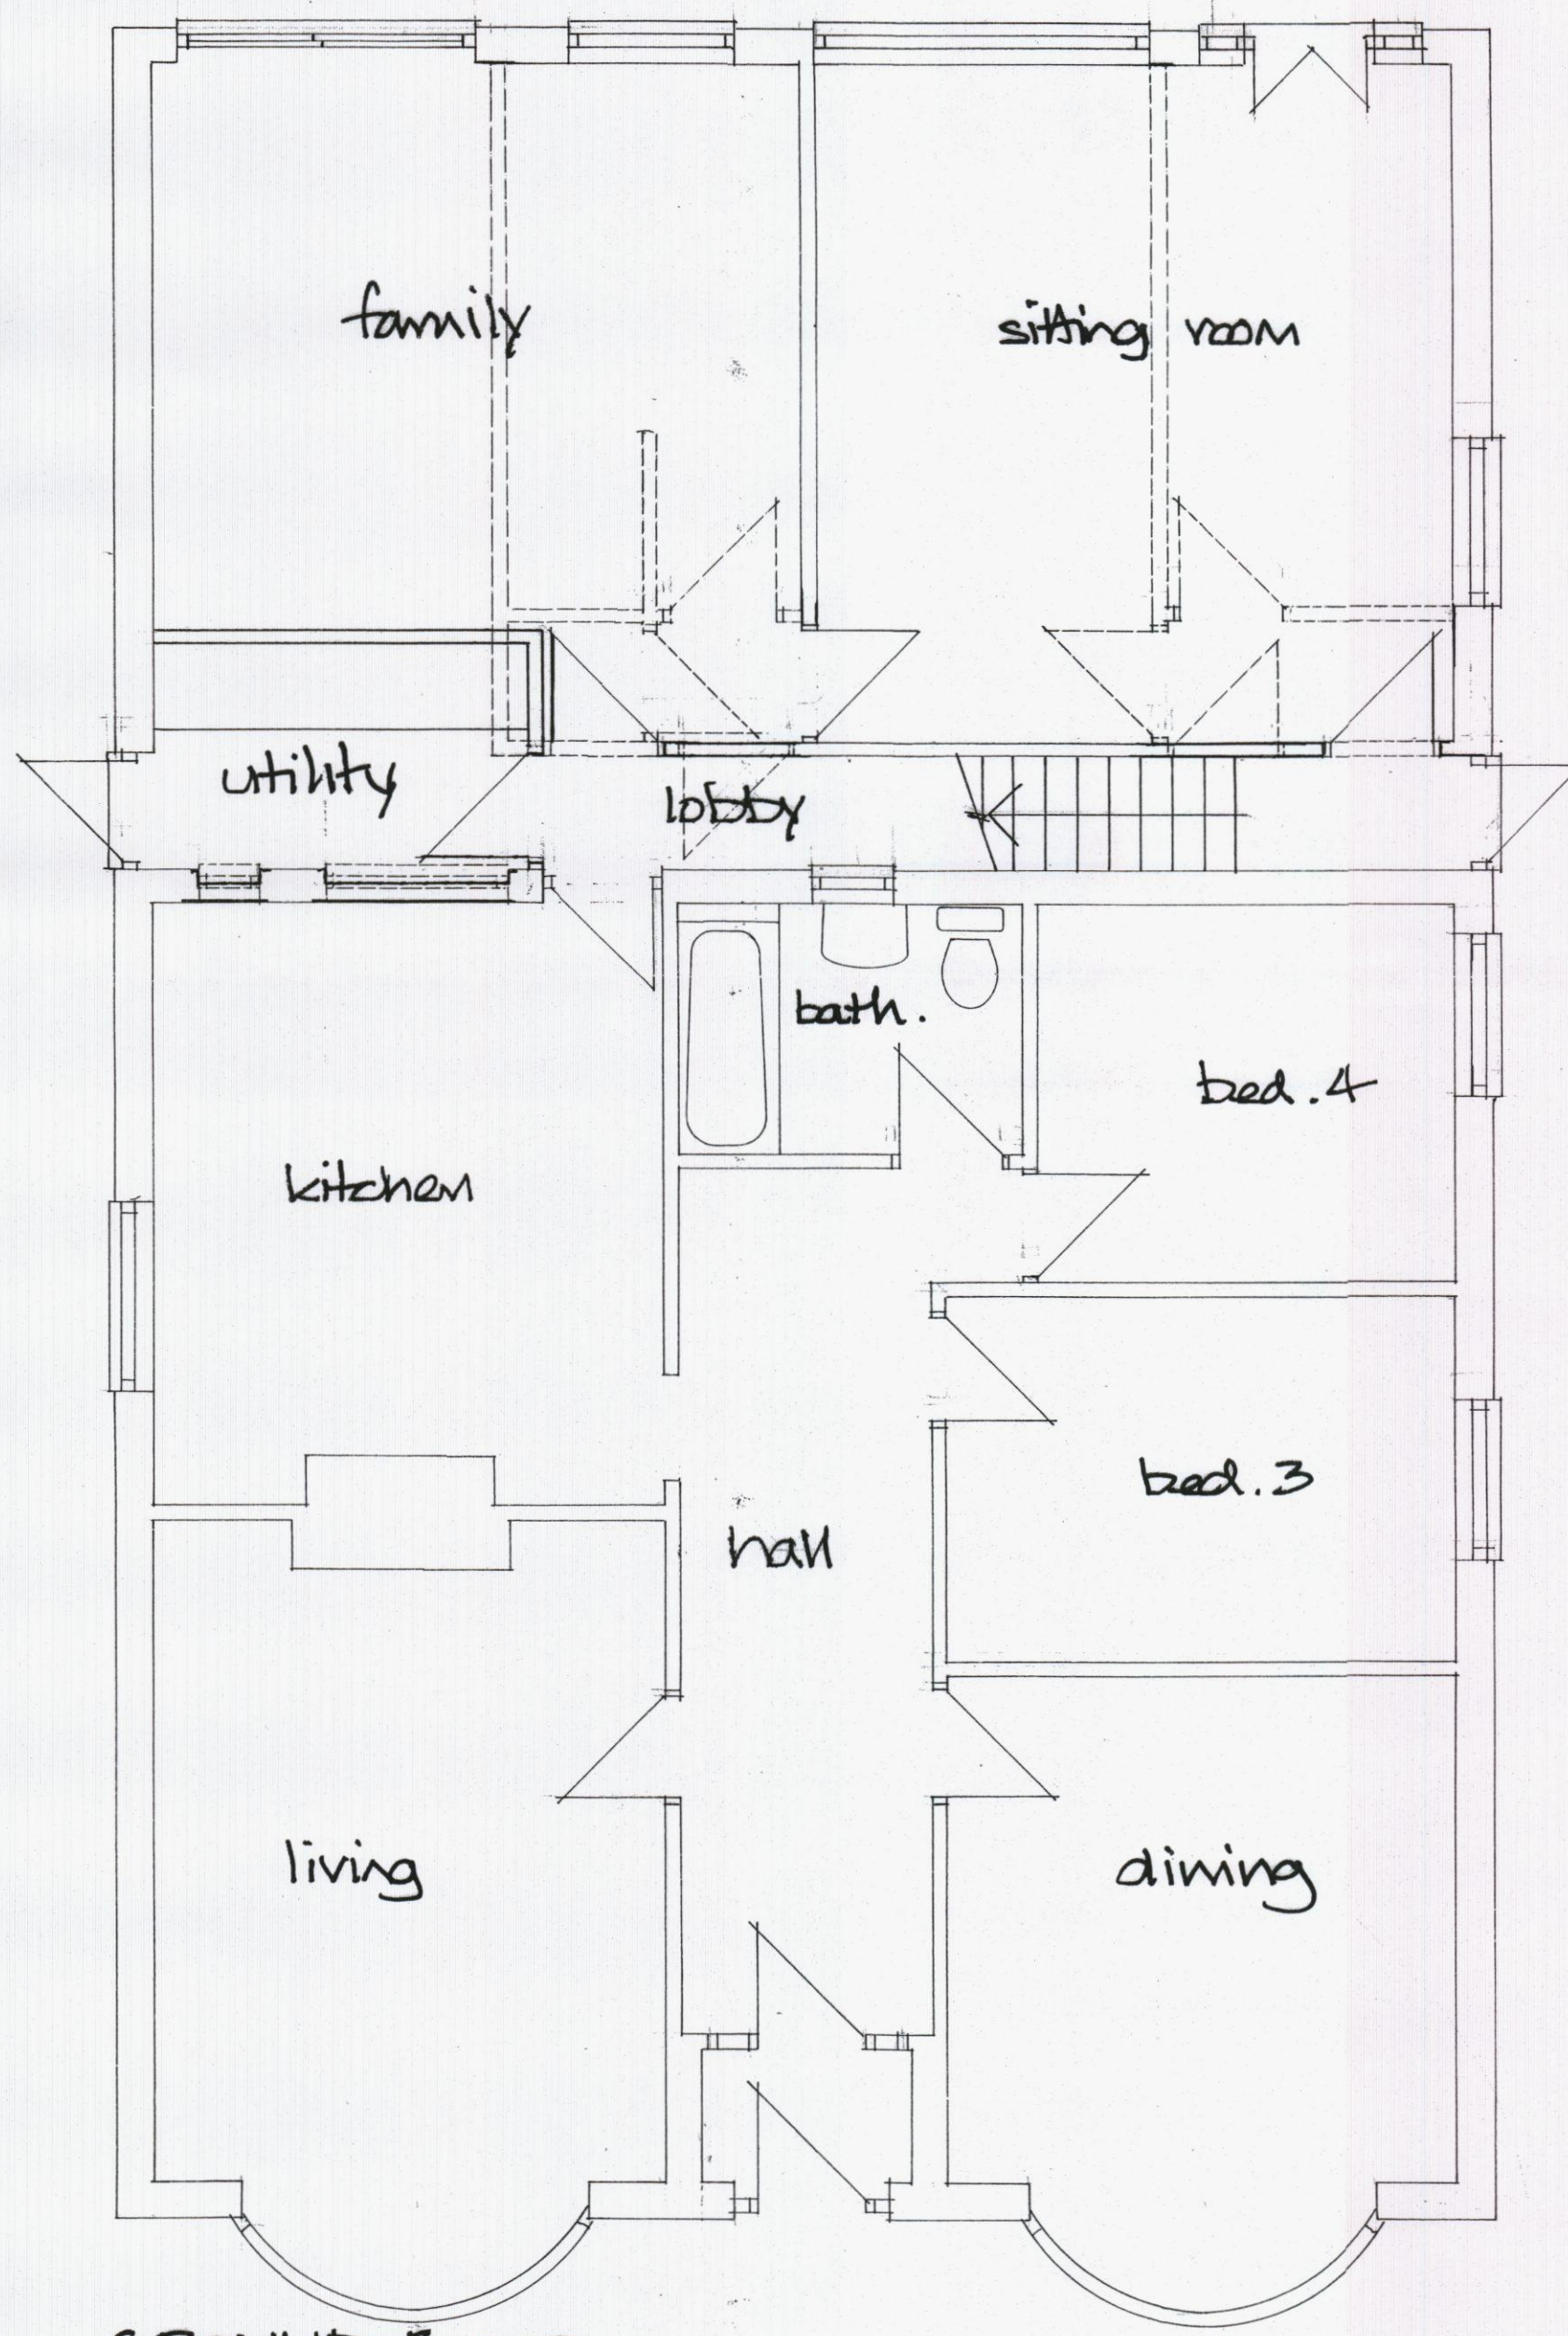

GROUND FLOOR

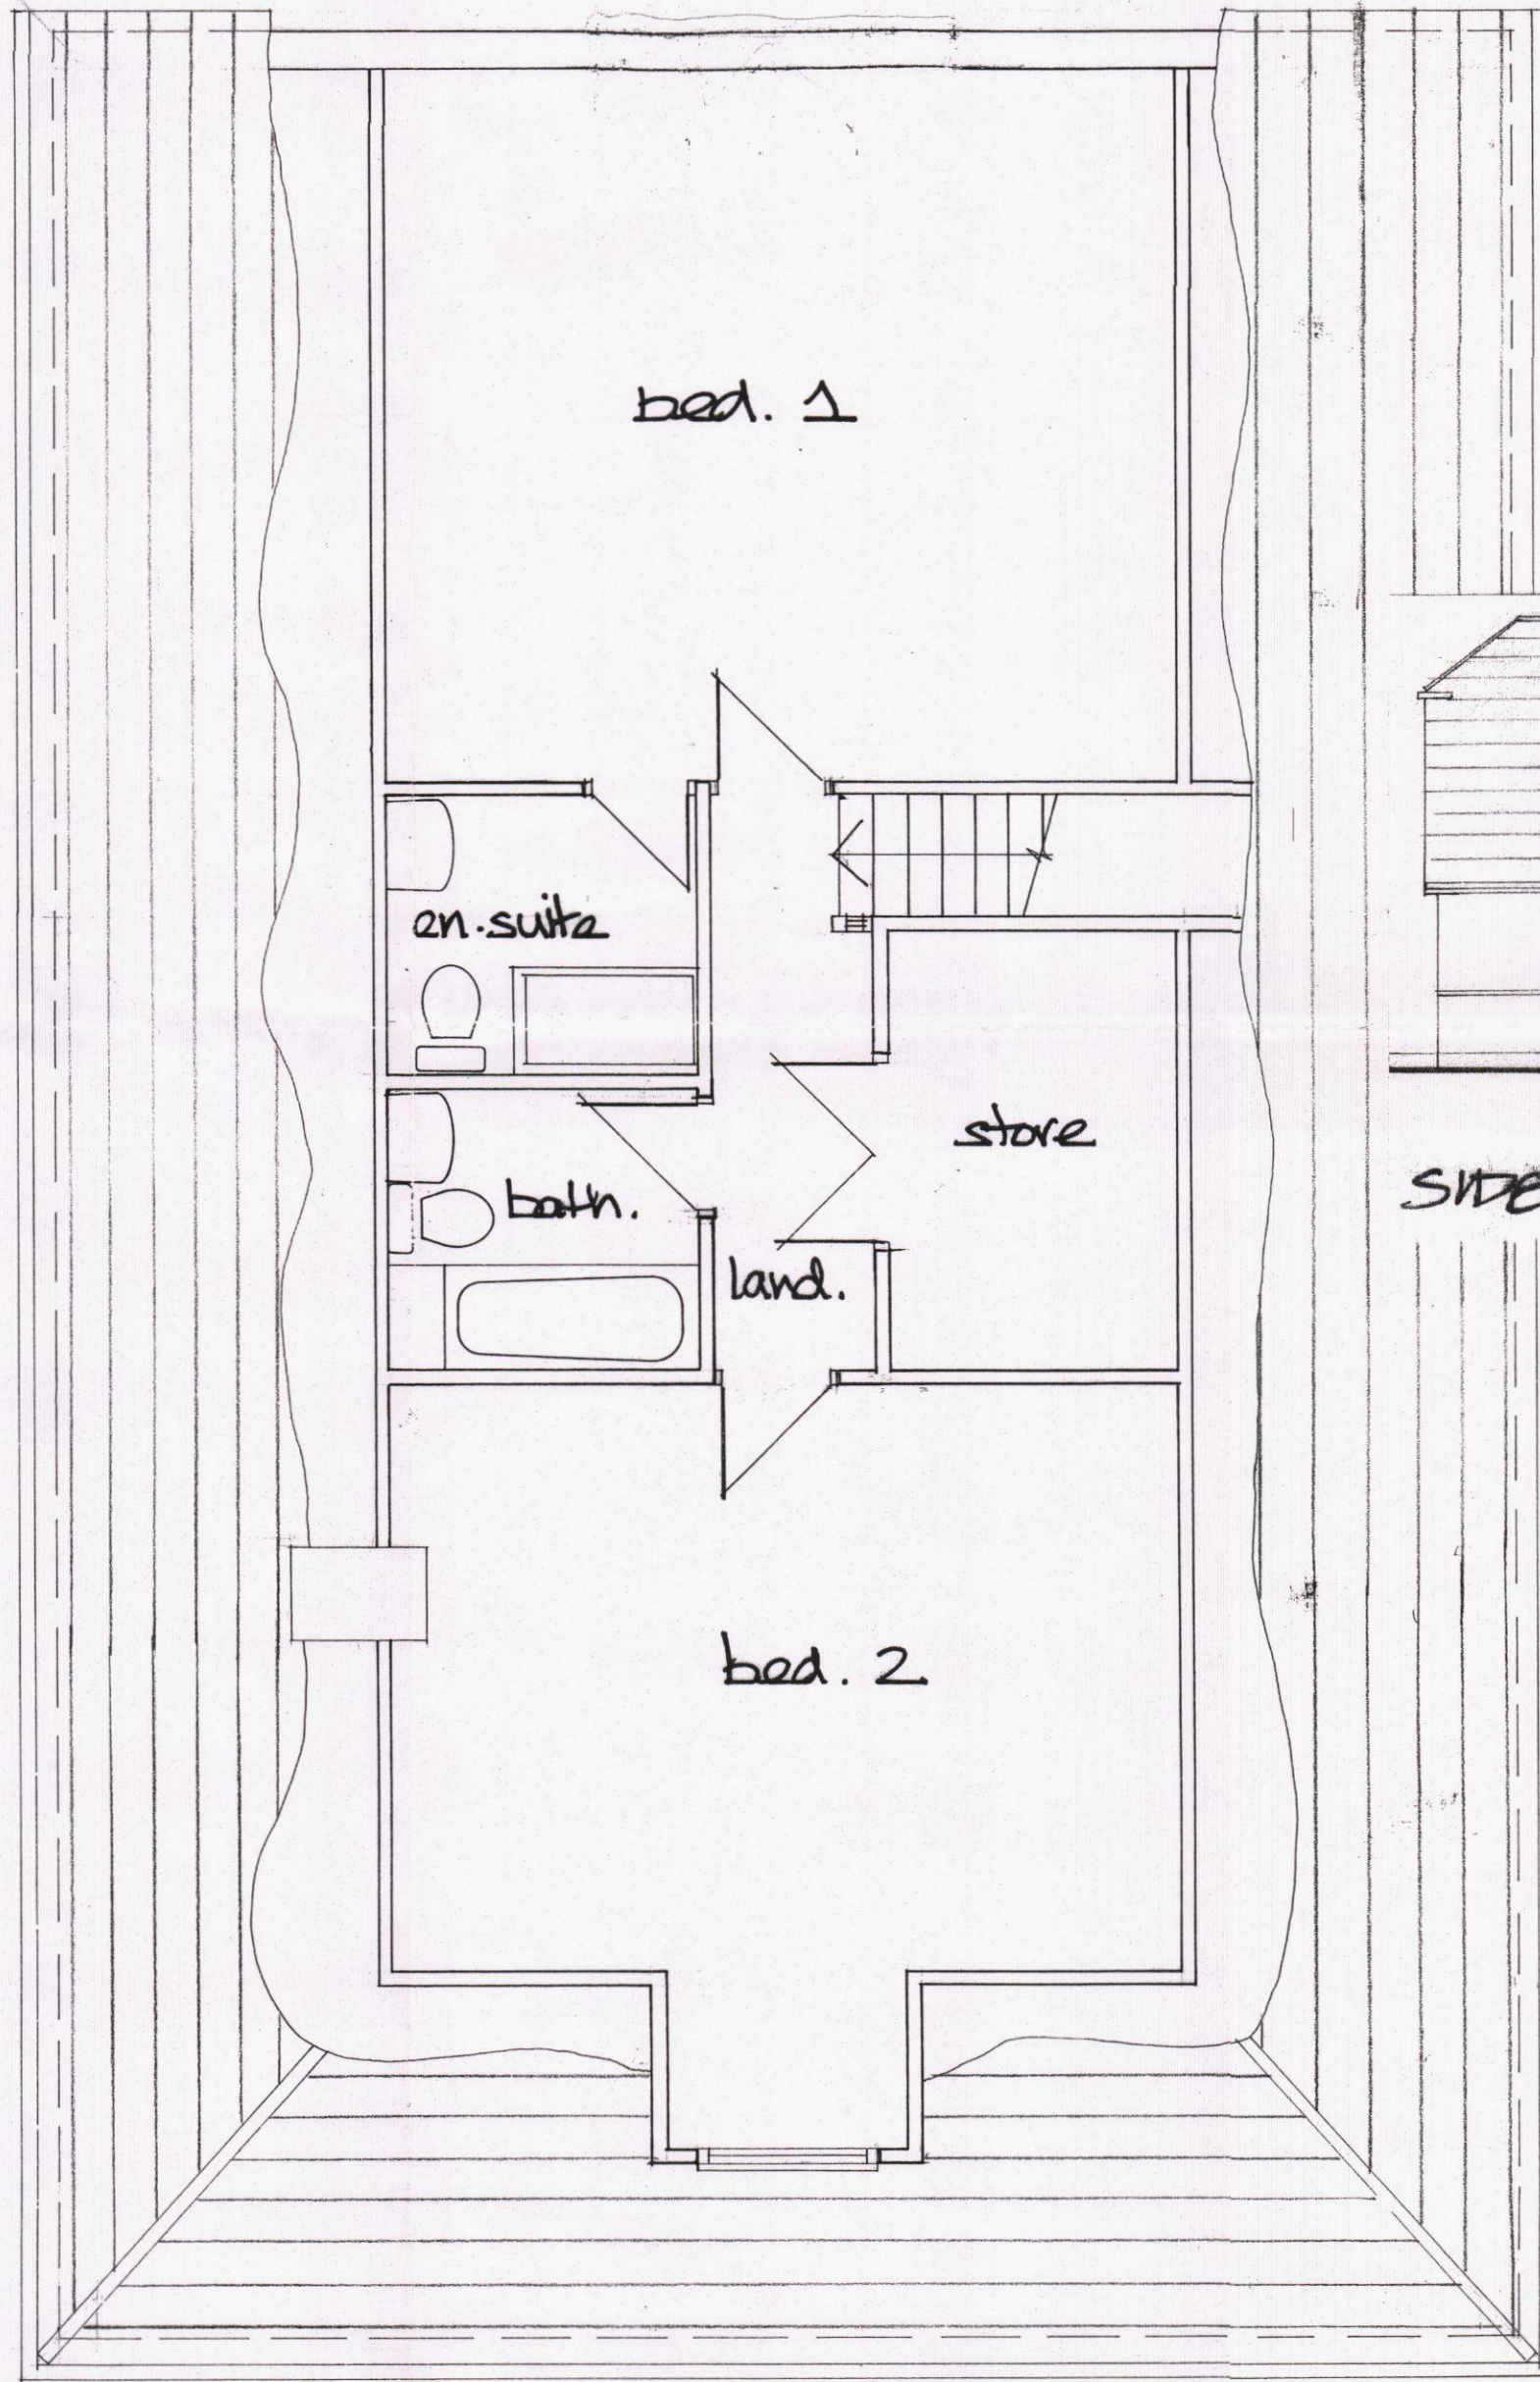

FIRST FLOOR

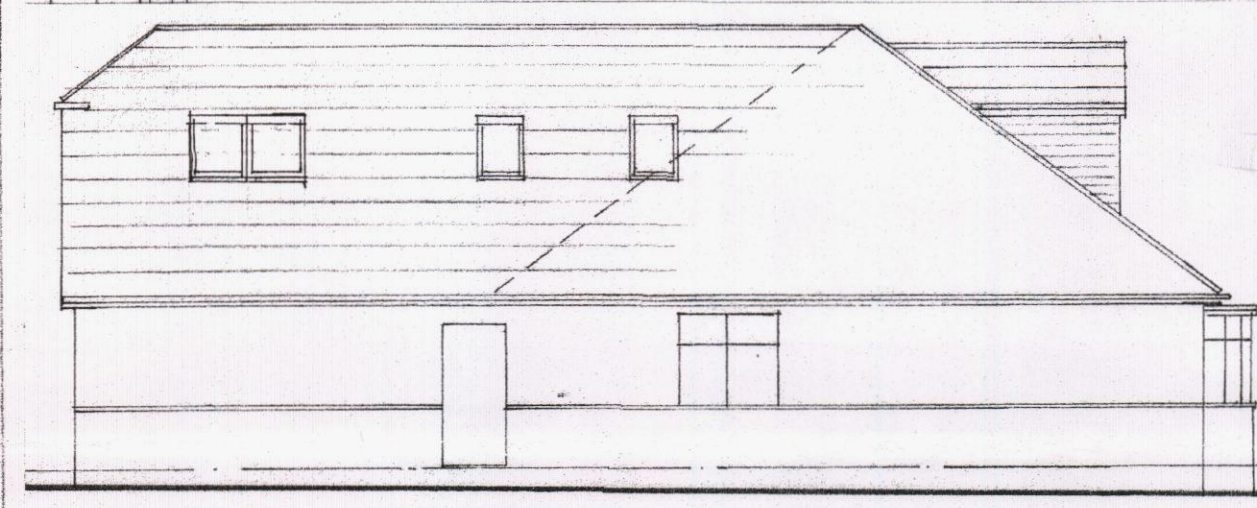

SIDE (SOUTH)

RECEIVED
 - 1 MAY 2015
 HAVANT BOROUGH COUNCIL

DEREK TREAGUS ASSOCIATES ARCHITECTURAL SERVICES No3-The Townhouse, 20 Nelson Road, Southsea, Hampshire PO5 2AS Tel: 07956 624094 Email: derek.treagus@ntlworld.com	
Project	ROOF EXTENSION/ LOFT CONVERSION AT 33 ALAMEDA ROAD, WATERLOOVILLE.
Client	Mr A Watson
Subject	Planning Drawing
Date: Dec 2014	Scale: 1:50, 1:100 @ A2
Rev:	Drg. No. 14/351/01
• Copyright reserved. • All dimensions are to be site confirmed and should not be scaled unless for Planning purposes. • Verify all queries with the office.	