


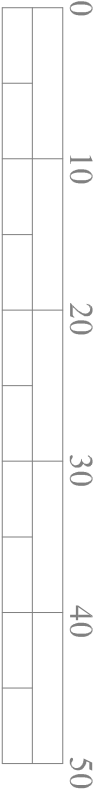

PHYSICAL SCALE IN METERS @ 1:1250



PHYSICAL SCALE IN METERS @ 1:500

NOTES:
This drawing has been produced solely for PLANNING/DESIGN.
Do not Scale from this Drawing except for planning purposes.
Any drainage shown is presumed and to be checked on site
before commencement of works.
This drawing is the copyright of MF Designs Ltd.



Produced on 18 April 2016 from the Ordnance Survey National Geographic Database and incorporating surveyed revision available at this date.
This map shows the area bounded by 474755,106401 474755,106542 474896,106542 474896,106401.
Reproduction in whole or part is prohibited without the prior permission of Ordnance Survey.
Ordnance Survey copyright 2016. Supplied by cable (ed) under the Ordnance Survey Act 2003.
Data licensed for 1 year, expiring 18 April 2017. Unique plan reference: 10647447/1E1906

Location



Block

PROPOSED ANNEX - 21 New Brighton Road, Emsworth



mf designs ltd

Chartered Architects

52 King Street • Emsworth • Hampshire • PO10 7AZ
Director: Martin Farrer RIBA • Co Registration No.4507379

tlf 01243 377766
e admin@mfdesigns.org.uk

Date: April 2016
Scale: 1:1250/500

Job No: 3152
Dwg No: P_02 A

