



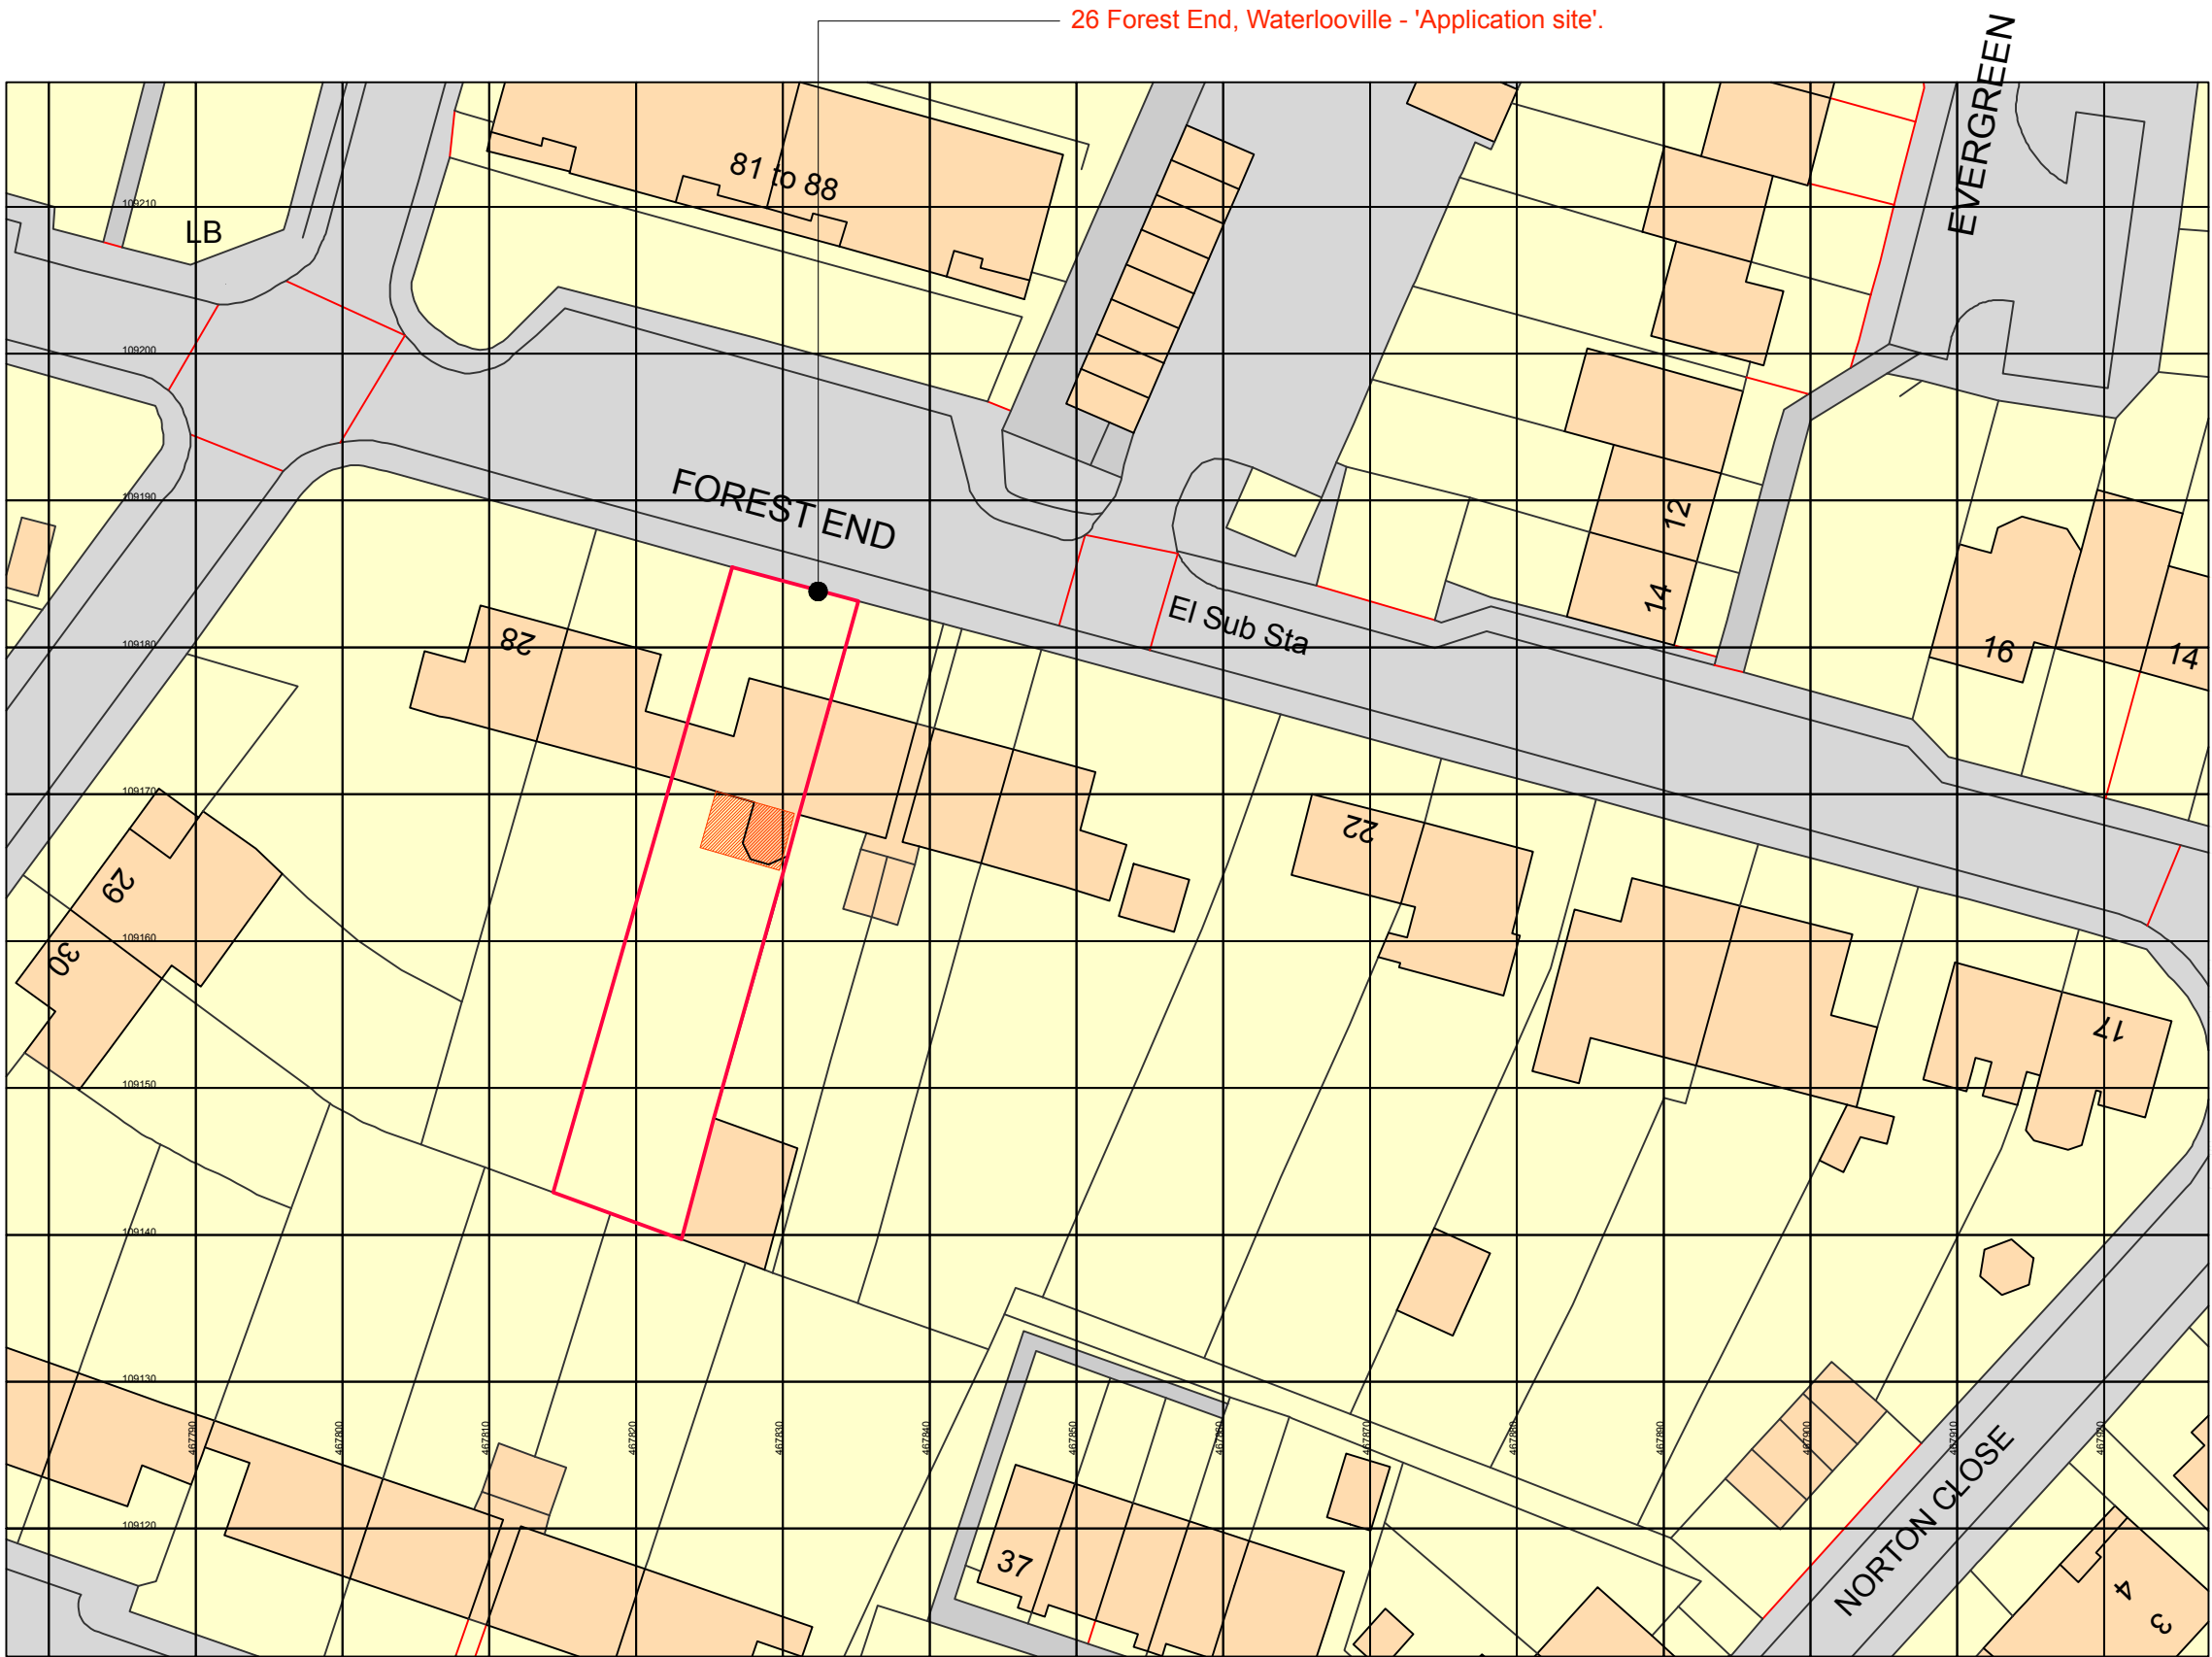


Ordnance Survey, (c) Crown Copyright 2016. All rights reserved. Licence number 100022432

block plan

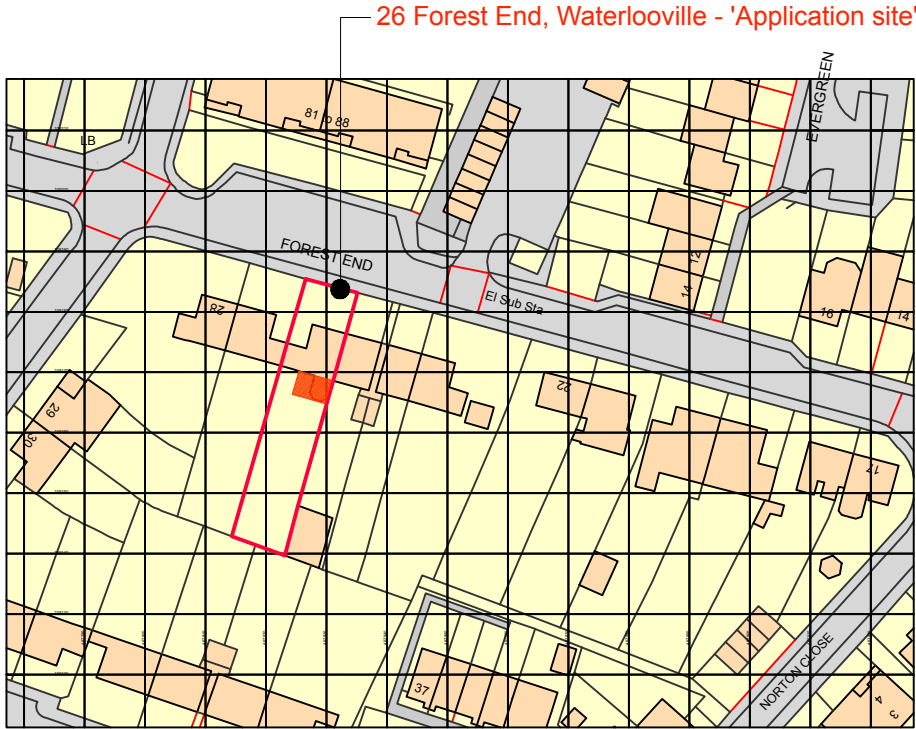


Ordnance Survey, (c) Crown Copyright 2016. All rights reserved. Licence number 100022432

location plan

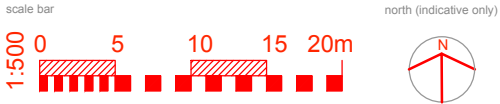

© THE STEVEN BARLOW PARTNERSHIP (UK) 2016

TSBP architecture

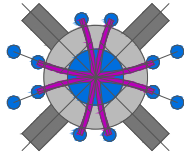

The Steven Barlow Partnership
81 Manor Road Kingston Portsmouth Hampshire PO1 6LB United Kingdom
+44(0)800 756 9776 info@tsbp-architecture.co.uk www.tsbp-architecture.co.uk
Chartered Institute of Architectural Technologists Registered Practice
Principal: Steven V. Barlow MCIAT

disclaimer
This drawing is protected by copyright of THE STEVEN BARLOW PARTNERSHIP under The Copyright, Designs and Patents Act 1988 and the reproduction or use in any form without prior written consent from THE STEVEN BARLOW PARTNERSHIP will be an infringement of copyright.
Only the original drawing should be relied on. Plans are liable to distortion in transmission to the web. Do not scale off this drawing in any event except for planning application purposes. Figured dimensions must be used if in doubt contact THE STEVEN BARLOW PARTNERSHIP.
Contractor to check and verify all levels, datum's and dimensions on site and shall report any discrepancies or omissions to THE STEVEN BARLOW PARTNERSHIP prior to commencement of work and during construction phase. This drawing is to be read and understood in conjunction with structural, mechanical, electrical and/or any other consultants' documentation as may be applicable to the project prior to the commencement of work and its duration.
This drawing including notes has been prepared and produced for the client named for the project detailed and solely for the purposes indicated and is not intended for use by any other person or for any other purpose.

client Mr. and Mrs. SPICER				
project Proposed rear extensions and alterations, 26 Forest End, Waterloooville.				
drawing title Block and Location Plans				
date 30 APRIL 2016	work stage	project	drawing number D.0513.001	revision
scale 1:500/1:1250 A2				
revisions 01				

planning