


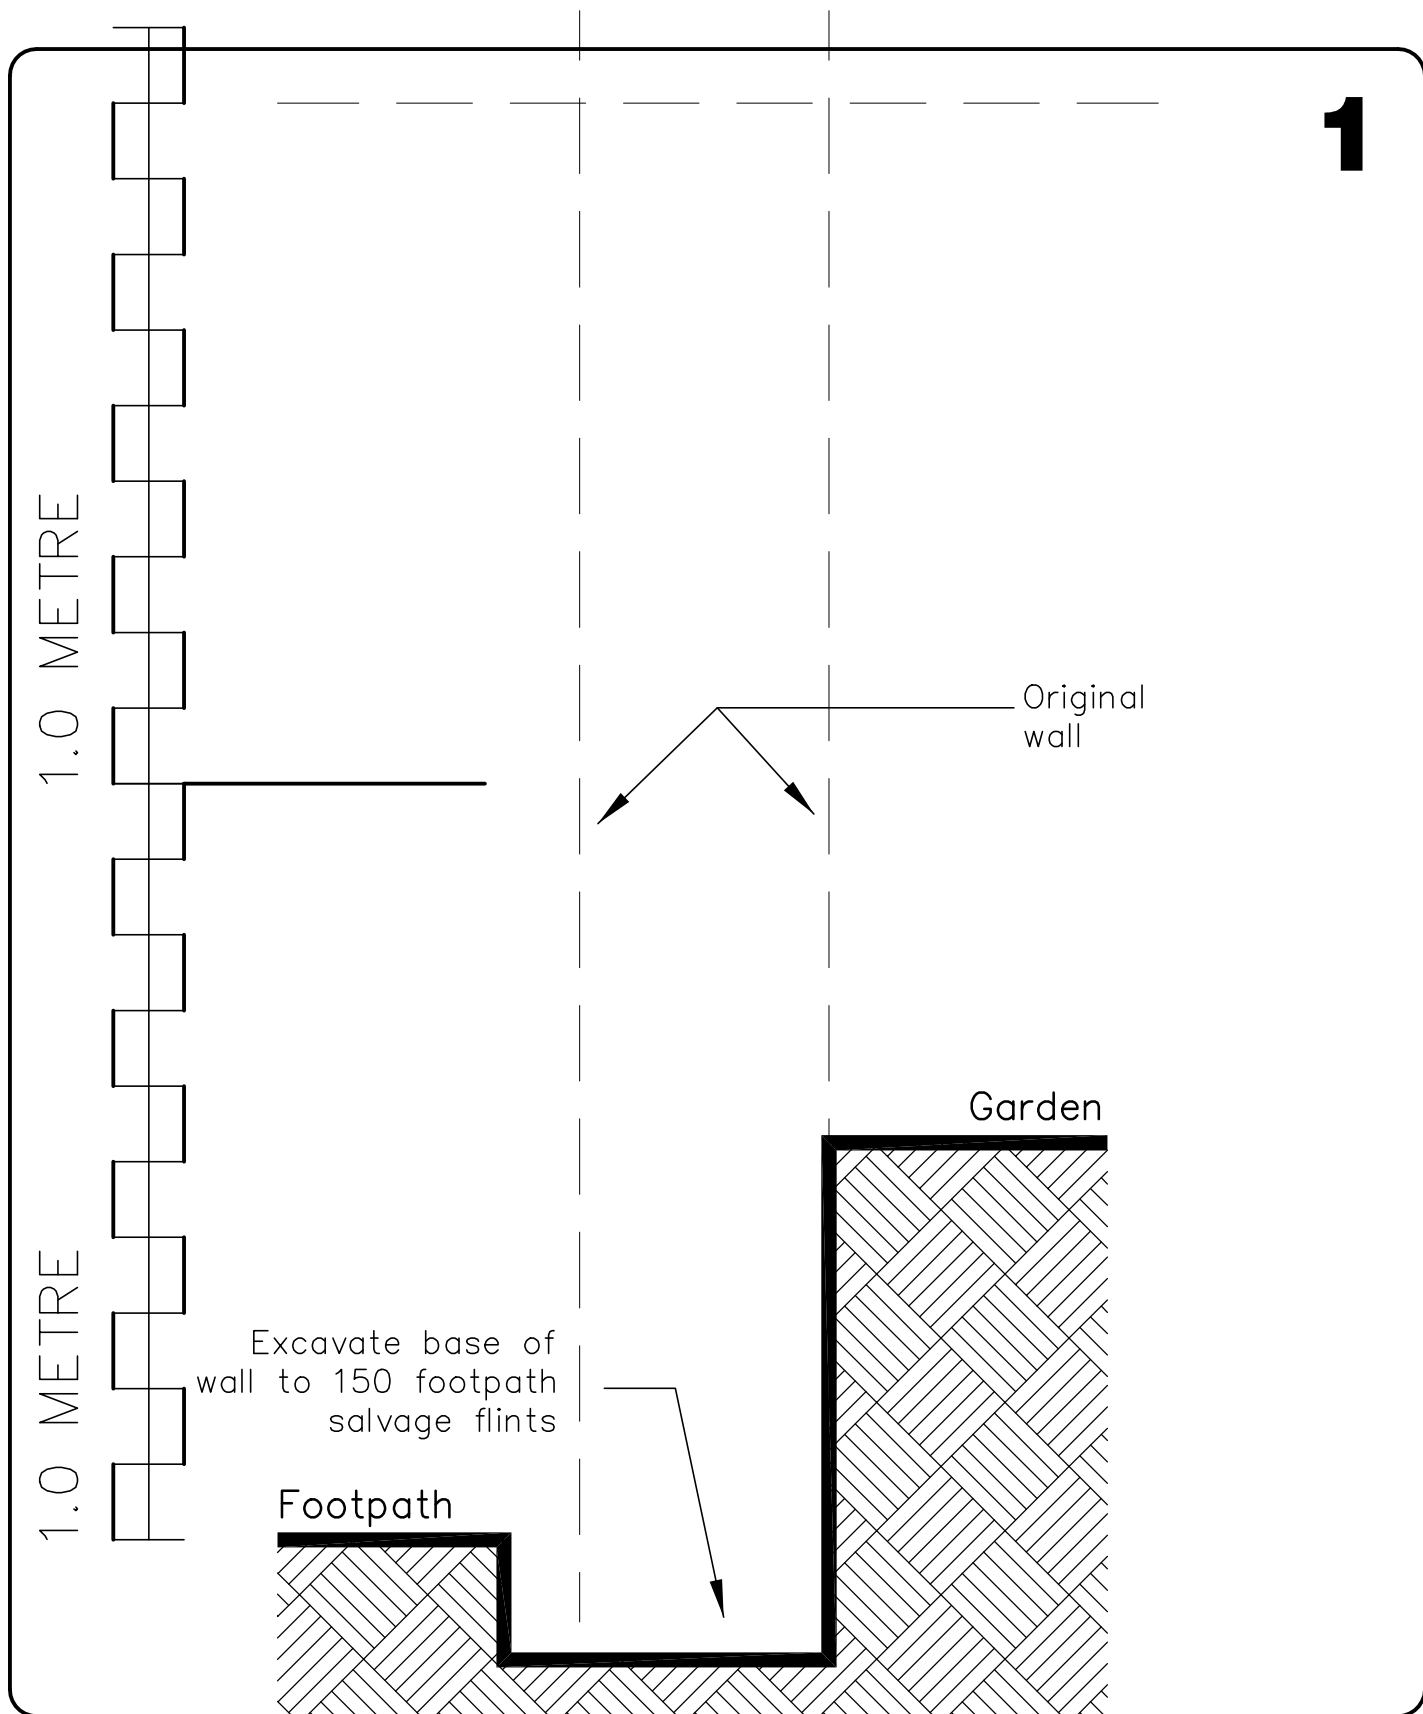

Martin Critchley
Chartered Architect
7 North Street
Havant, Hampshire, PO9 1PW
023 92 474 919
critchleyarchitect@hotmail.com

JOB

Boundary Wall

Job No.

1126

DRAWING

Reinstatement

Drawing No.

Meth 01

A

Date: 09/08/14

Scale: 1:10

Drawn: MHC

2

1.0 METRE

1.0 METRE

Temporary shutter

Footpath

Garden

C21 Concrete retaining wall in maximum 4500 sections

1000g polythene DPM

4x 16mm re-bar

Martin Critchley
Chartered Architect
7 North Street
Havant, Hampshire, PO9 1PW
023 92 474 919
critchleyarchitect@hotmail.com

JOB

Boundary Wall

Job No.

1126

Date: 09/08/14

Scale: 1:10

Drawn: MHC

DRAWING

Elevation & Section

Drawing No.


Meth 02

A

3

1.0 METRE

1.0 METRE

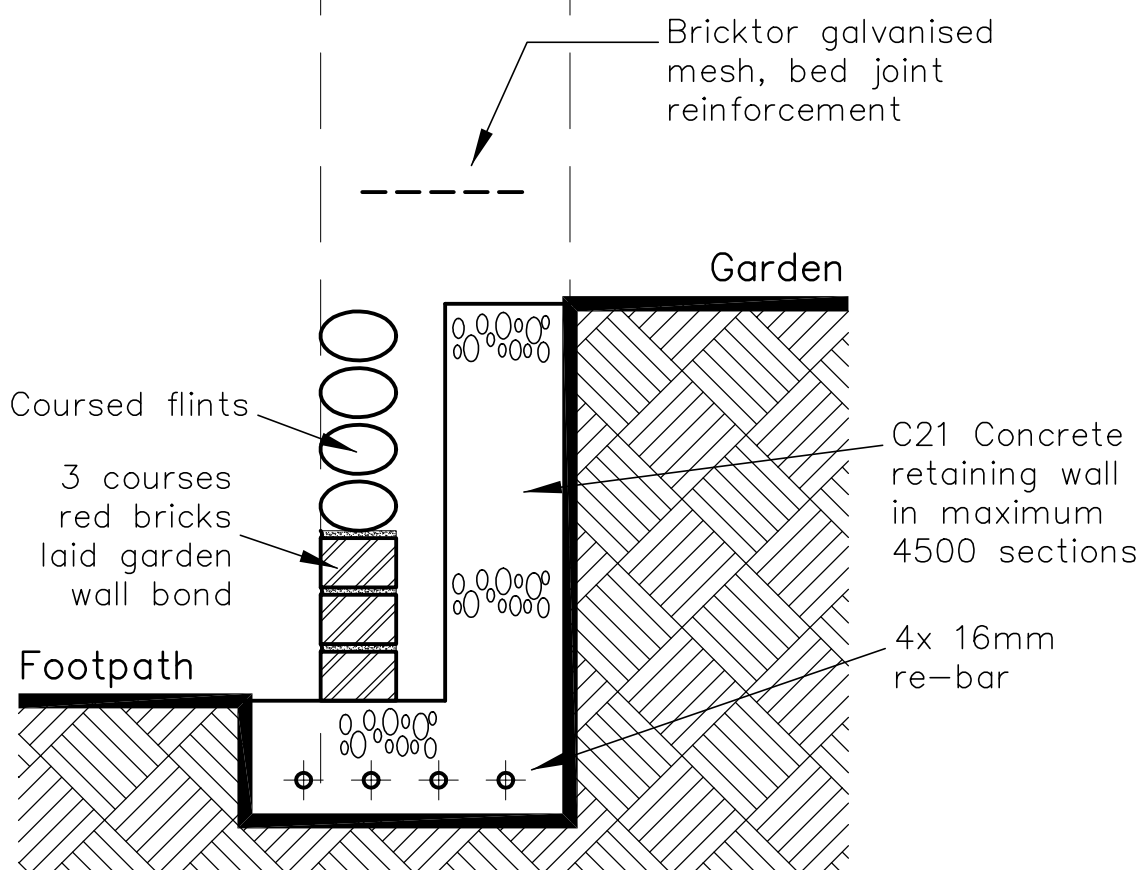

Martin Critchley
Chartered Architect
7 North Street
Havant, Hampshire, PO9 1PW
023 92 474 919
critchleyarchitect@hotmail.com

JOB

Boundary Wall

Job No.

1126

Date: 09/08/14

Scale: 1:10

Drawn: MHC

DRAWING


Elevation & Section

Drawing No.

Meth 03

A

4

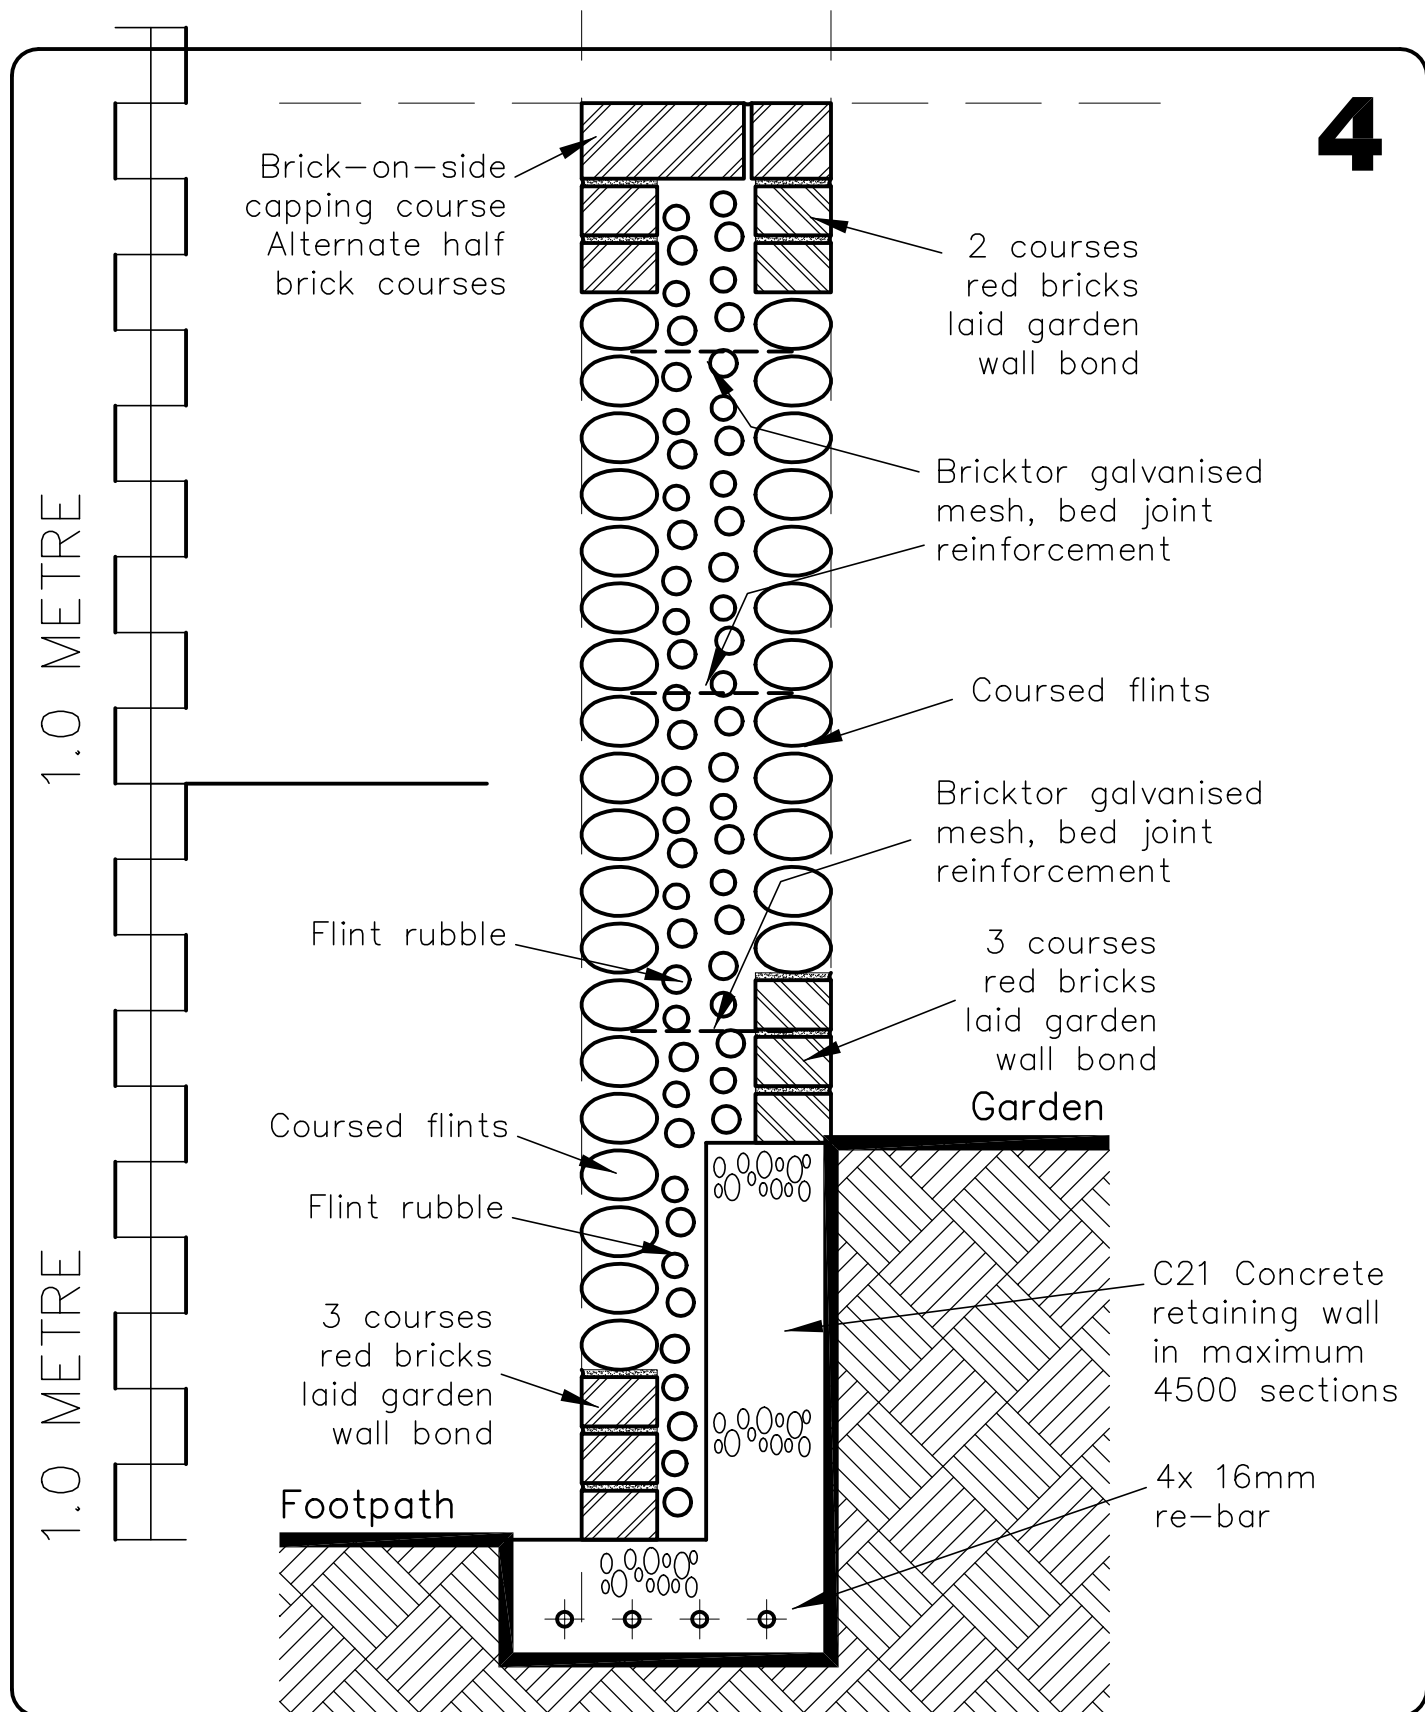

Martin Critchley
Chartered Architect
7 North Street
Havant, Hampshire, PO9 1PW
023 92 474 919
critchleyarchitect@hotmail.com

JOB

Boundary Wall

Job No.

1126

DRAWING

Elevation & Section

Drawing No.

Meth 04

A

Date: 09/08/14

Scale: 1:10

Drawn: MHC