



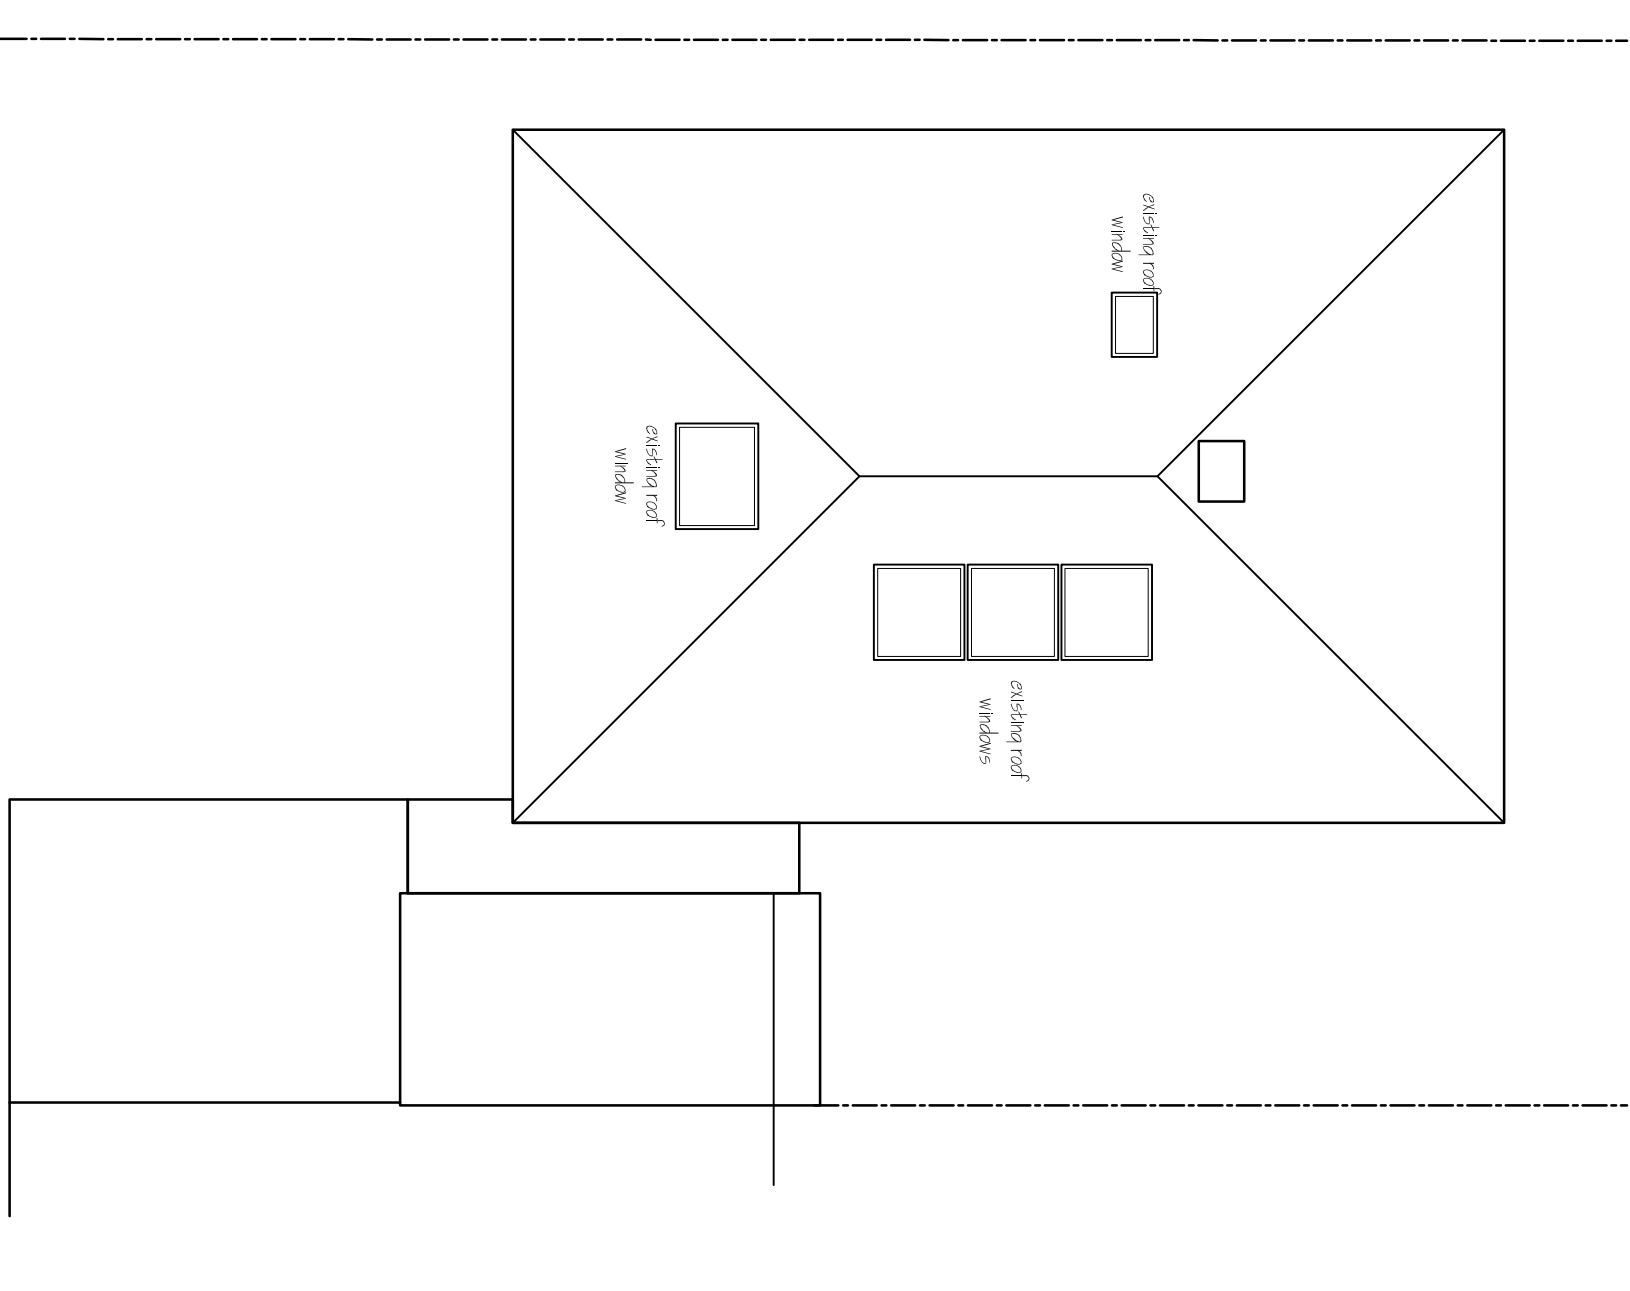

Roof
1:100

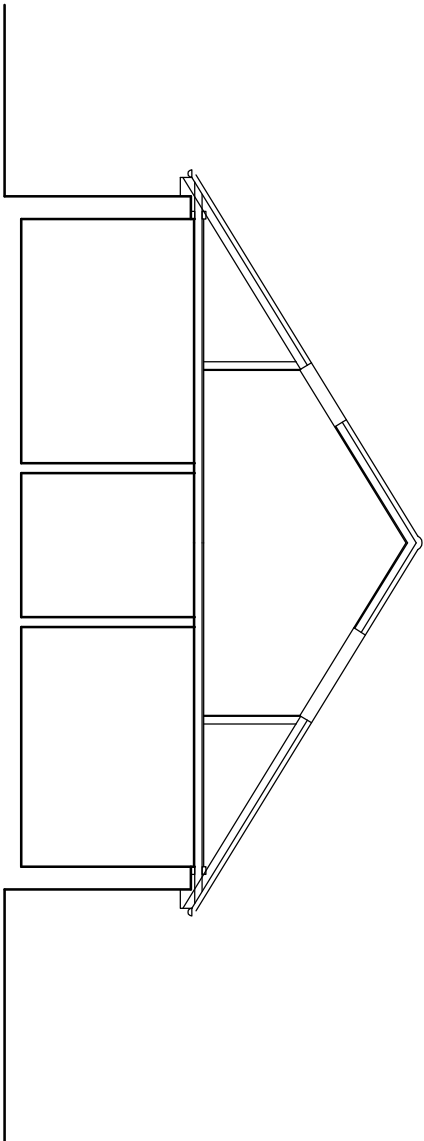

SECTION
1:100

