


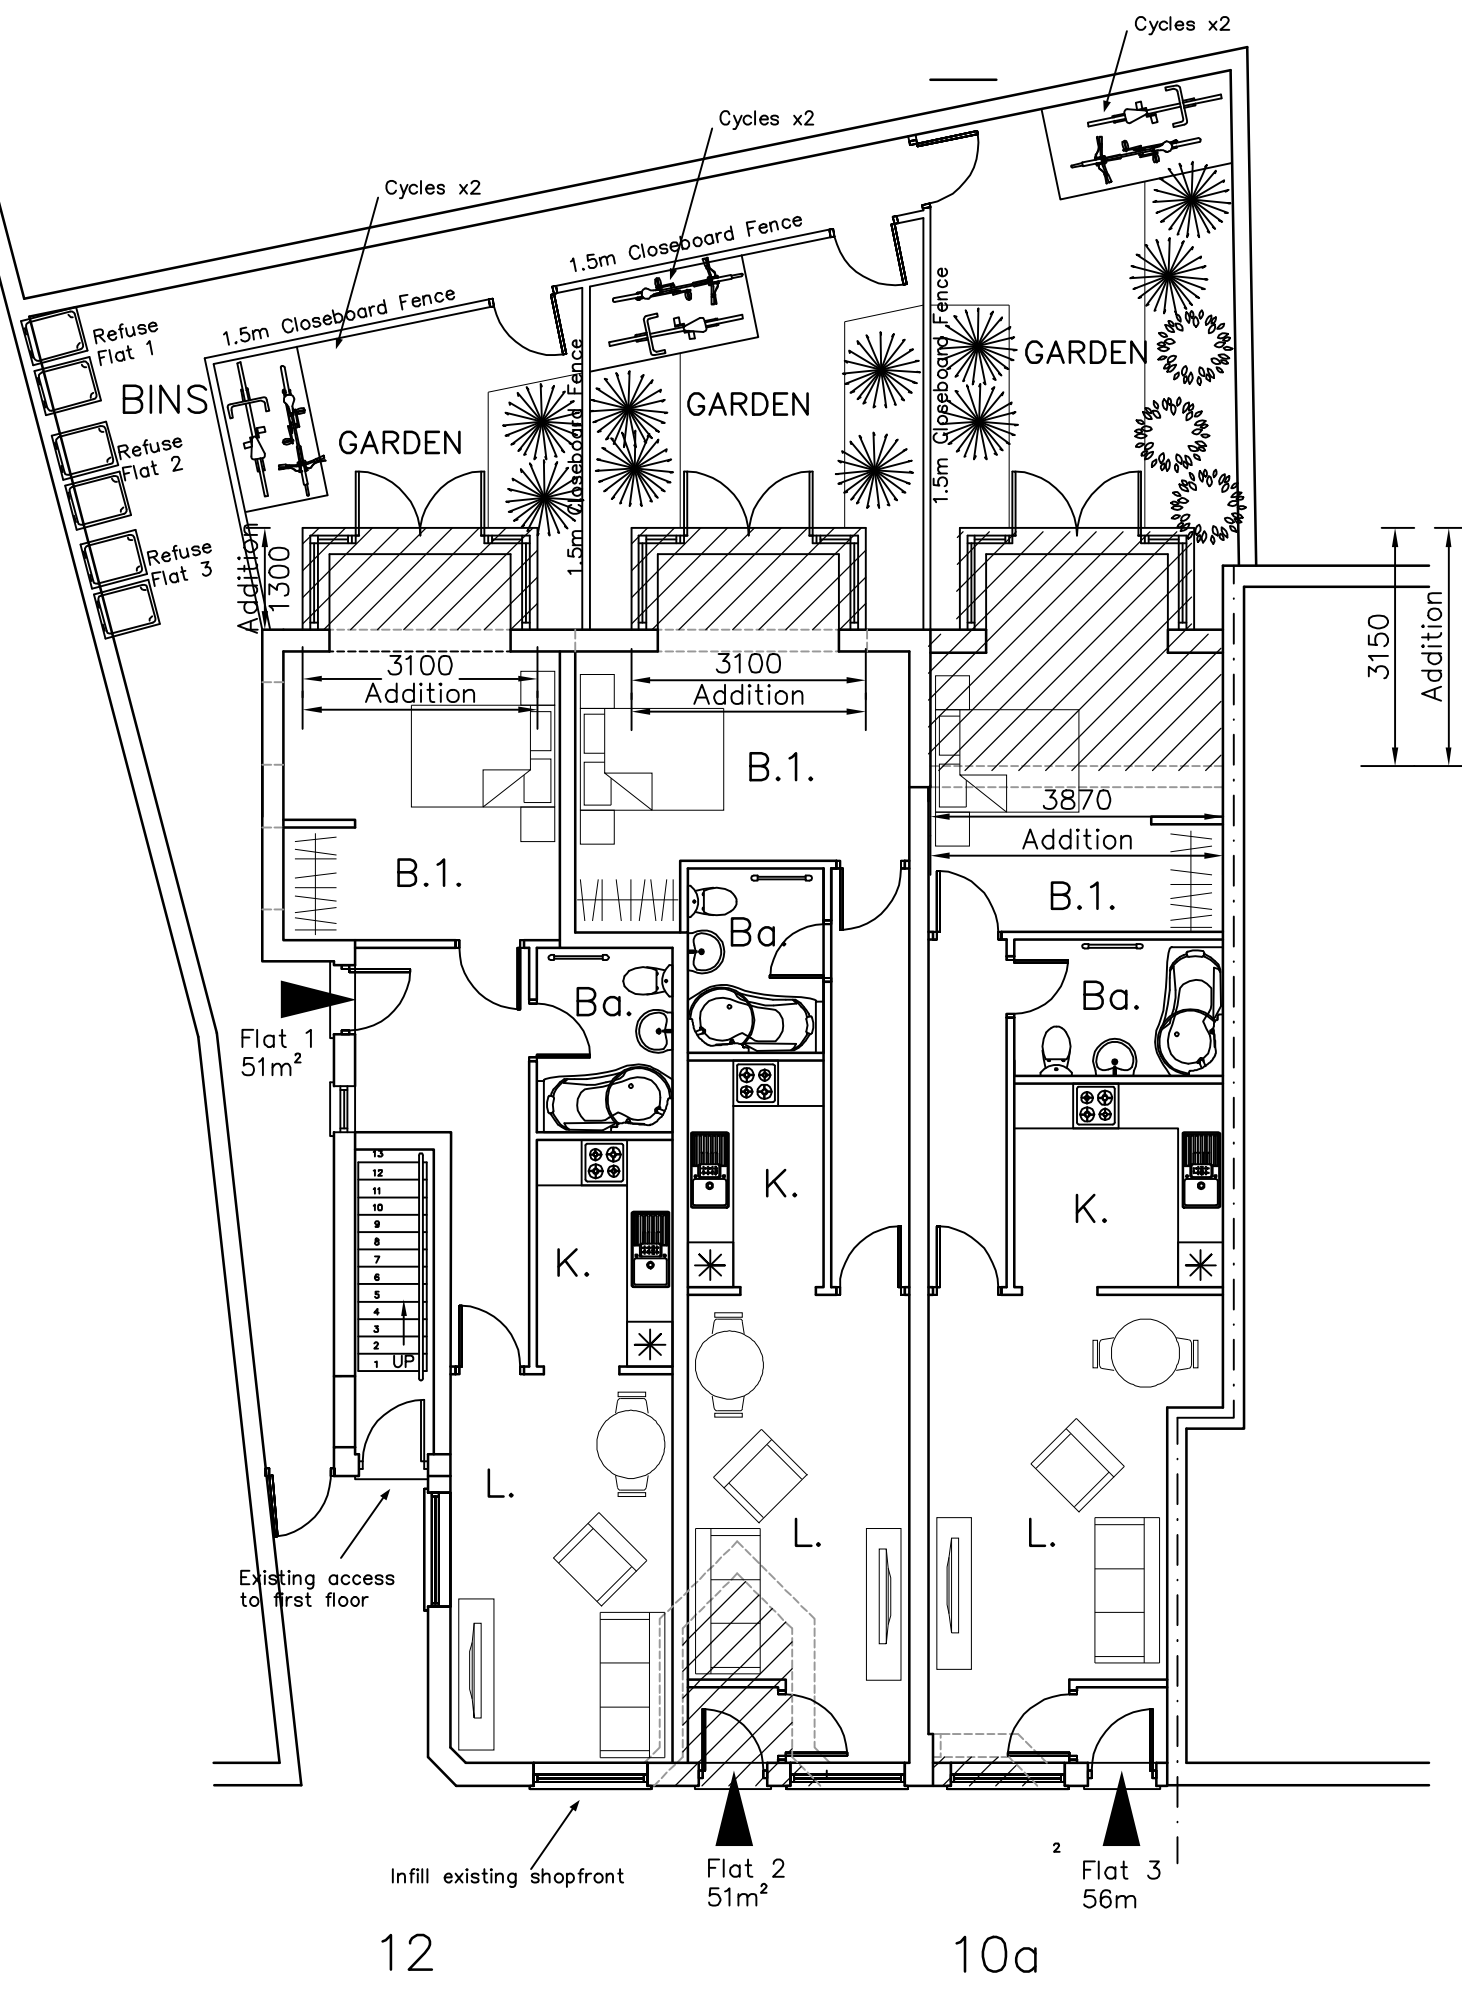

10A and 12
East Street,
Havant,
PO9 1AQ

PROPOSED PLANS



Martin Critchley
 CHARTERED ARCHITECT
 The Old Brewery,
 15E South Street, Havant,
 Hampshire, PO9 1BU
 023 92 474 919
 critchleyarchitect@hotmail.com

Scale A3=1:100
 Date 14/09/15
 Drawn ELR/BLB/JHL

Revisions
 A. Revised gardens. 22/09/15
 B. Amended boundary 17/12/15
 C.

1554-401^B