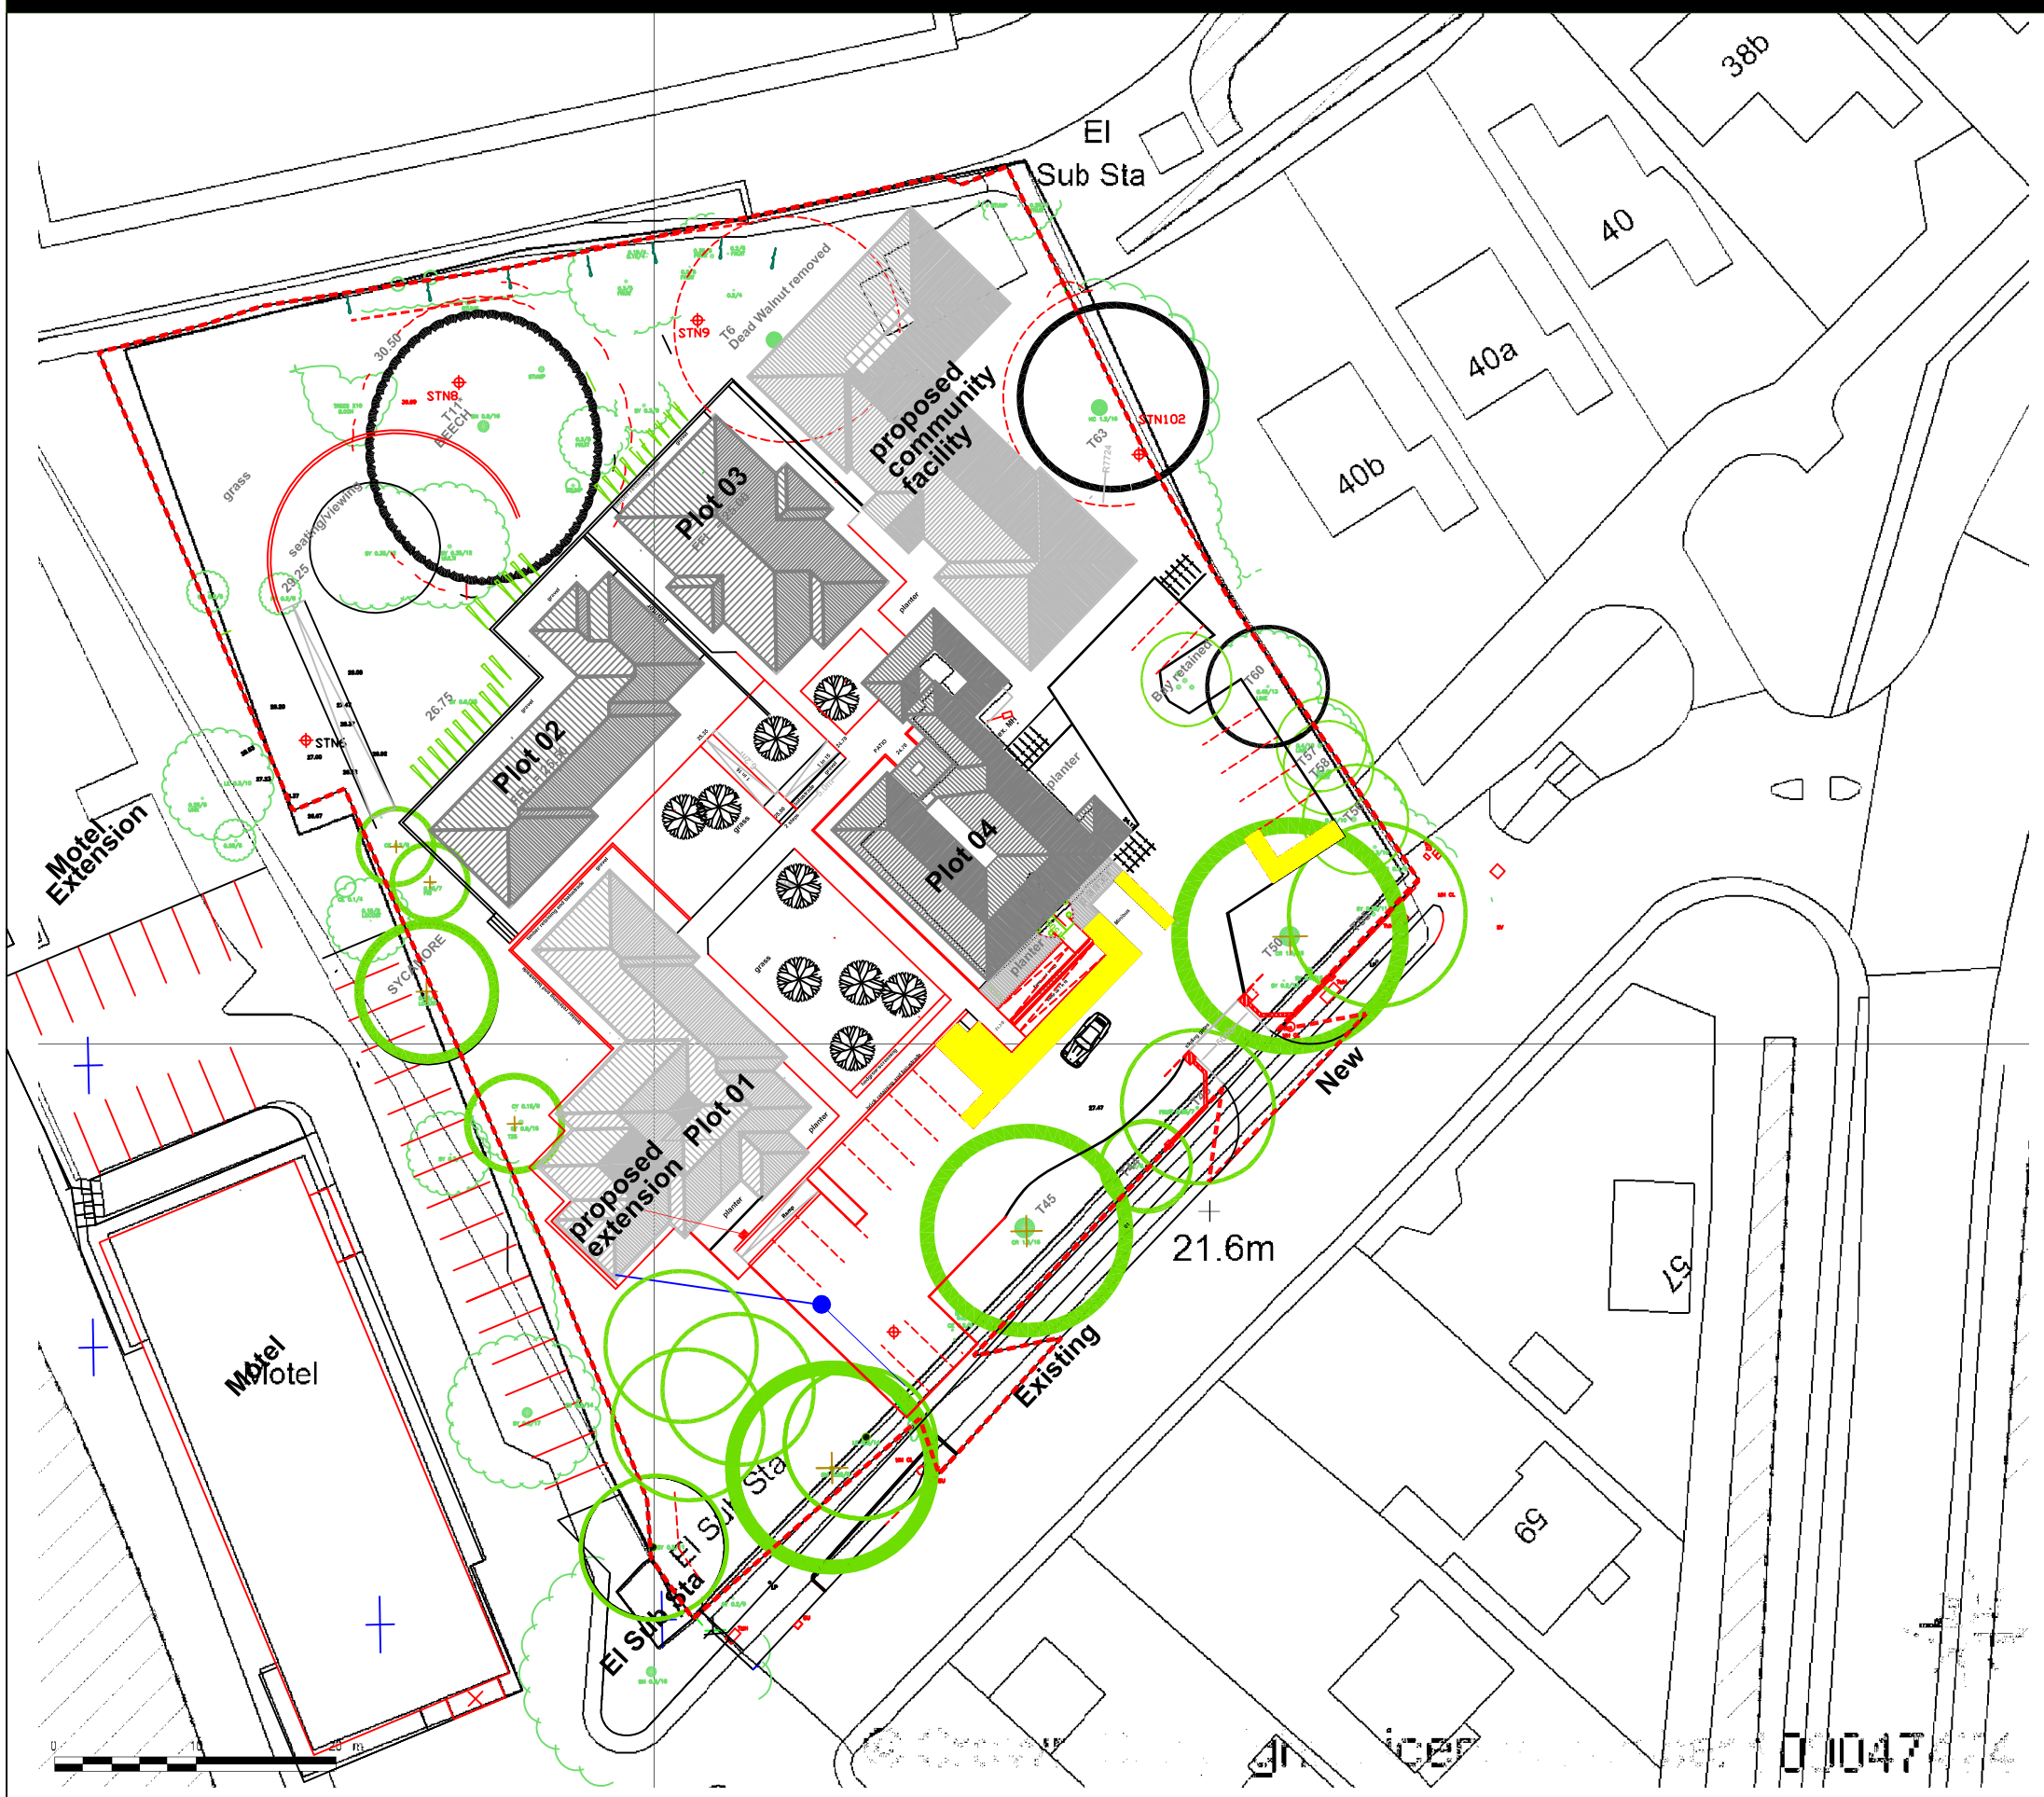


© Crown Copyright Licence Number 100047474

SCALE 1/500	TITLE Prpoposed Communlty Facllity	Peter Galloway pgp ARCHITECT
DATE April. 2015	42, Bedhampton Hill - Havant	
© COPYRIGHT	DETAIL Block Plan	
AUTHOR PG	DRAWING No 14/200/B01	HAVANT, HAMPSHIRE PO9 1RA TEL 02392 483153 MOB. 07808 483362