
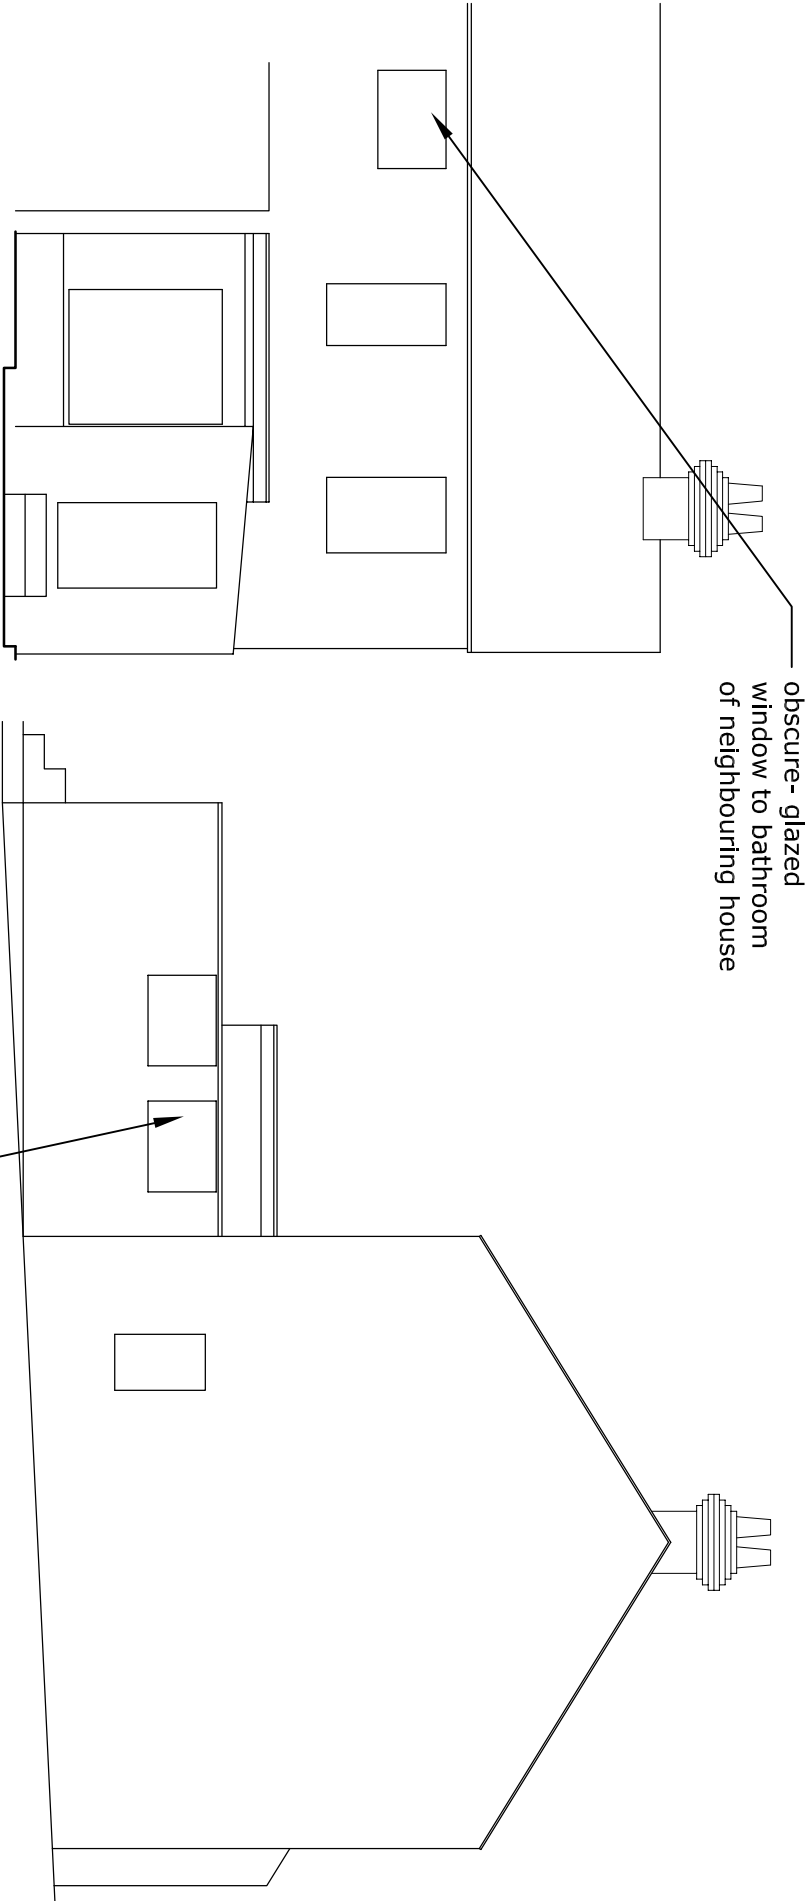


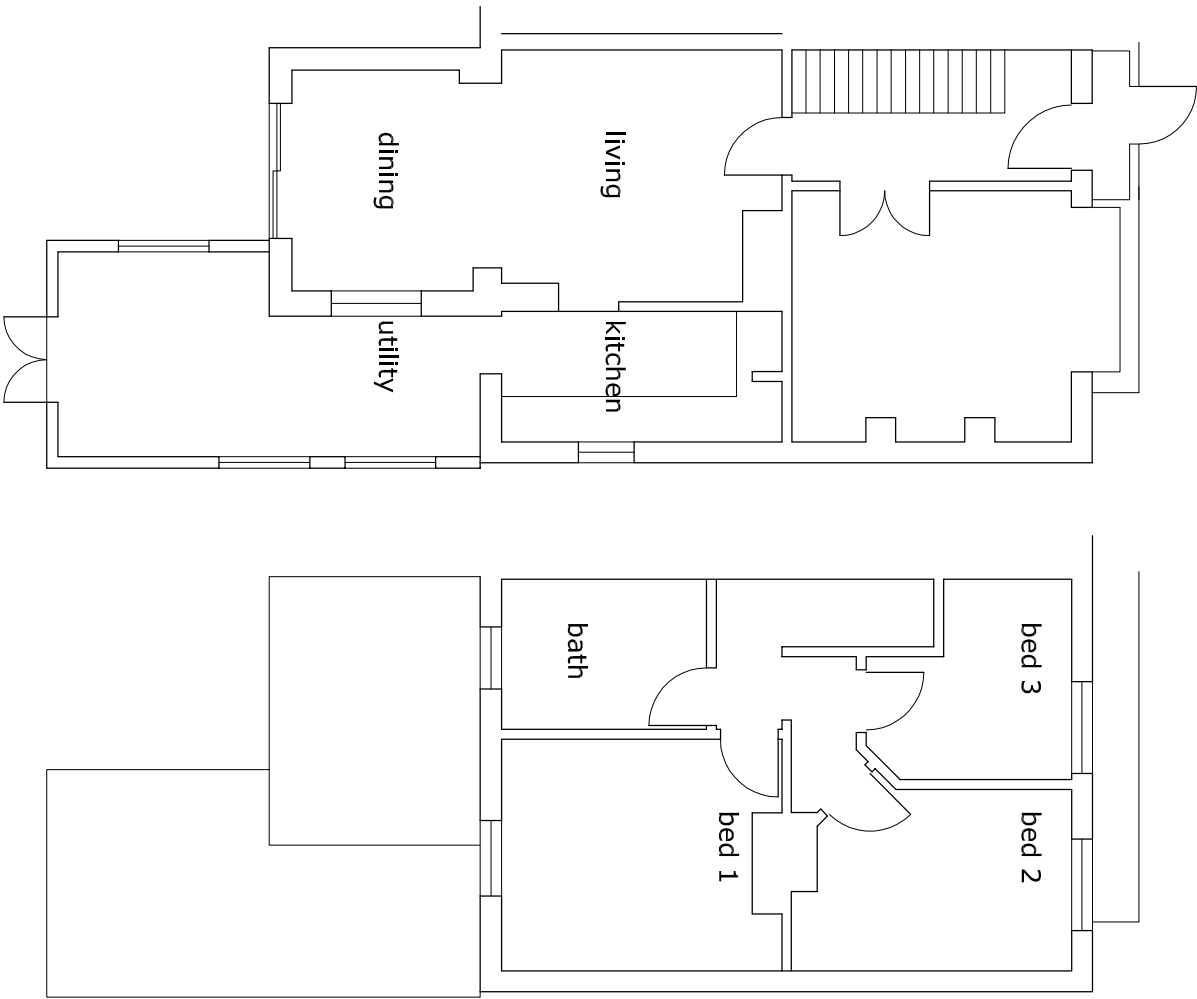


obscure-glazed window to bathroom of neighbouring house

foul drainage goods

window to bathroom in neighbouring dwelling


planning issue only

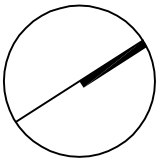

this drawing is not for construction
this drawing is the property of:
dwell design
28 beaconsfield avenue
cosham
portsmouth
po6 2pt

revisions
-/-

scale bars
1:100

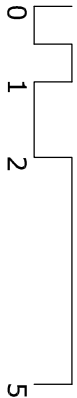

scale
1:100 @ A3

date
april 15

job name
11 silvester road

job number
15009

drawing number
(pl)02

drawing name
existing plans and elevations

status
planning

revision
-

dwell design ltd