


NOTES:
1. THIS DRAWING NOT TO BE SCALED. FIGURED DIMENSIONS ONLY TO BE TAKEN.
2. THIS DRAWING IS FOR INFORMATION ONLY. PLEASE INFORM THIS OFFICE.
3. COPYRIGHT OF THIS DRAWING IS OWNED BY J.A.M ARCHITECTS.
STRUCTURAL INFORMATION INDICATIVE ONLY, TO BE CONFIRMED BY STRUCTURAL ENGINEER.
REFER TO STRUCTURAL ENGINEERS DRAWINGS FOR LOCATIONS OF BRACING & WINPOSTS.

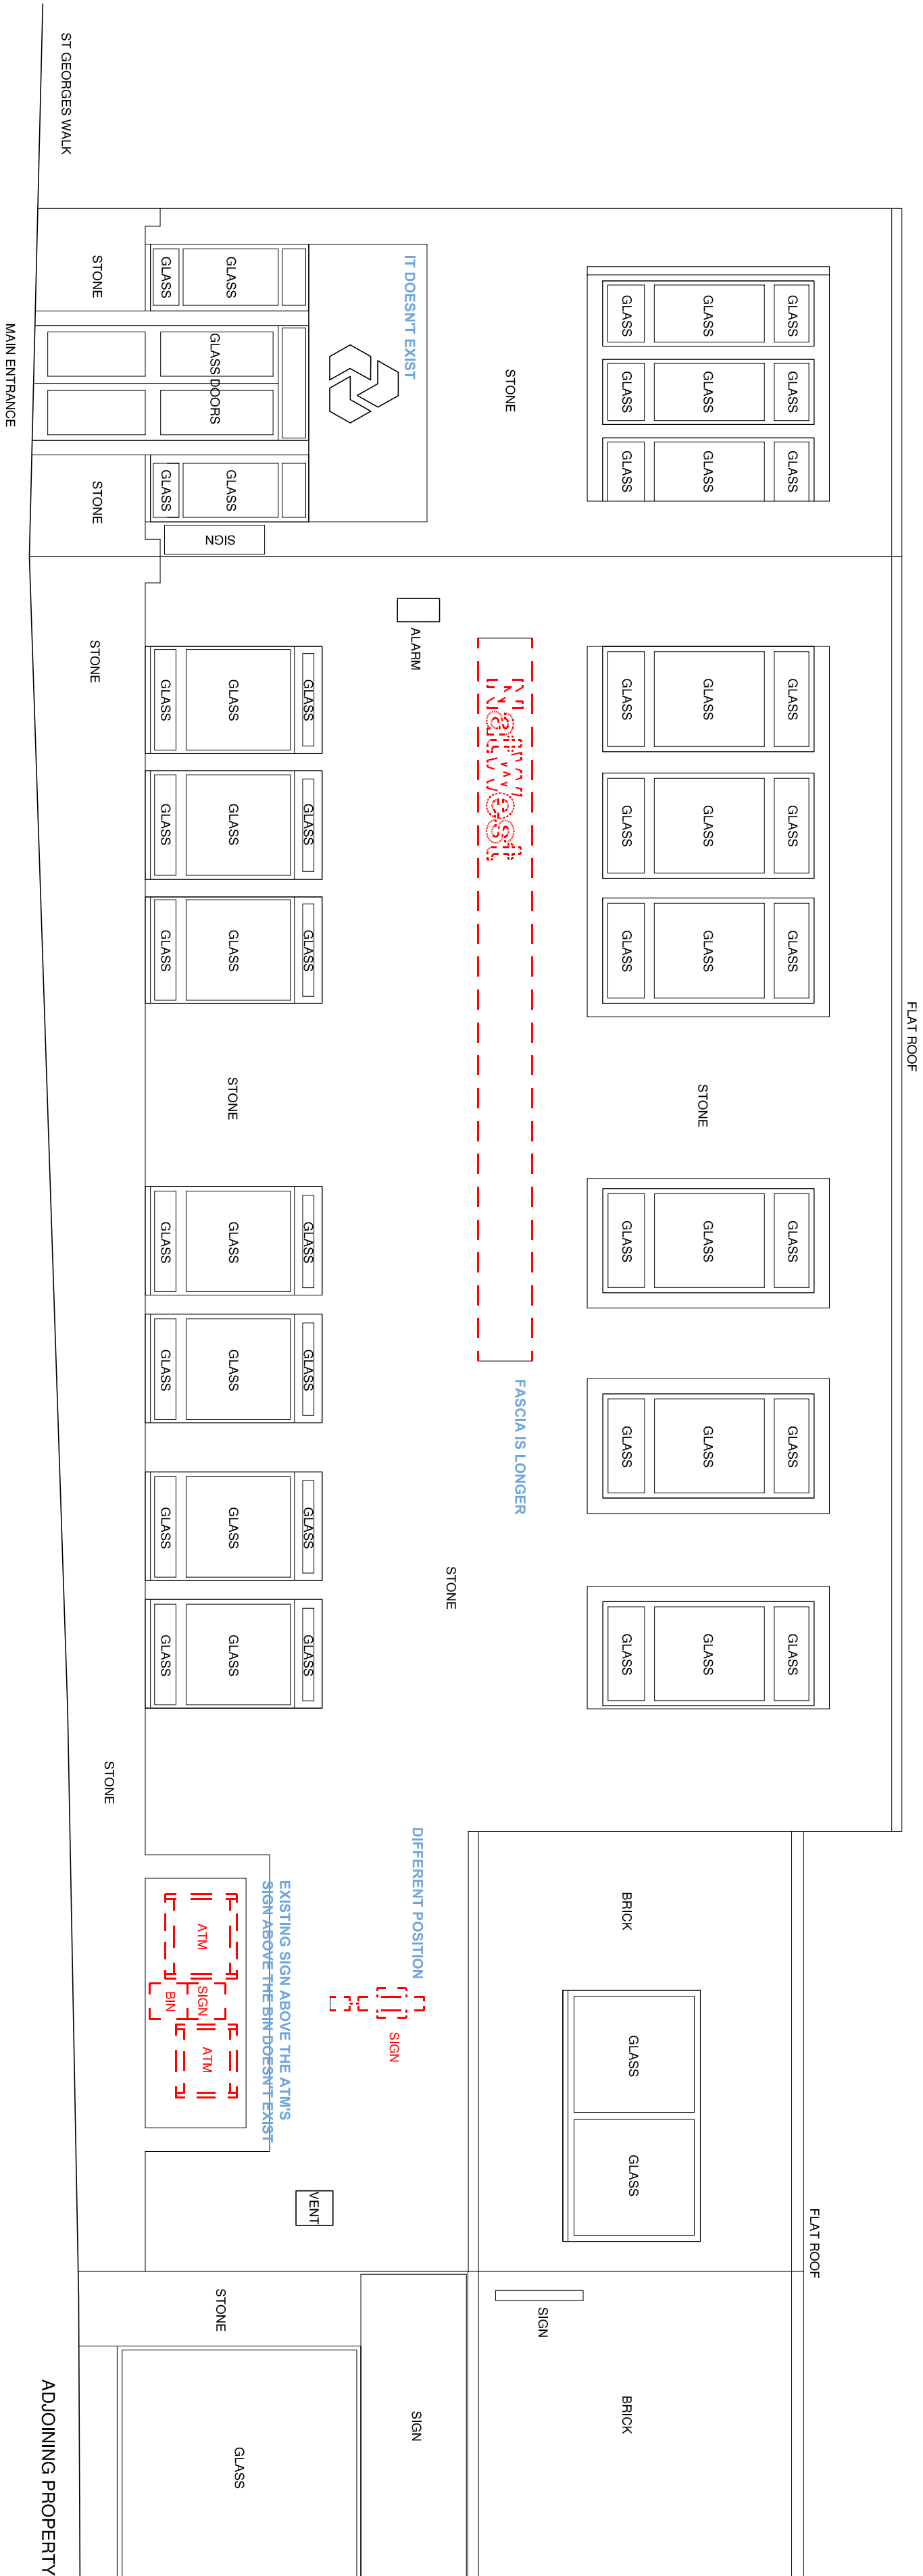

NATWEST HEARTLAND SCORE OF WORKS - DEMOLITIONS
PLEASE NOTE THESE NOTES ARE BASED ON SCOPING NOTES
VERIFIED BY J.A.M ARCHITECTS

ALL DRAWINGS ARE SUBJECT TO SIGN OFF BY SECURITY

ALL ITEMS HIGHLIGHTED IN RED TO BE REMOVED AND MADE

GOOD
PLEASE NOTE THERE ARE DISCREPANCIES BETWEEN
EXISTING PLANS AND ITEMS ON SITE. THESE ARE NOTED IN

BLUE

EXTERNALS WORKS

Facade :

- Remove existing fascias and lettering and make good to wall behind.
- Remove all existing signage and make good.

Signage:

- Remove existing posters from windows and make good ready for

Merchandise:

- Installation of new as indicated on proposed drawings.
- Remove existing manifestation to windows

ATM:

- Remove existing ATM and replace them with new ones.

PROJECT		64 Queens Street B2 4NW	
NATWEST WATERLOOVILLE			
EXISTING ELEVATIONS WITH DOWNTAKINGS			
CLIENT		Royal Bank of Scotland	
DR No	5587	DRAWING No	10/01010
DATE	15/06/21	REVISION	-
BY	DT	CHECKED BY	CW
PLANNING		12/02/2015	

jmachitects