

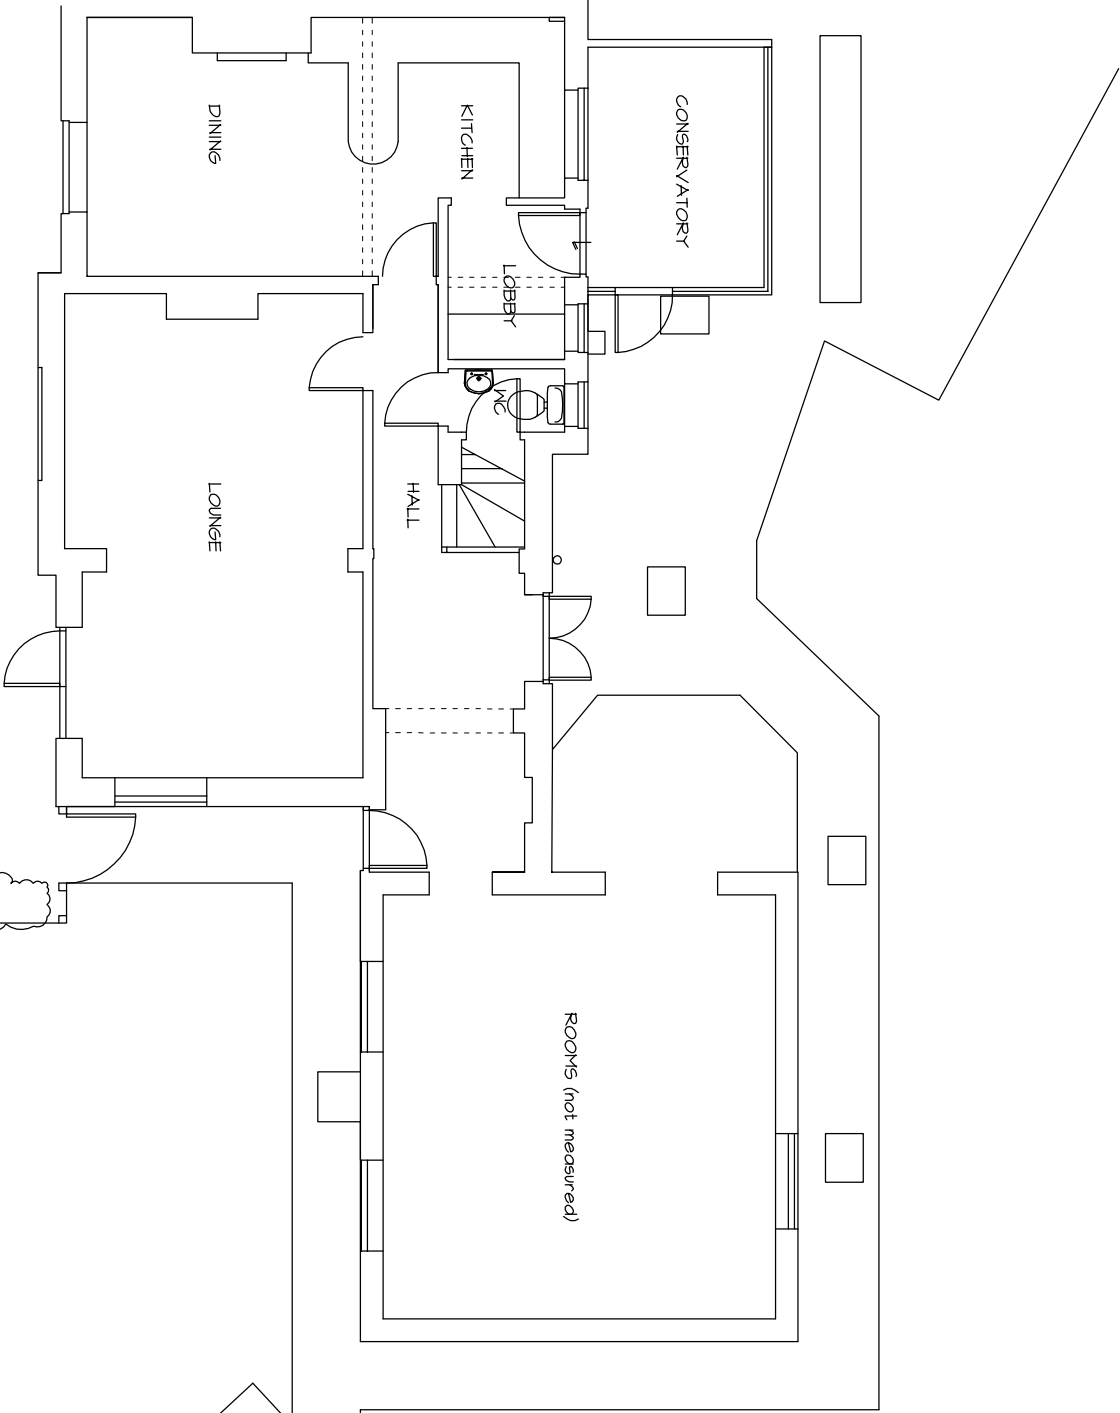


PHYSICAL SCALE IN METERS @ 1:100

NOTES:
This drawing has been produced solely for PLANNING/DESIGN.
Do not Scale from this Drawing except for planning purposes.
Any drainage shown is presumed and to be checked on site
before commencement of works.
This drawing is the copyright of MF Designs Ltd.

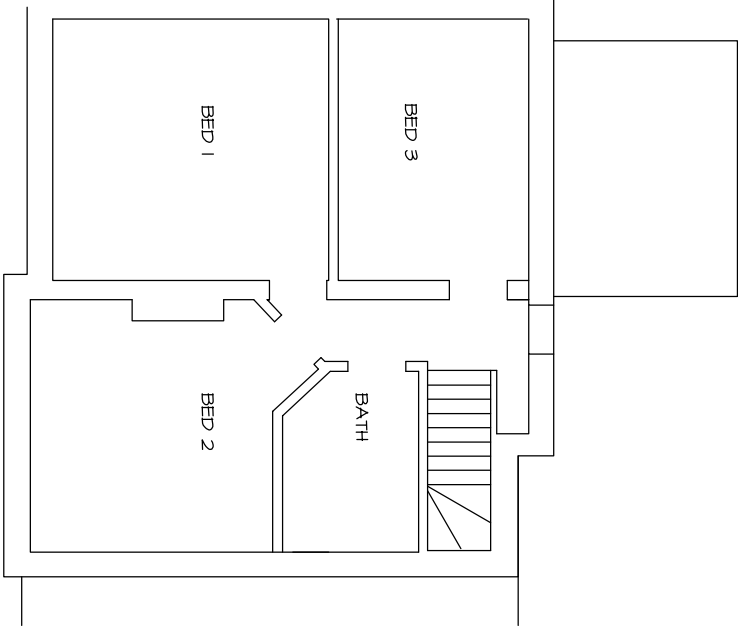

Existing Ground

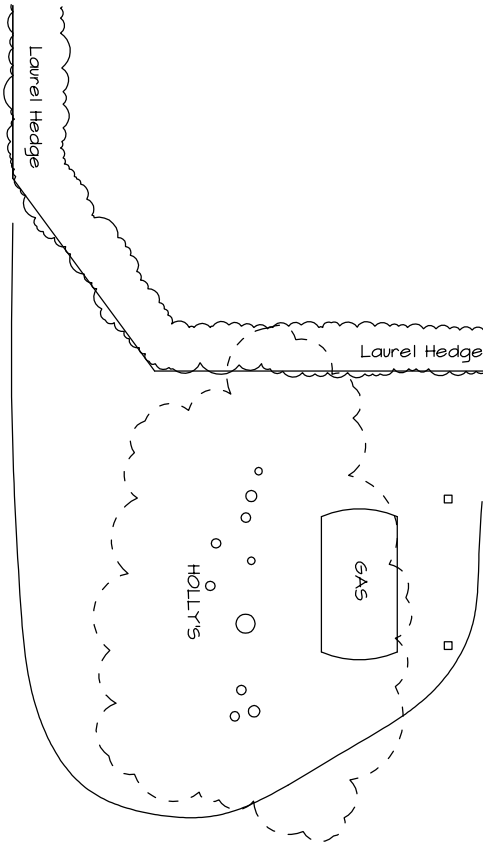

(NB: First floor not fully measured)

Existing First

mf designs ltd

Chartered Architects



52 King Street • Emsworth • Hampshire • PO10 7AZ
Director: Martin Farrer RIBA • Co Registration No.4507379
Date: April 2016
Scale: 1:100

EXISTING SURVEY - 2 Gravel Pit Cottages, Emsworth. PO9 2PB



Job No: 3156
Dwg No: EX_01