


SOUTH ELEVATION

EAST ELEVATION

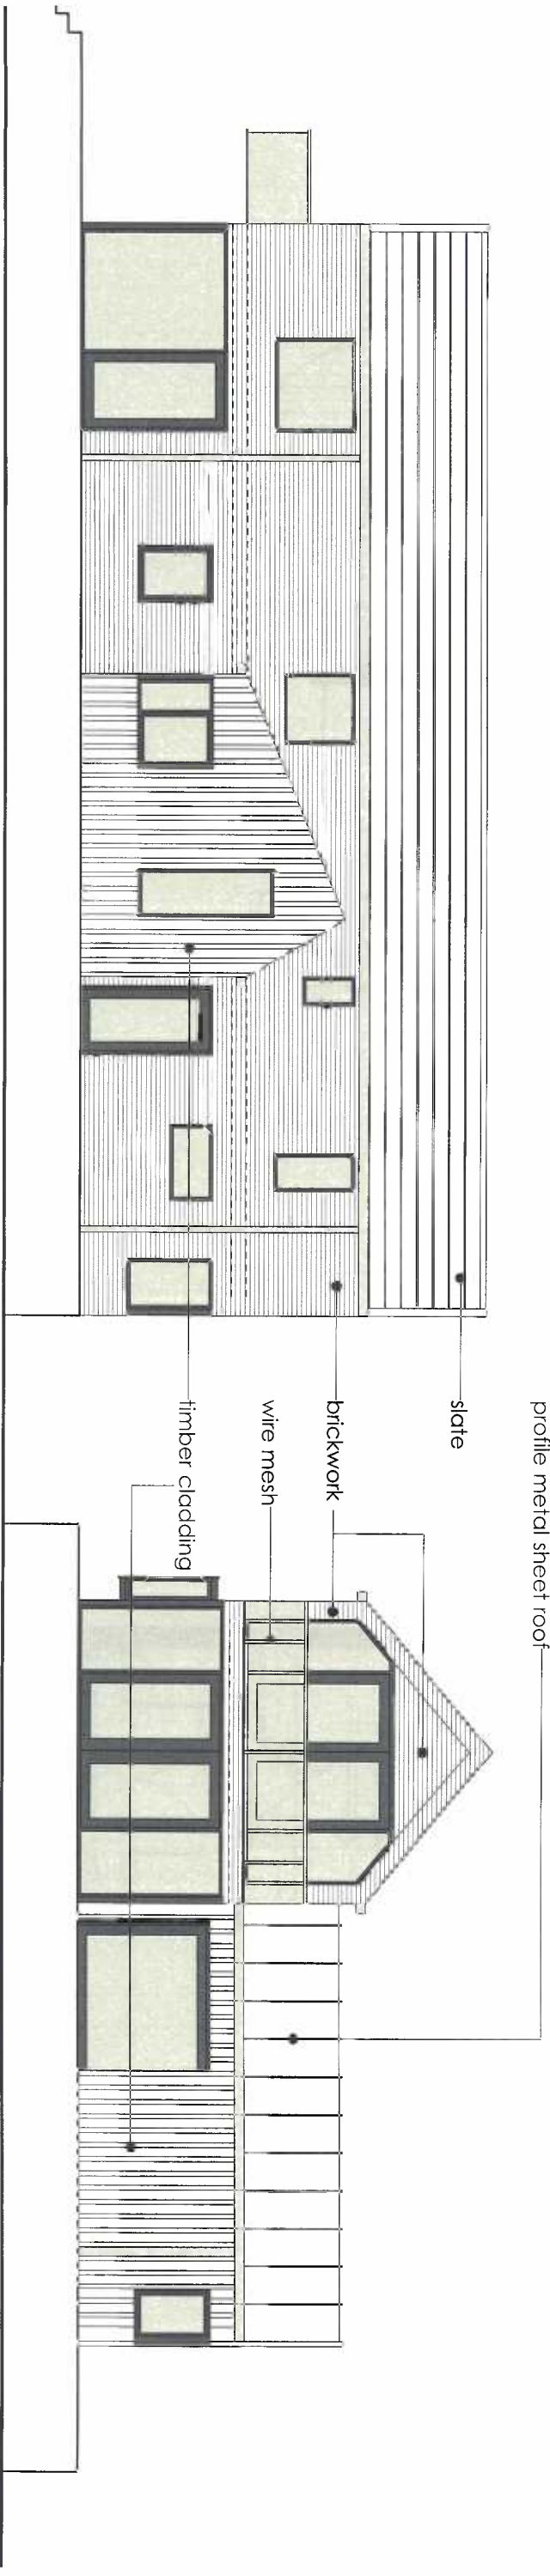

WEST ELEVATION

NORTH ELEVATION

invisible studio

David and Paula Elsey
New replacement dwelling
Hoyling Island
Proposed Elevations

PLANNING JULY 2015 1:100 @A3 SG PT

1310 P15 G

Do not scale this drawing use figured dimensions only, if in doubt ask. Copyright P/E/S
invisible Studio, Architects. The Rocks, Ashwicke, SN14 8AP
01225 287505 www.invisiblestudio.org